
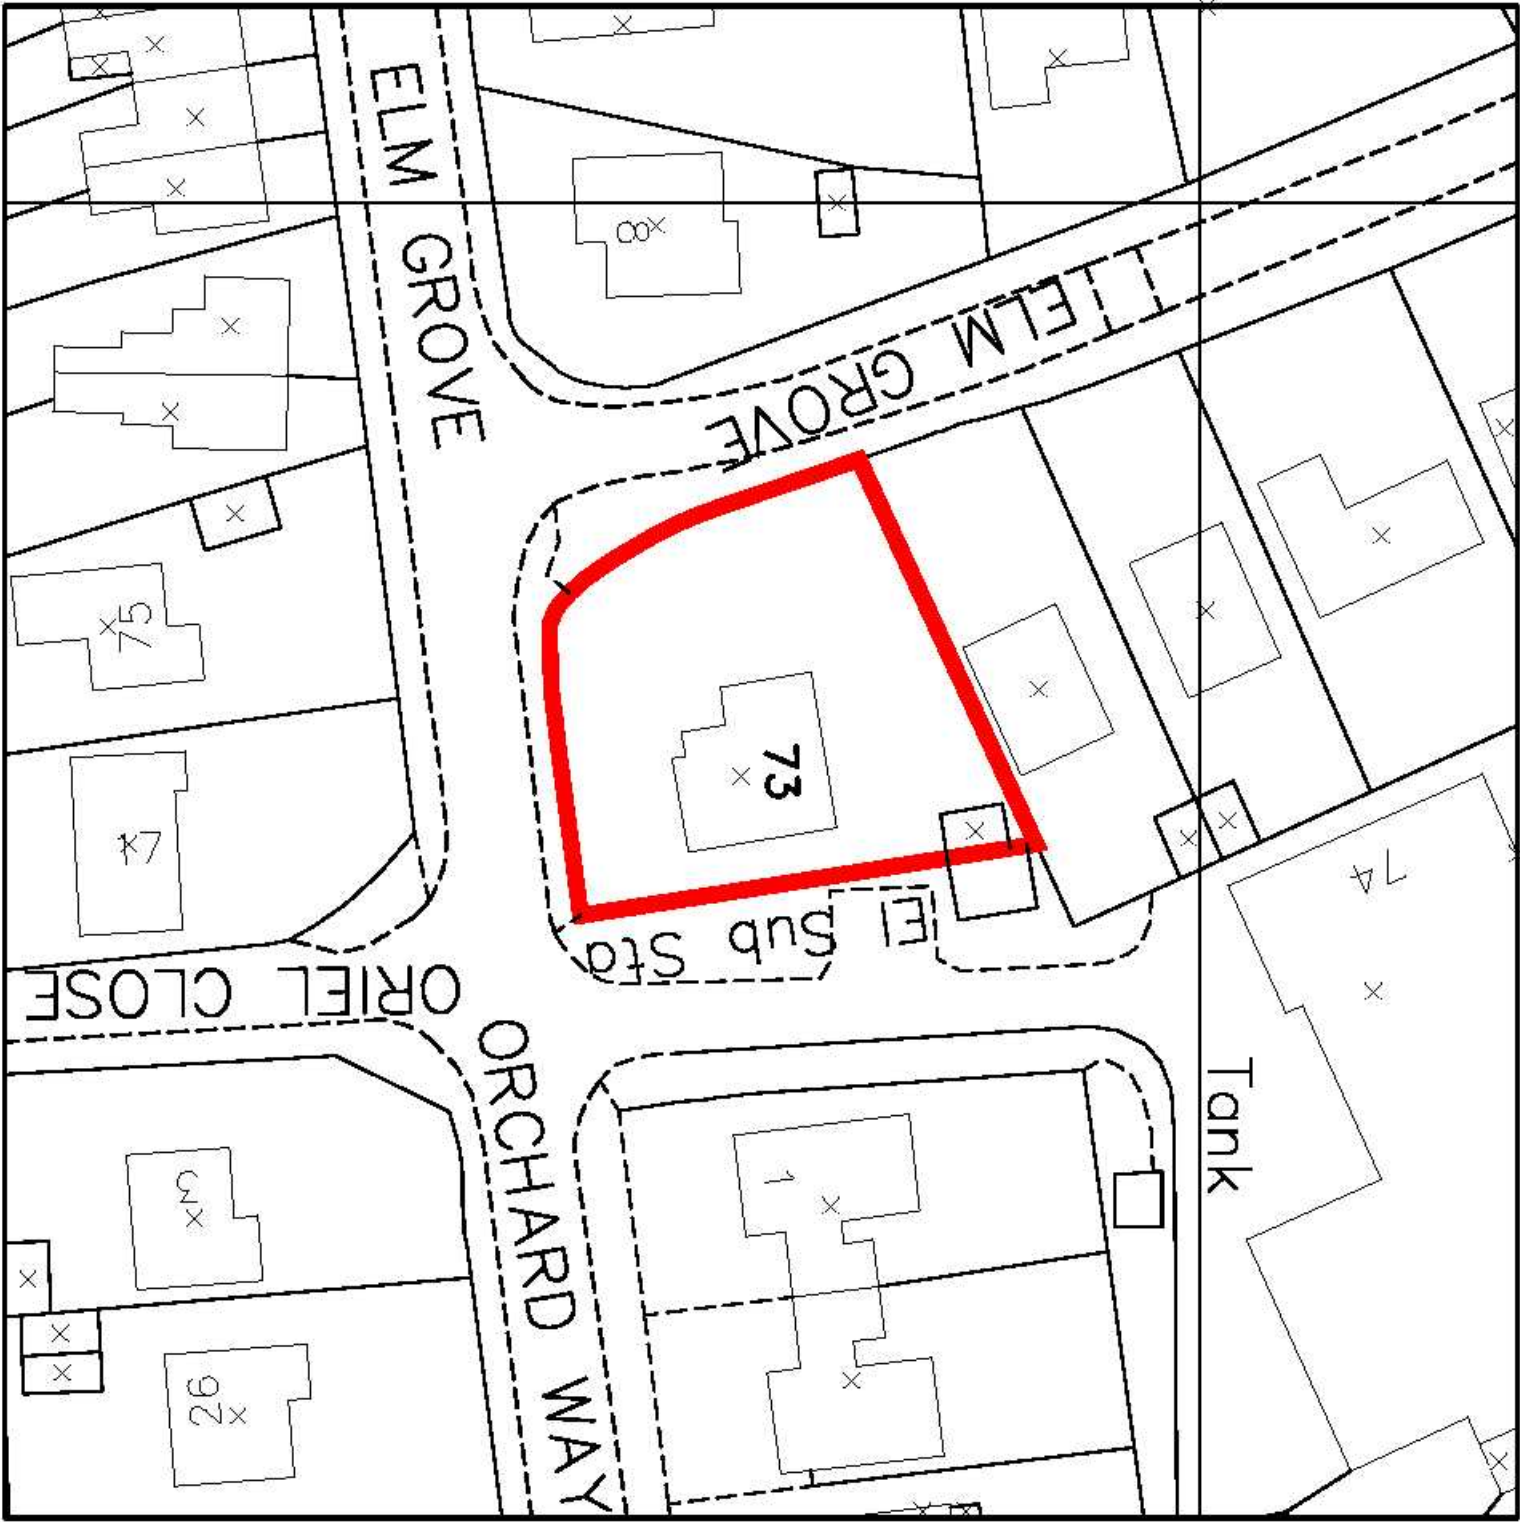


DO NOT SCALE FROM THE DRAWING WORK ONLY TO FIGURED DIMENSIONS.
THIS DRAWING IS COPYRIGHT.

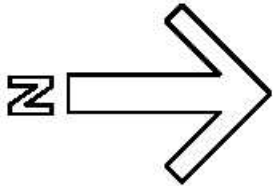

SERIAL NUMBER: 03048900
SUPPLIED BY: STANFORDS
CENTRE CO-ORDS OF MAP: 495737 104871

SITE BLOCK PLAN
(1:500)

MR	DATE	REVISION	BY
JOB TITLE			
73 ELM GROVE, BARNHAM			
WEST SUSSEX PO22 0HW			
SCALE	1:500	DRG. SIZE	A3
DATE	March 2009	DRAWN	ATC
DRAWING TITLE			
SITE BLOCK PLAN			
DRAWING No.	1010/08	REVISION	—