


0m 5m 10m 15m 20m 25m

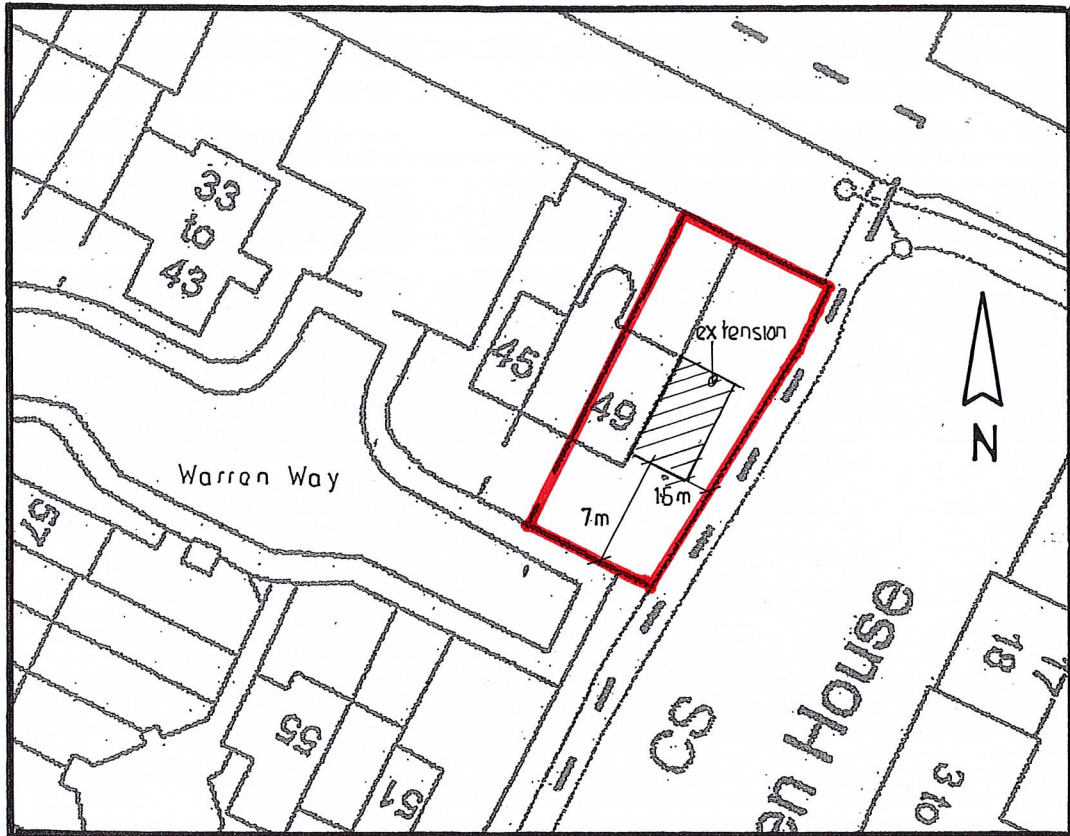

Site and Block Plan

J P Tupper Associates
20 Sudley Road
Bognor Regis
West Sussex

49 Warren Way,
Barnham,
West Sussex.
PO22 0JX

Proposed Extension.

Site & Block Plan

Scale: 1:500.

Paper: A4

Dwg No.: 7631/05

Date: January 2019

All dimensions to be checked on site.
Do not scale except for planning purposes