


49 Warren Way, Barnham, West Sussex. PO22 0JX
Location Plan Ref: 7631

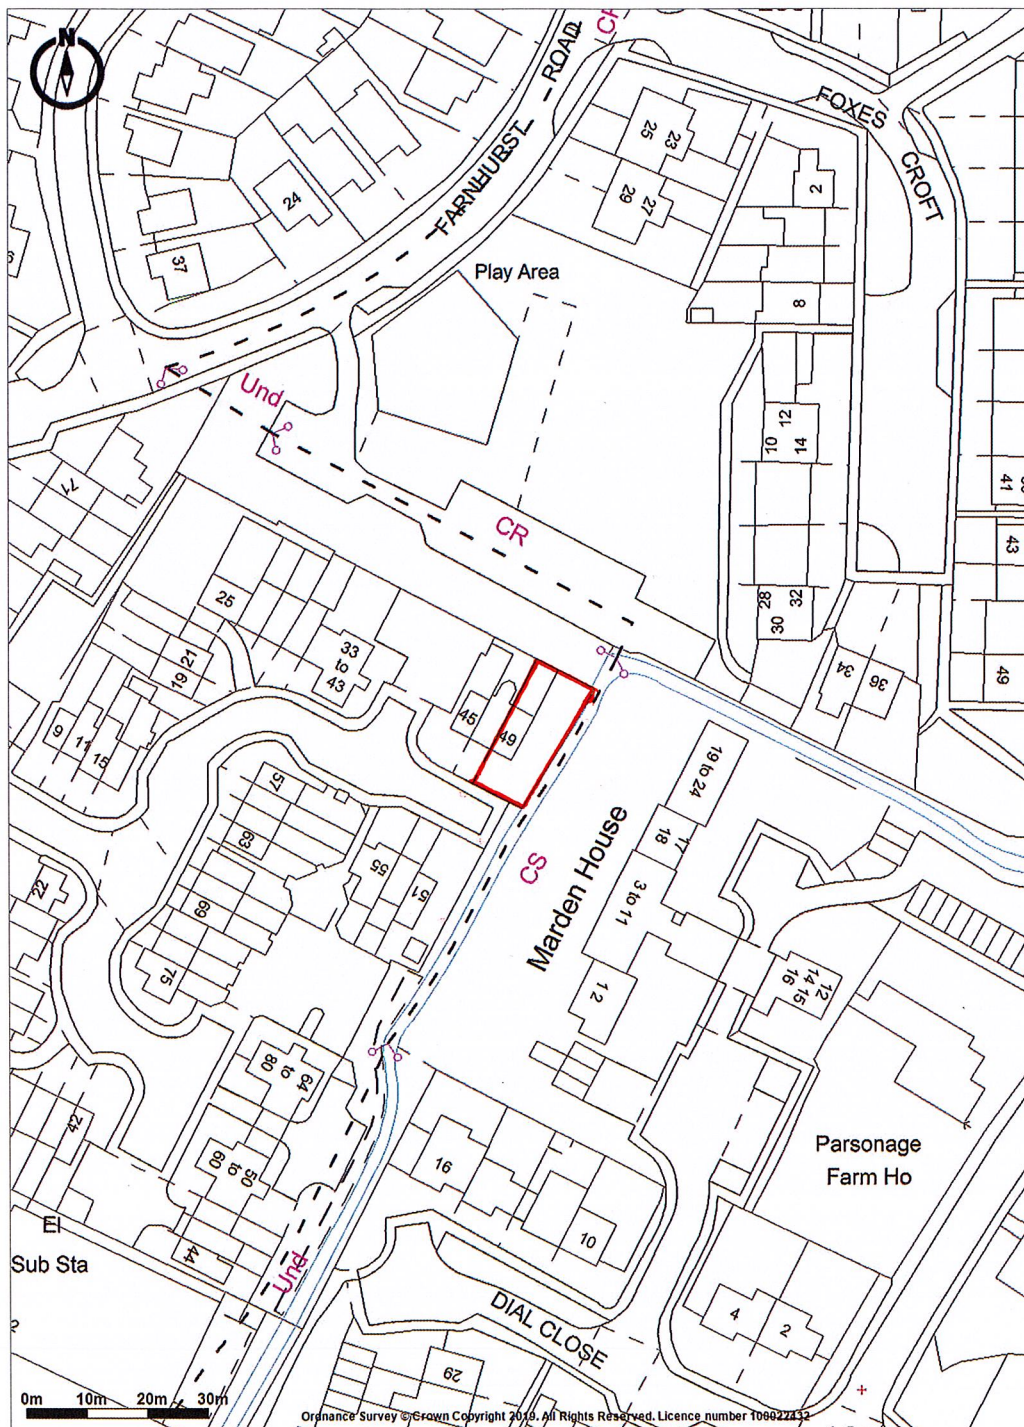

Promapv2
LANDMARK INFORMATION

Ordnance Survey © Crown Copyright 2019. All Rights Reserved.
Licence number 100022432
Plotted Scale - 1:1250. Paper Size - A4