


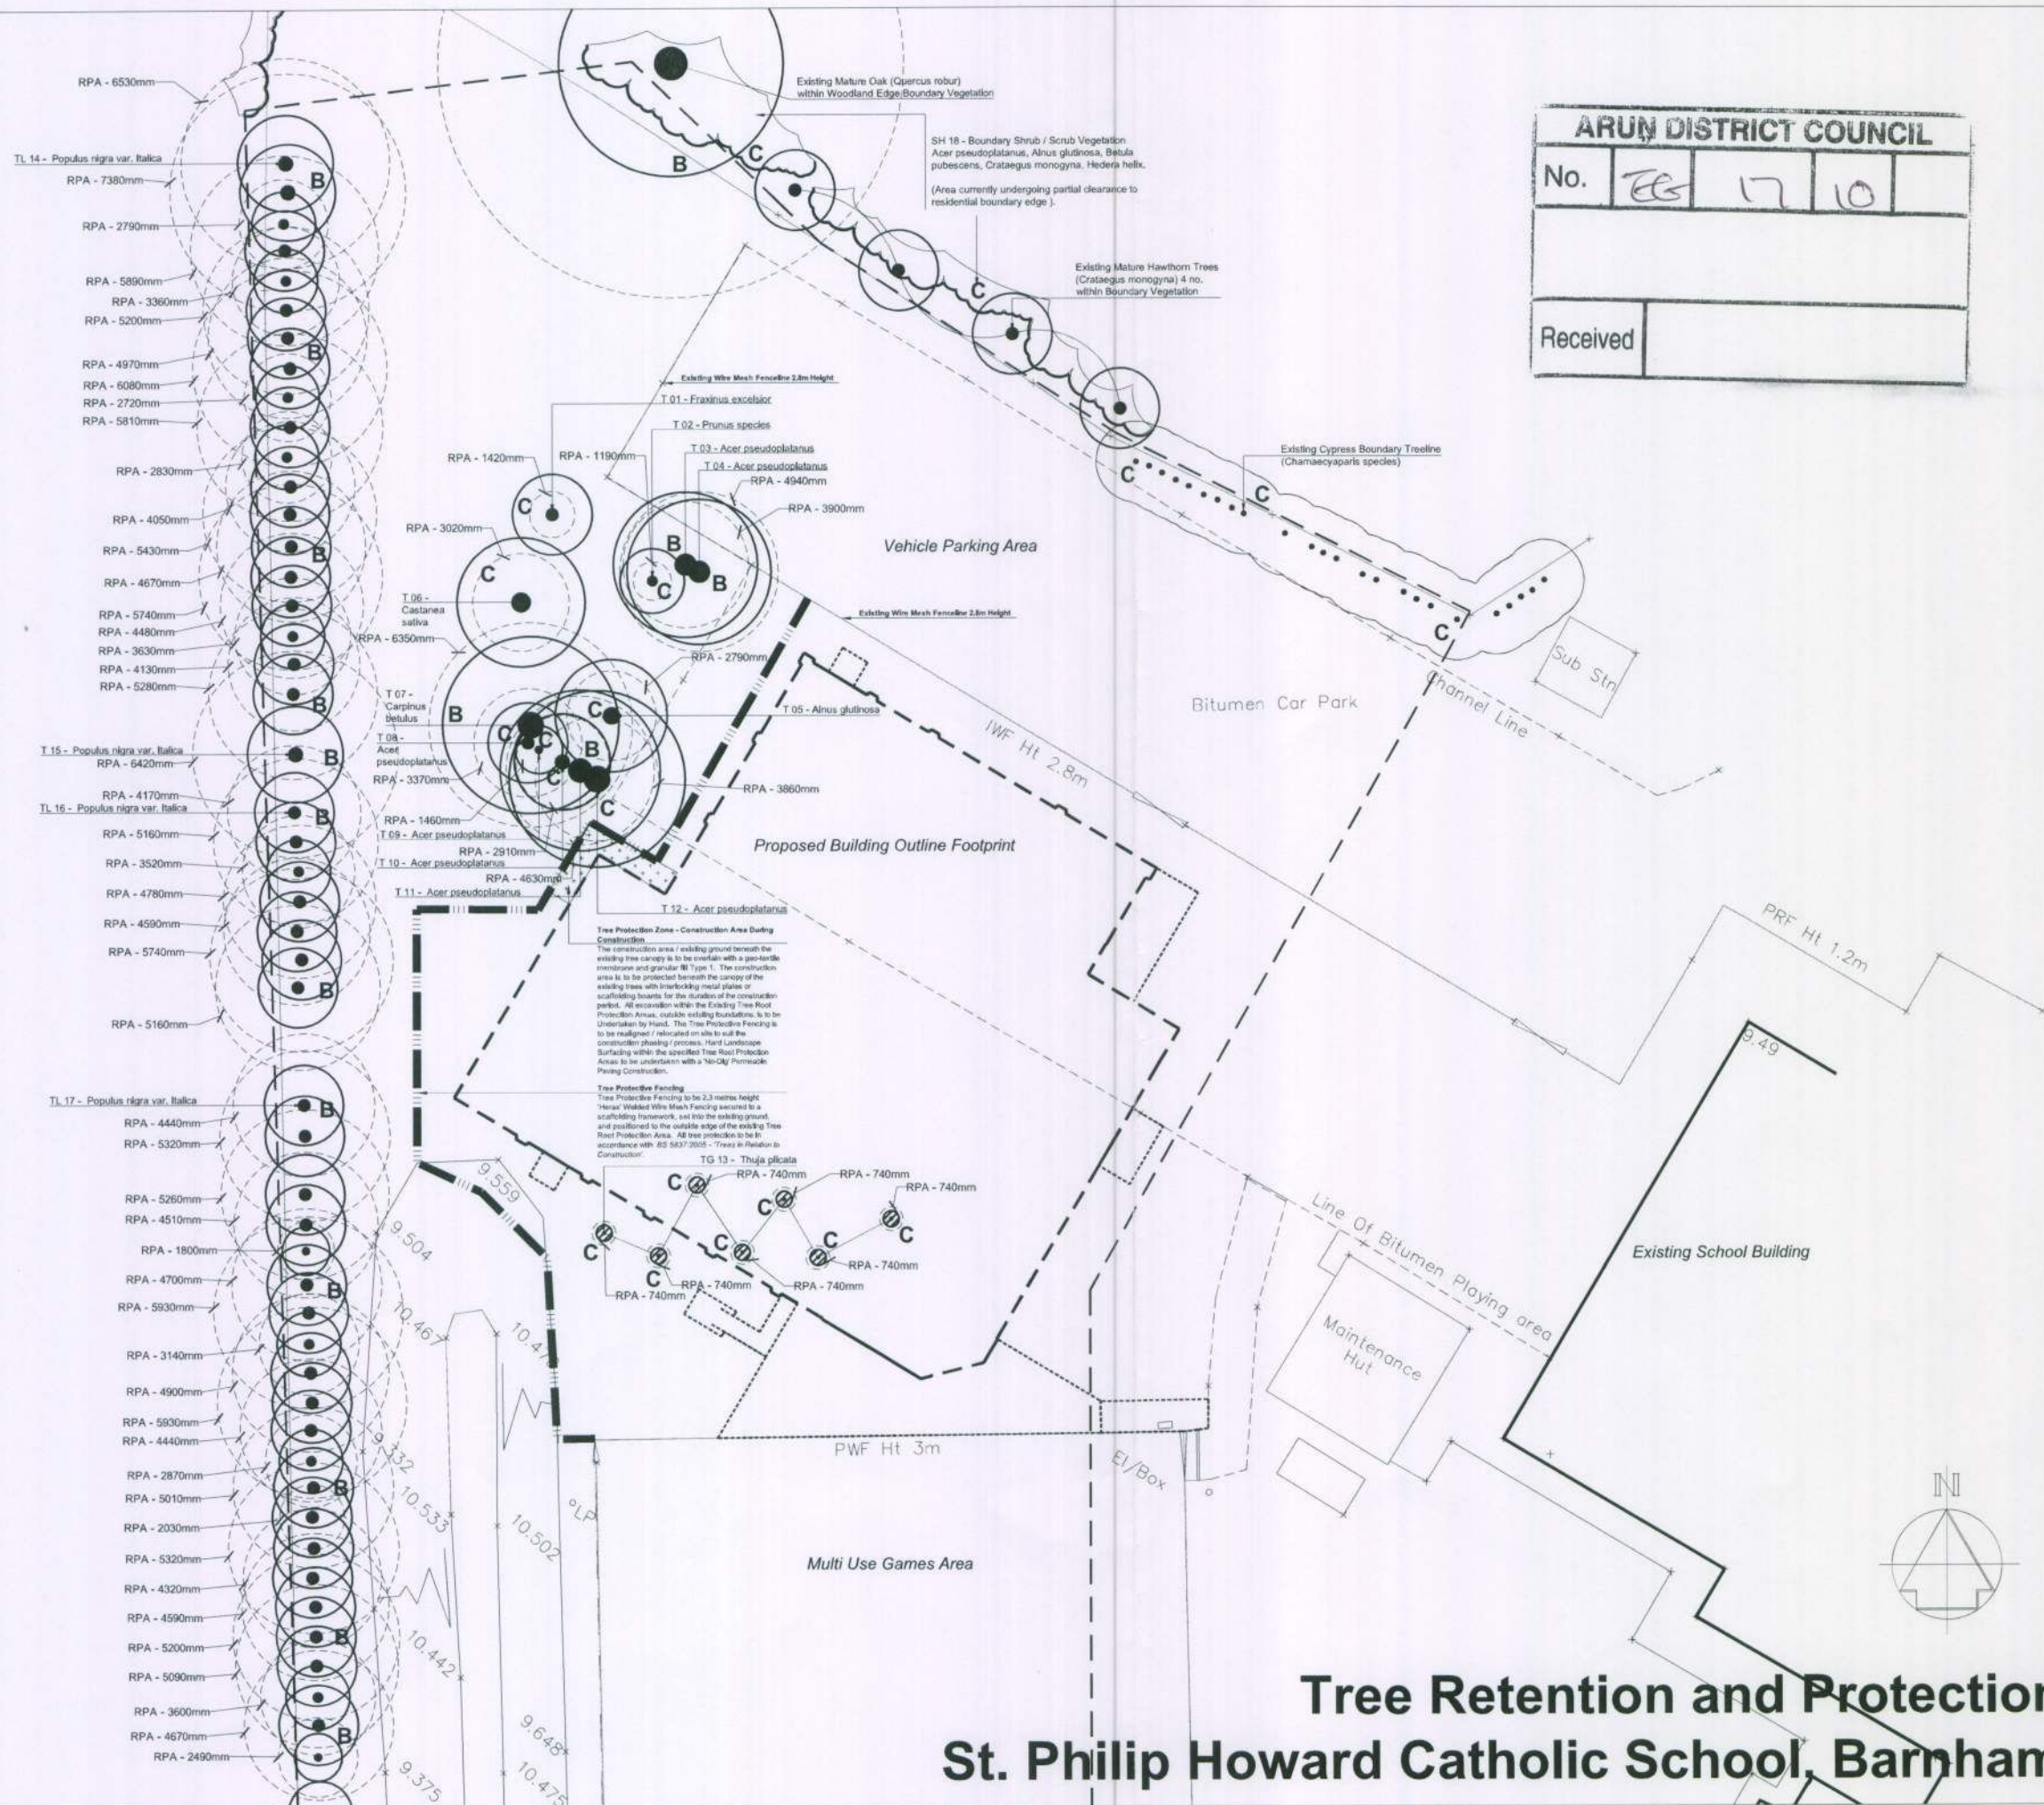

Rev	Description	Date	Initials
00	Planning Issue	02.10	KM

Lizard Landscape Design

Lizard Landscape Design
18 Broadwater Street East
Worthing
West Sussex
BN14 6AA
Tel: 01903 215033
Fax: 01903 214777
Email: lizardlandscape@btconnect.com

Project title
St Philip Howard Catholic School
Barnham - Sports Hall

Drawing title
Tree Retention and Protection

Scale
1:200@A1

Drawn
KM

Date
24.02.10

Drawing No
LLD287 / 02

CAD File name
LLD287/CADDrawings

Revision
00

Approved