



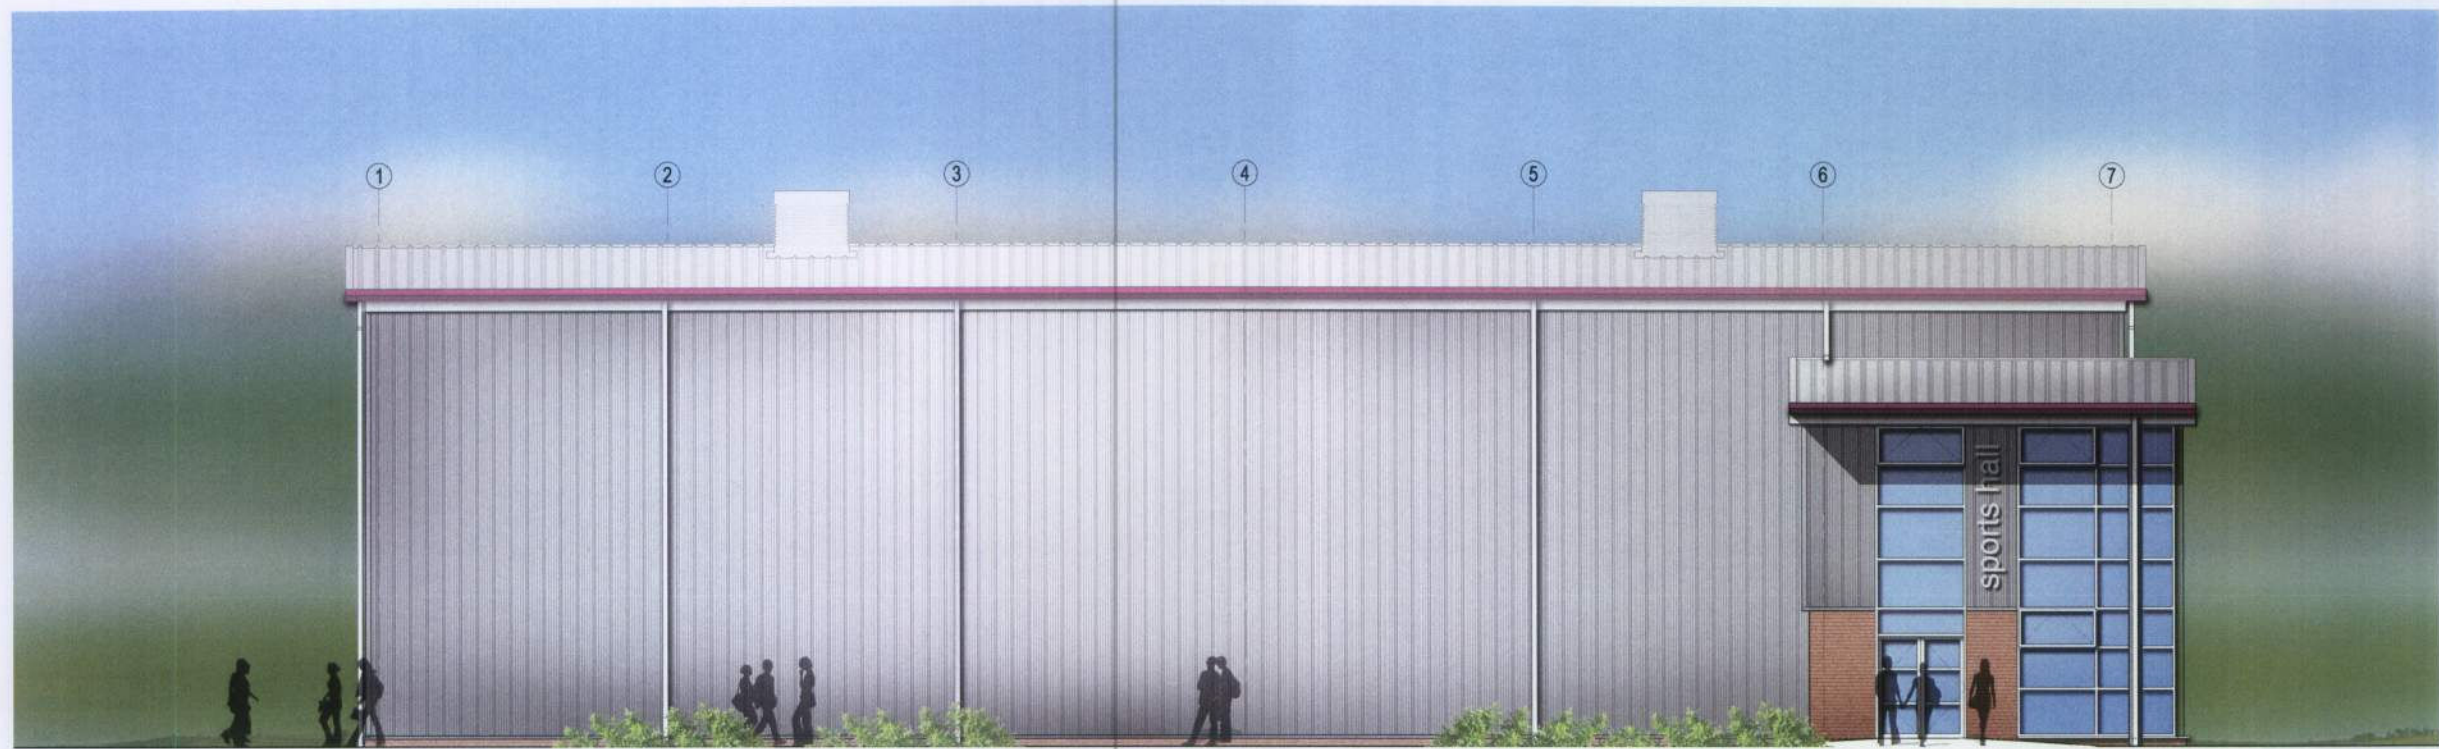

EAST ELEVATION (PHASE 1)

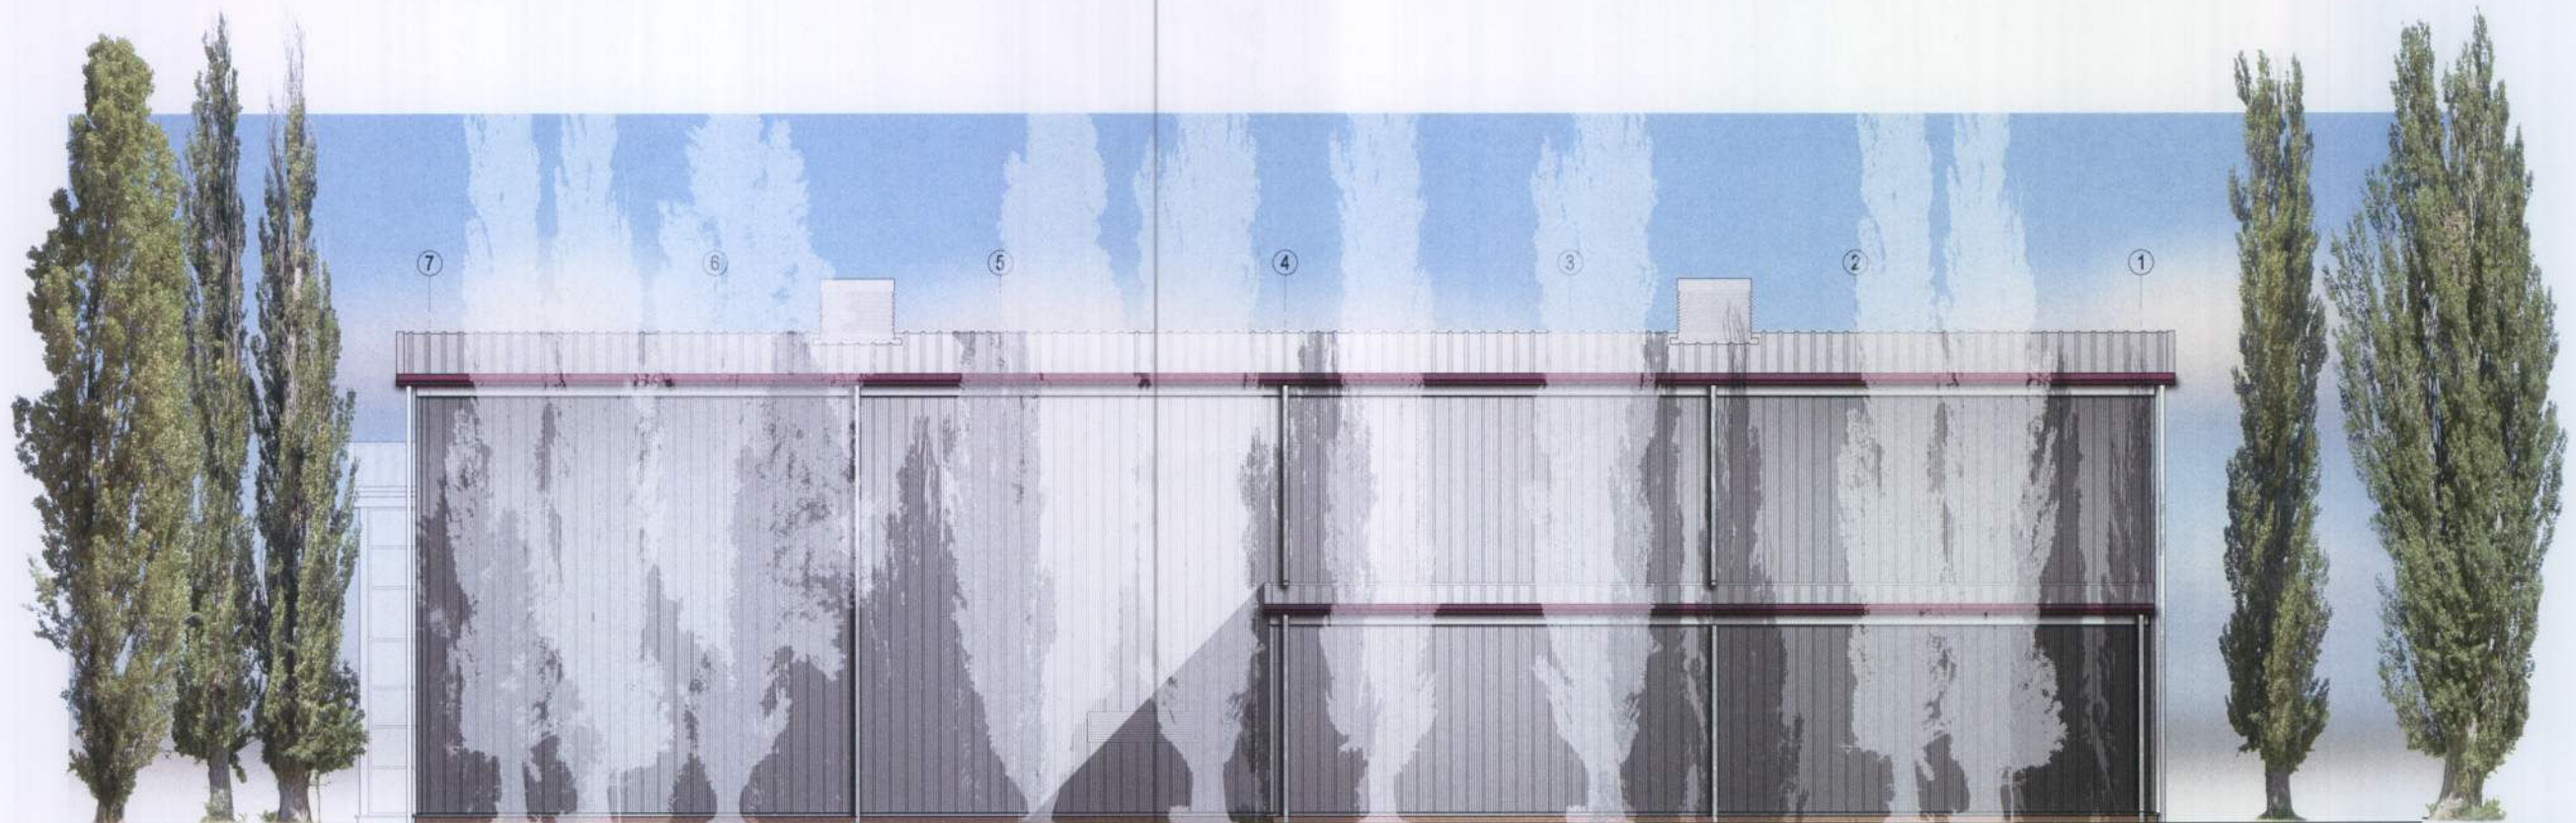

WEST ELEVATION (PHASE 1)