



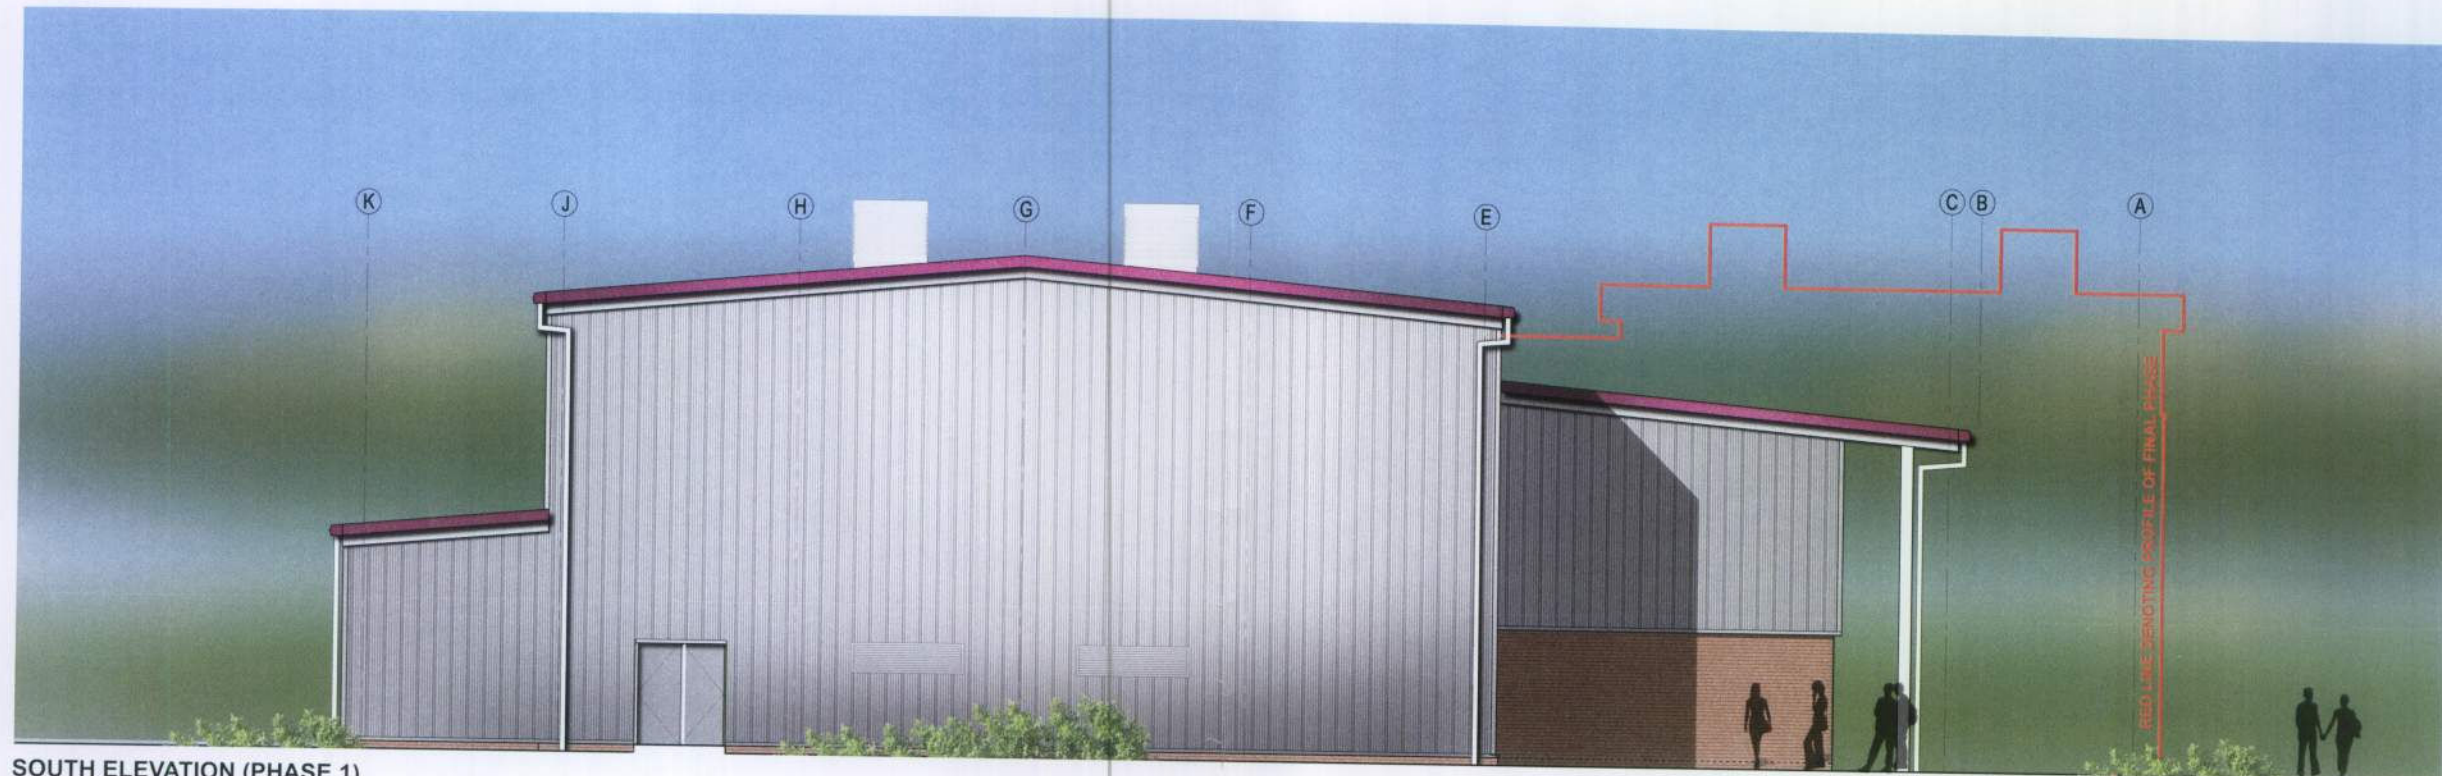

SOUTH ELEVATION (PHASE 1)

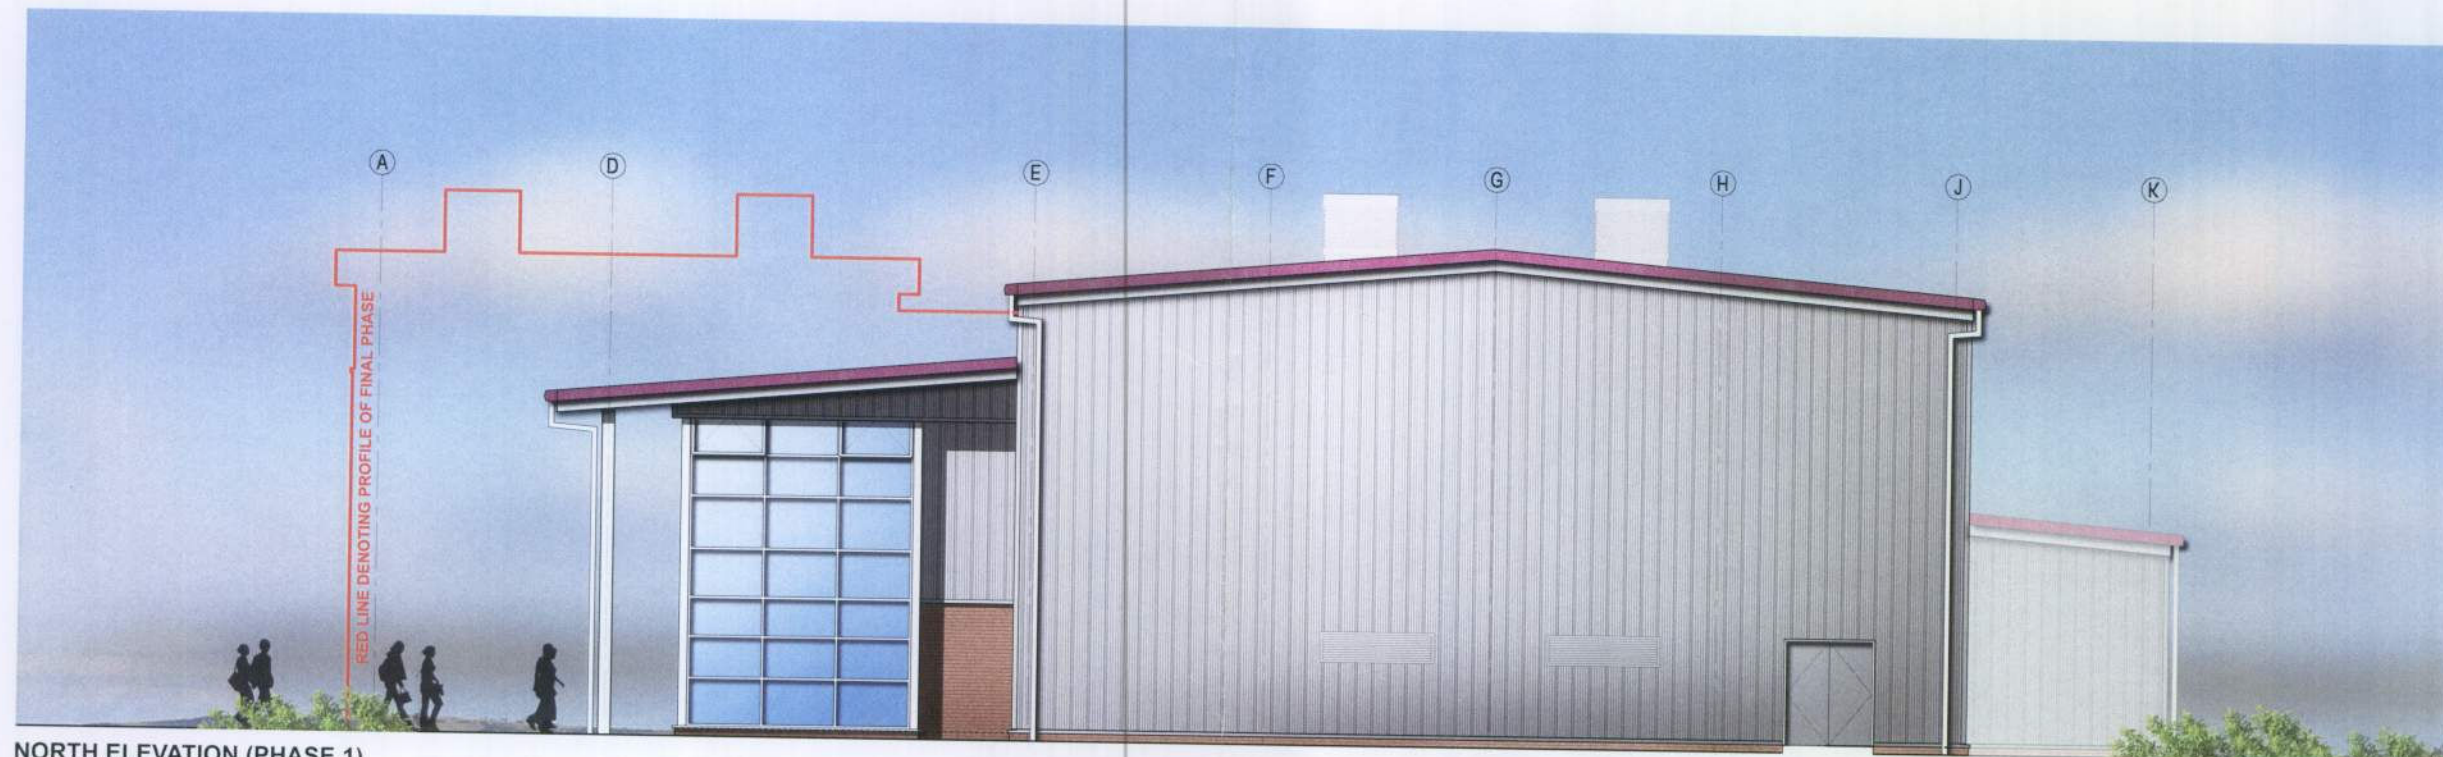

NORTH ELEVATION (PHASE 1)