

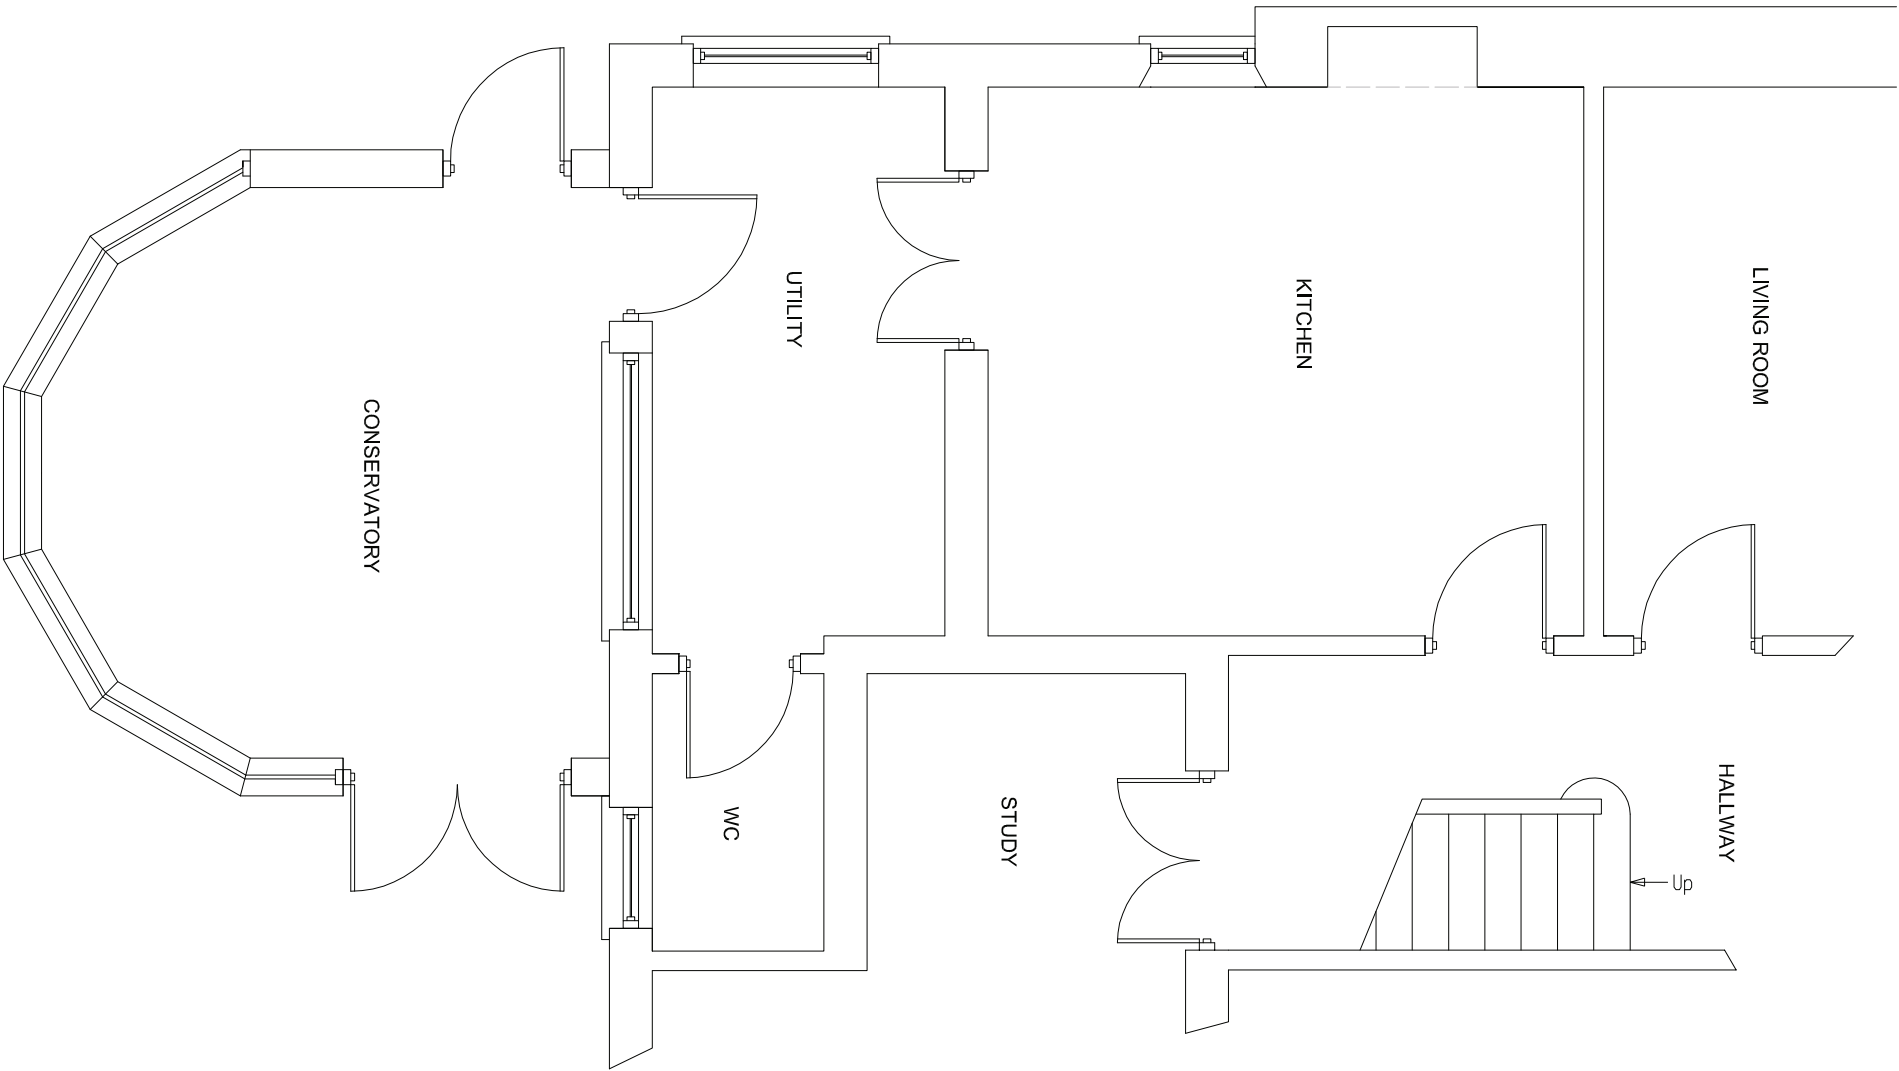


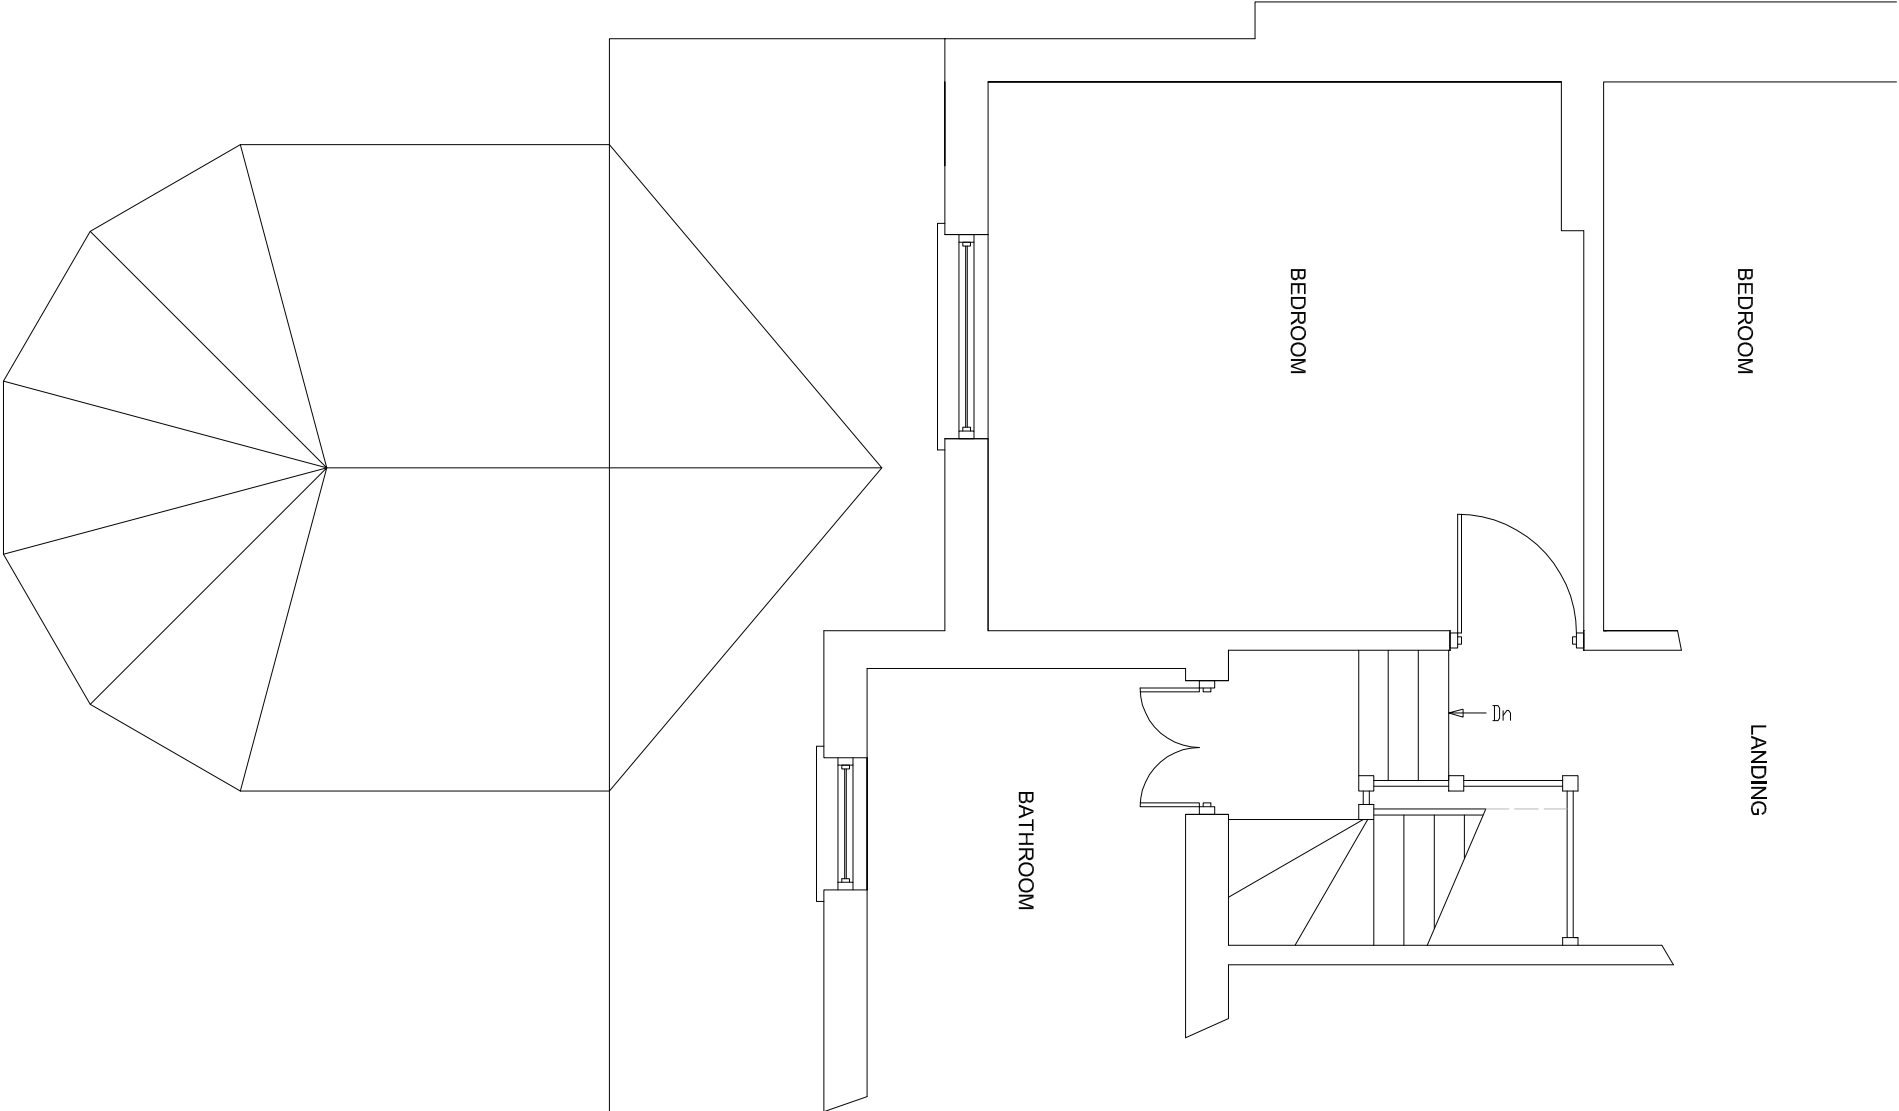

EXISTING GROUND FLOOR PLAN

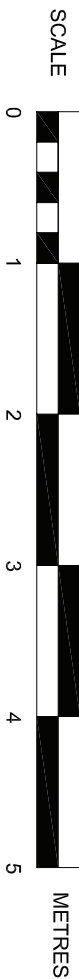

EXISTING FIRST FLOOR PLAN

SUSSEX BUILDING CONSULTANCY LIMITED 140 BARNHAM ROAD, BARNHAM, BOGNOR REGIS, WEST SUSSEX. SCALE - 1/50 REV - A DATE - 28/03/2012	 partner LABC 3 NORTHCOTE ROAD BOGNOR REGIS PO21 5LZ TEL/FAX - (01243) 861379
--	---