

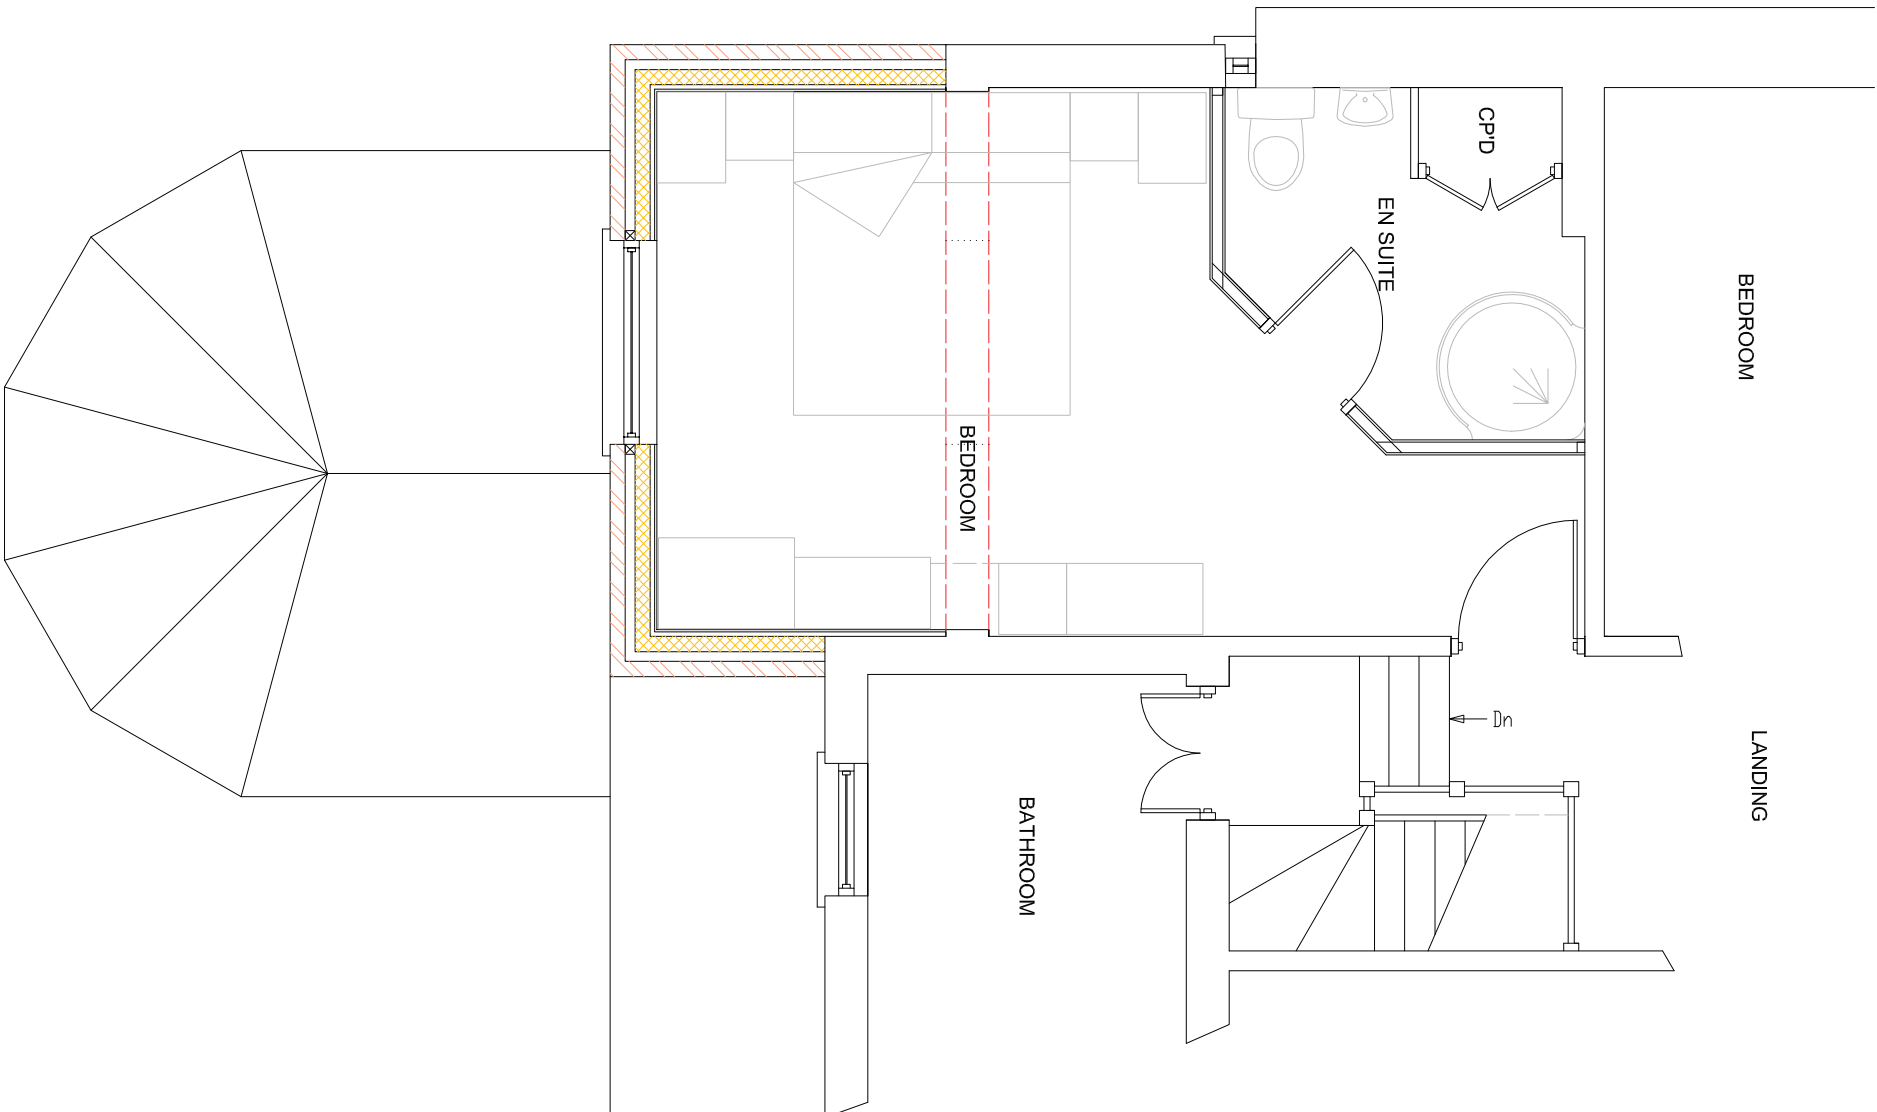


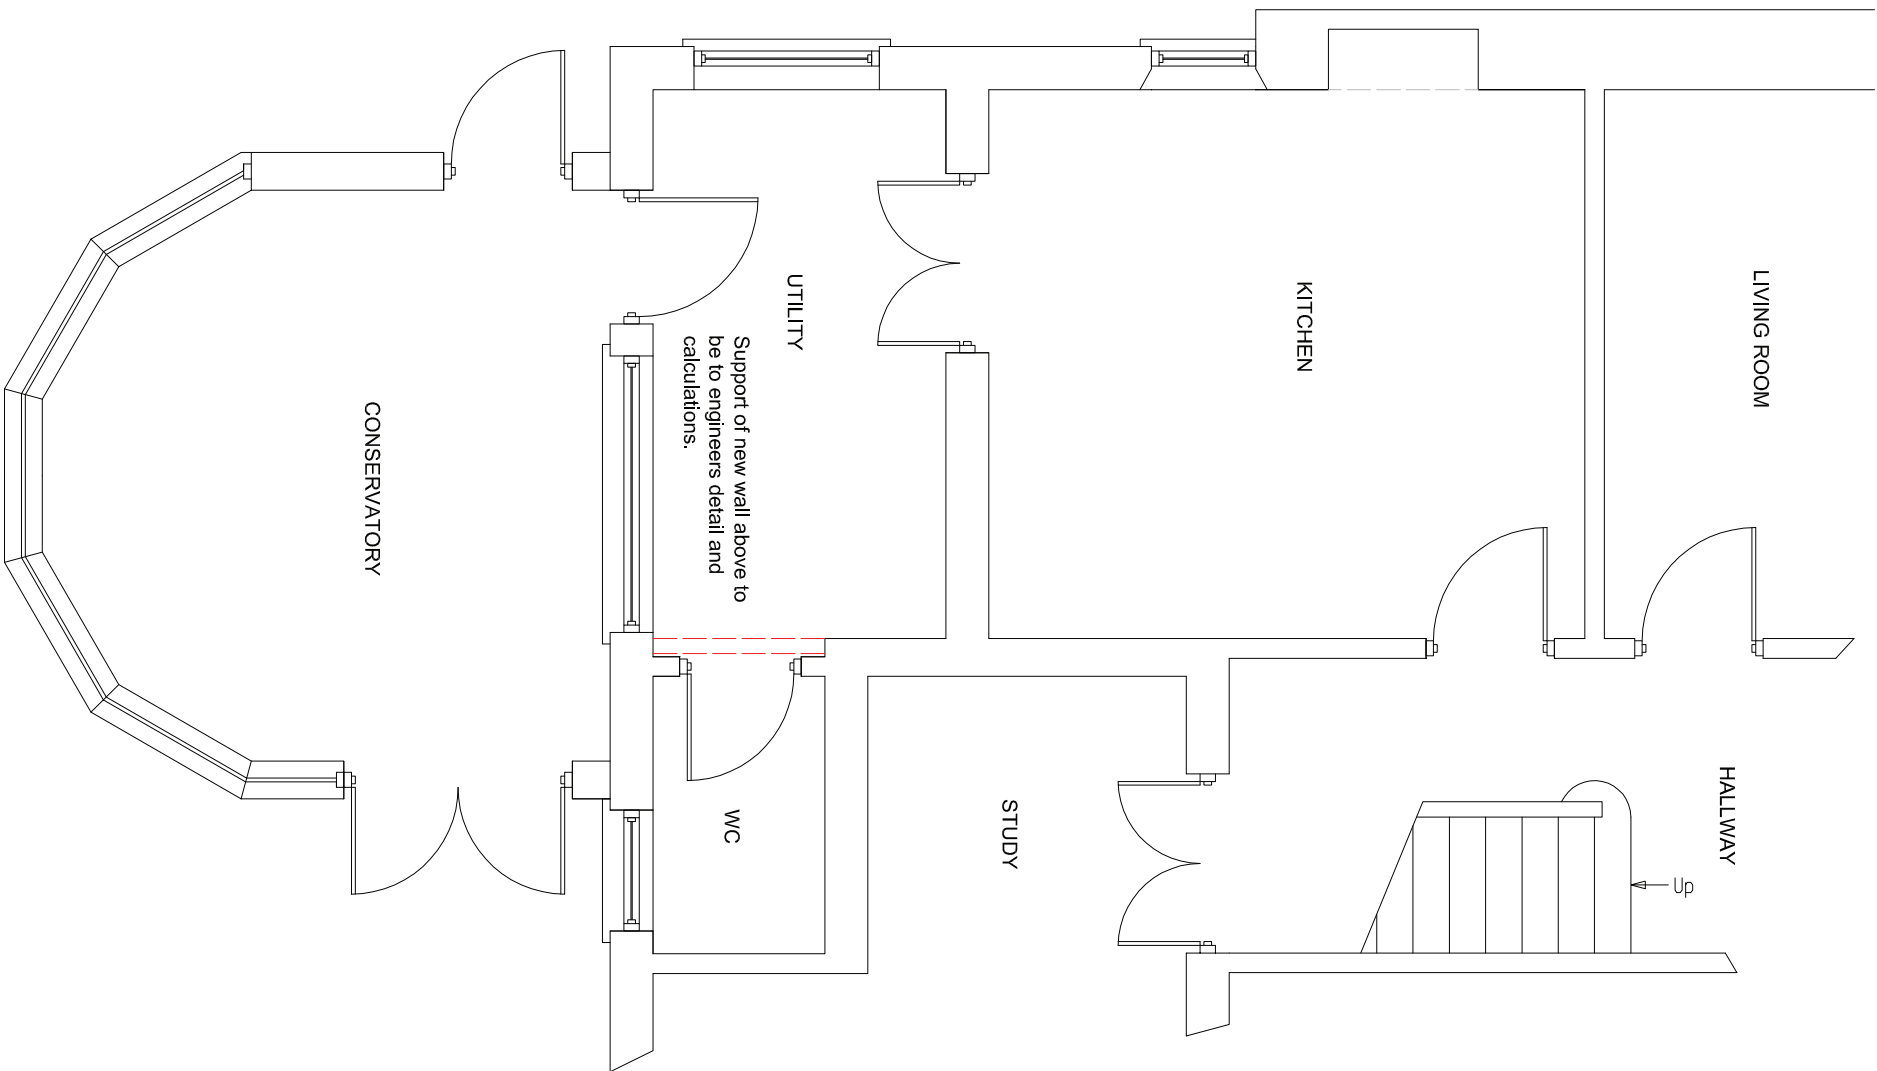

PROPOSED GROUND FLOOR PLAN

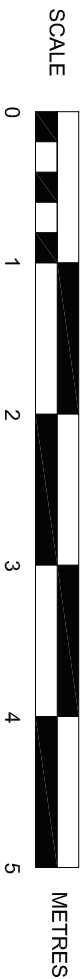

SUSSEX BUILDING CONSULTANCY LIMITED

140 BARNHAM ROAD, BARNHAM,
BOGNOR REGIS, WEST SUSSEX.

SCALE - 1/50 REV - B DATE - 28/03/2012



LABC

3 NORTHCOOTE ROAD
BOGNOR REGIS
PO21 5LZ

TEL/FAX - (01243) 861379

PROPOSED FIRST FLOOR PLAN