



Date : 11 March 2010
 Map Scale : 1:10000
 Printed By : James Tod (Strutt and Parker)
 Estate : Chichester
 Property : FARM OVERVIEW PLAN
 Plan Number : PLOT SCALE 1:10 000

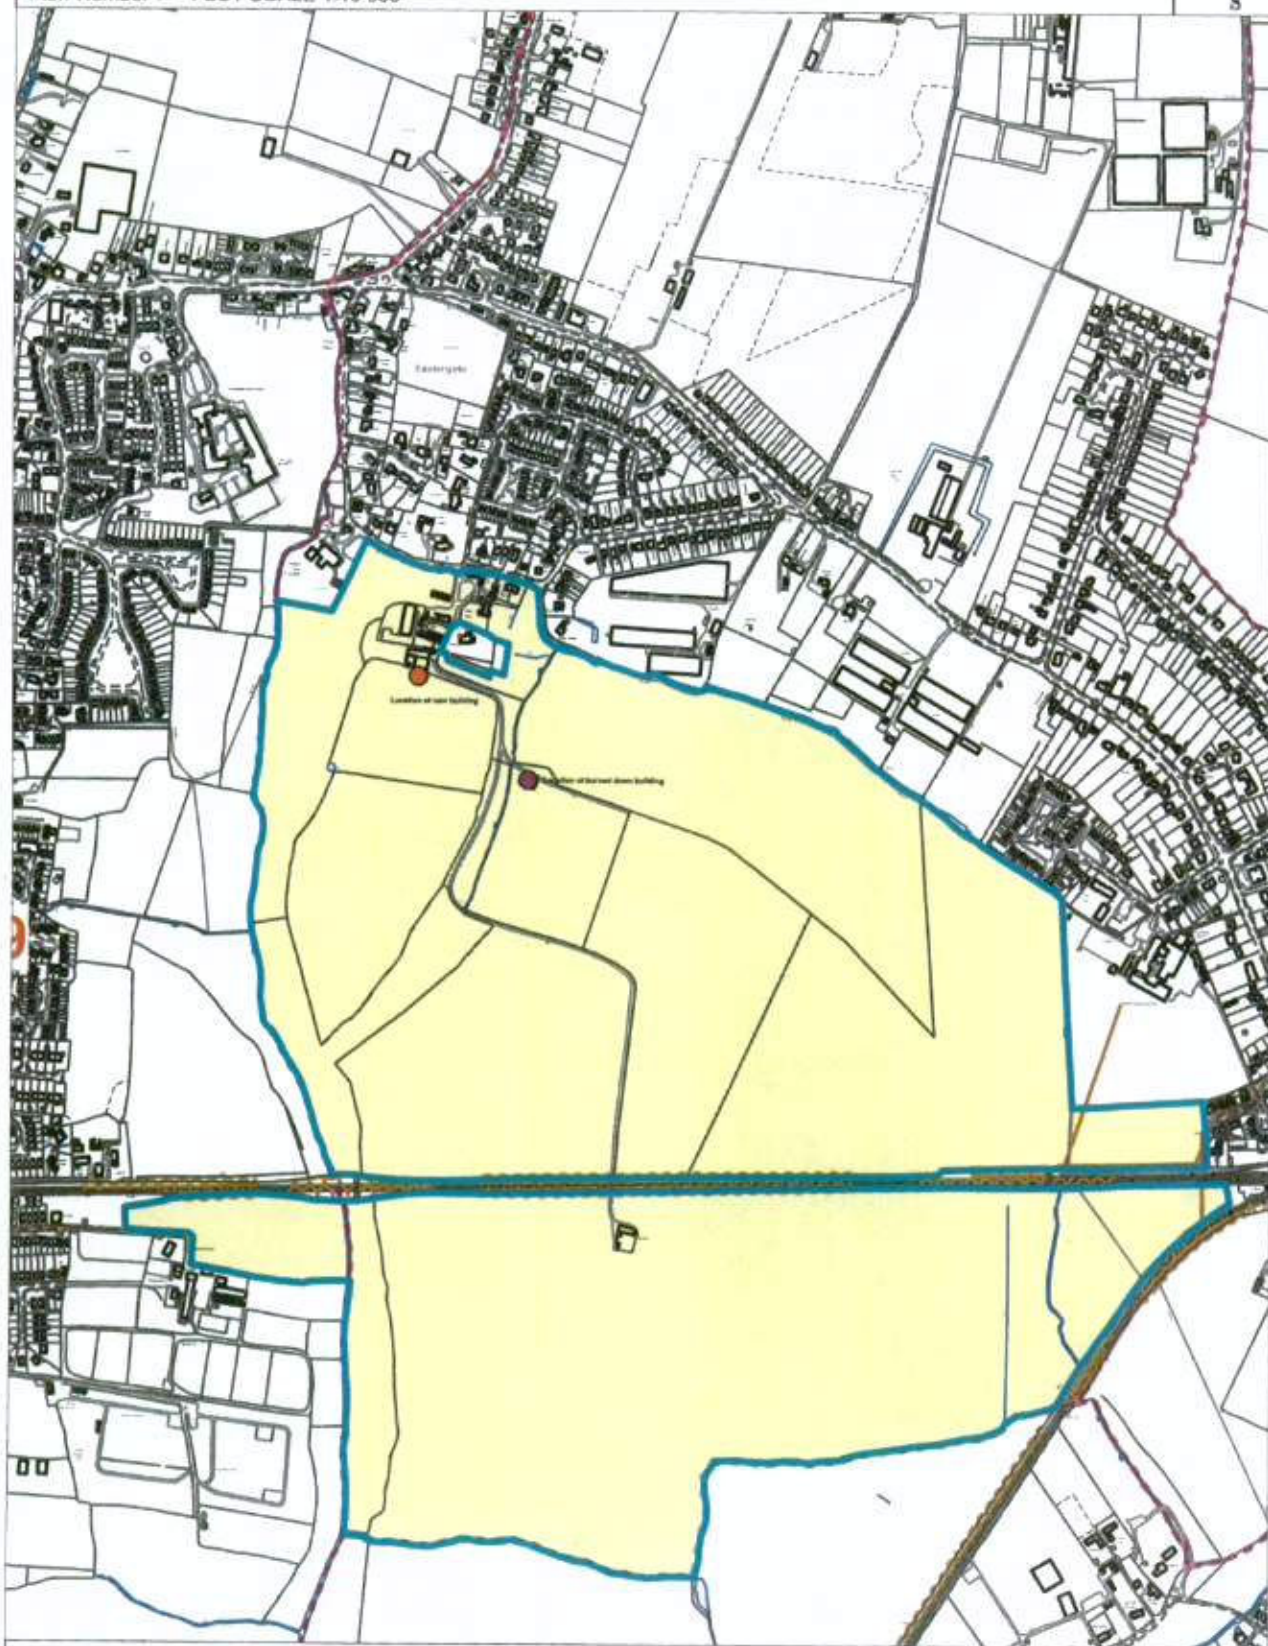

Reproduced by permission of Ordnance Survey on behalf of HMSO. © Crown copyright and database right. 2009. All rights reserved. OS Grid Reference: 100002246. Chichester Commissioners. Digital Terrain/Surface Model & Aerial Photography © Geo Perspectives

No. EG 20 10 AG

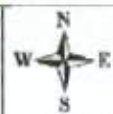

RECEIVED