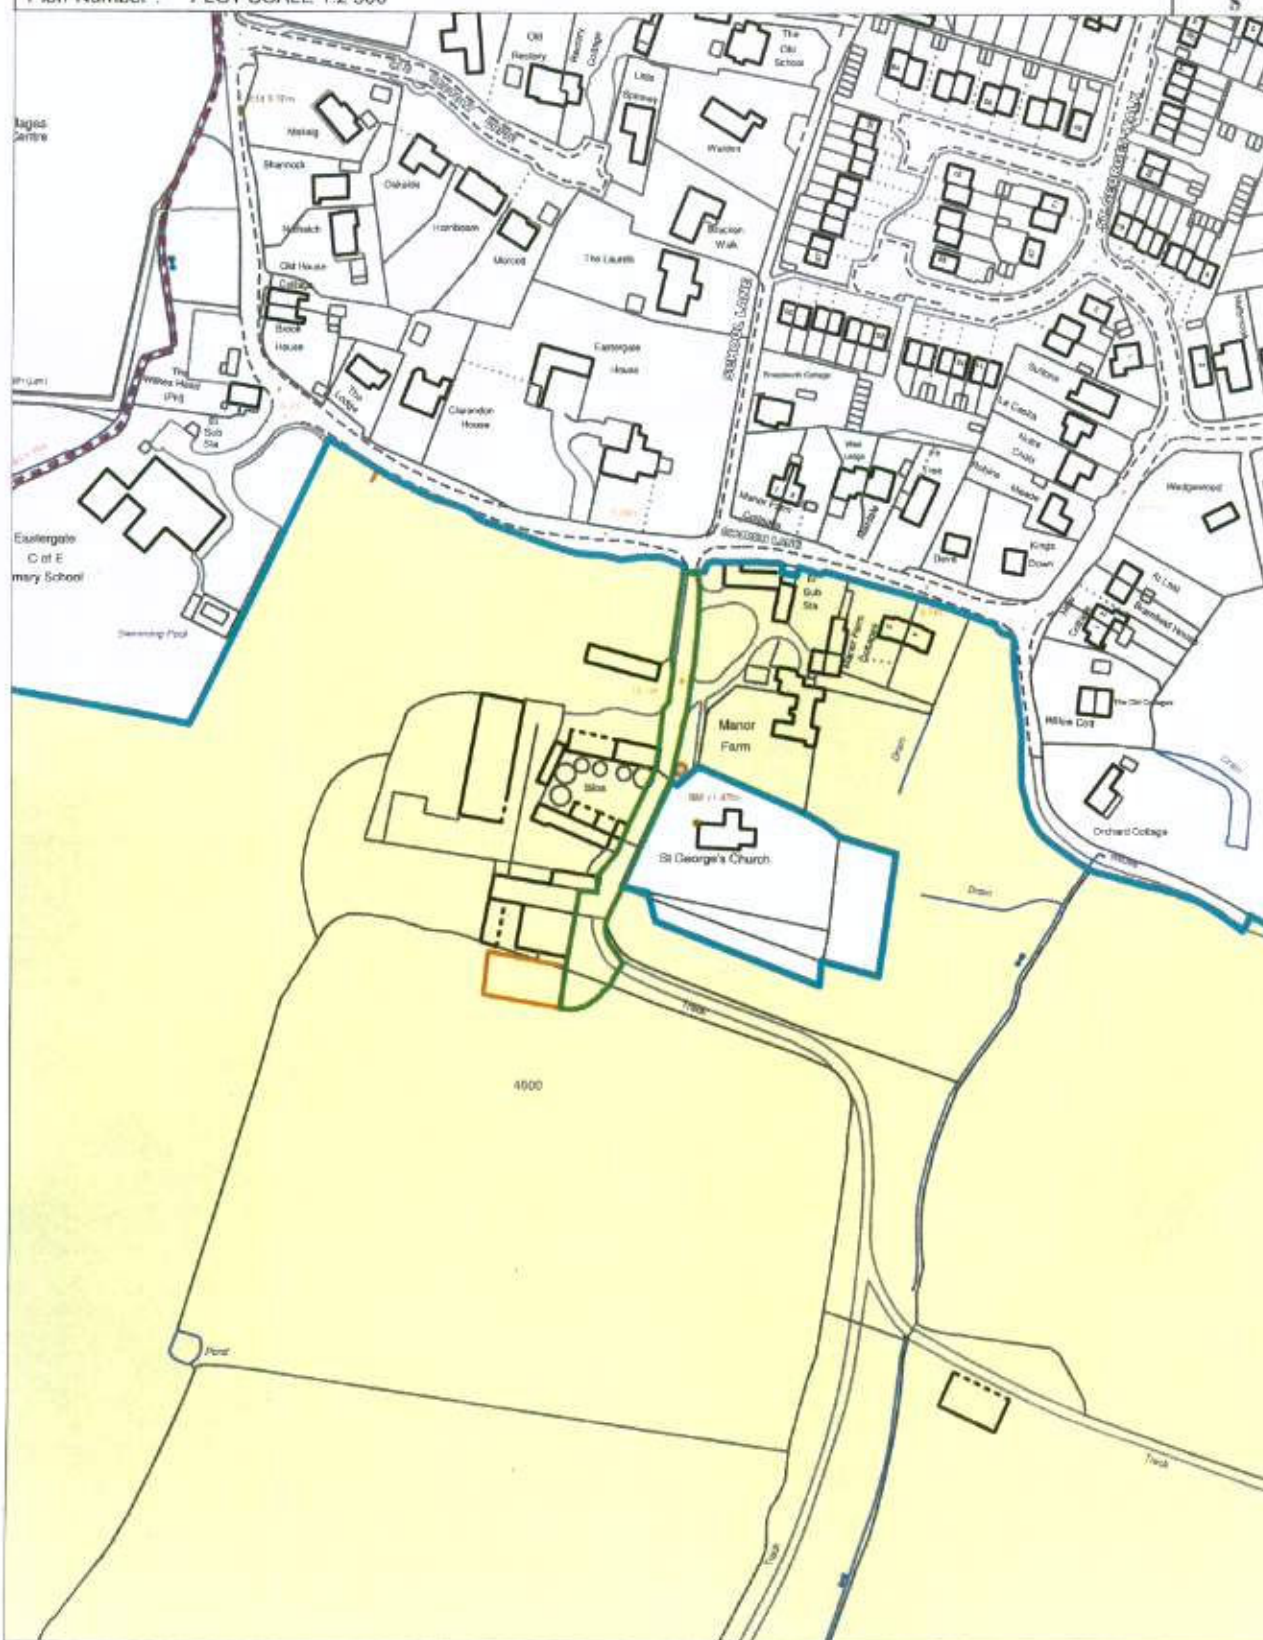

Printed By : James Tod (Strutt and Parker)

Estate : Chichester

Plan Number : PLOT SCALE 1:2 500



Reproduced by permission of Ordnance Survey on behalf of HMSO. © Crown copyright and database right. 2009. All rights reserved. OS Licence Number 100002215. Church Commissioners. Digital Terrain/Surface Model & Aerial Photography © GeoPerspectives



No.	45	20	LO	AG
-----	----	----	----	----

RECEIVED