


EXISTING DRAINAGE FOR SAND SCHOOL - (1 NORTHFIELDS COTTES PO203

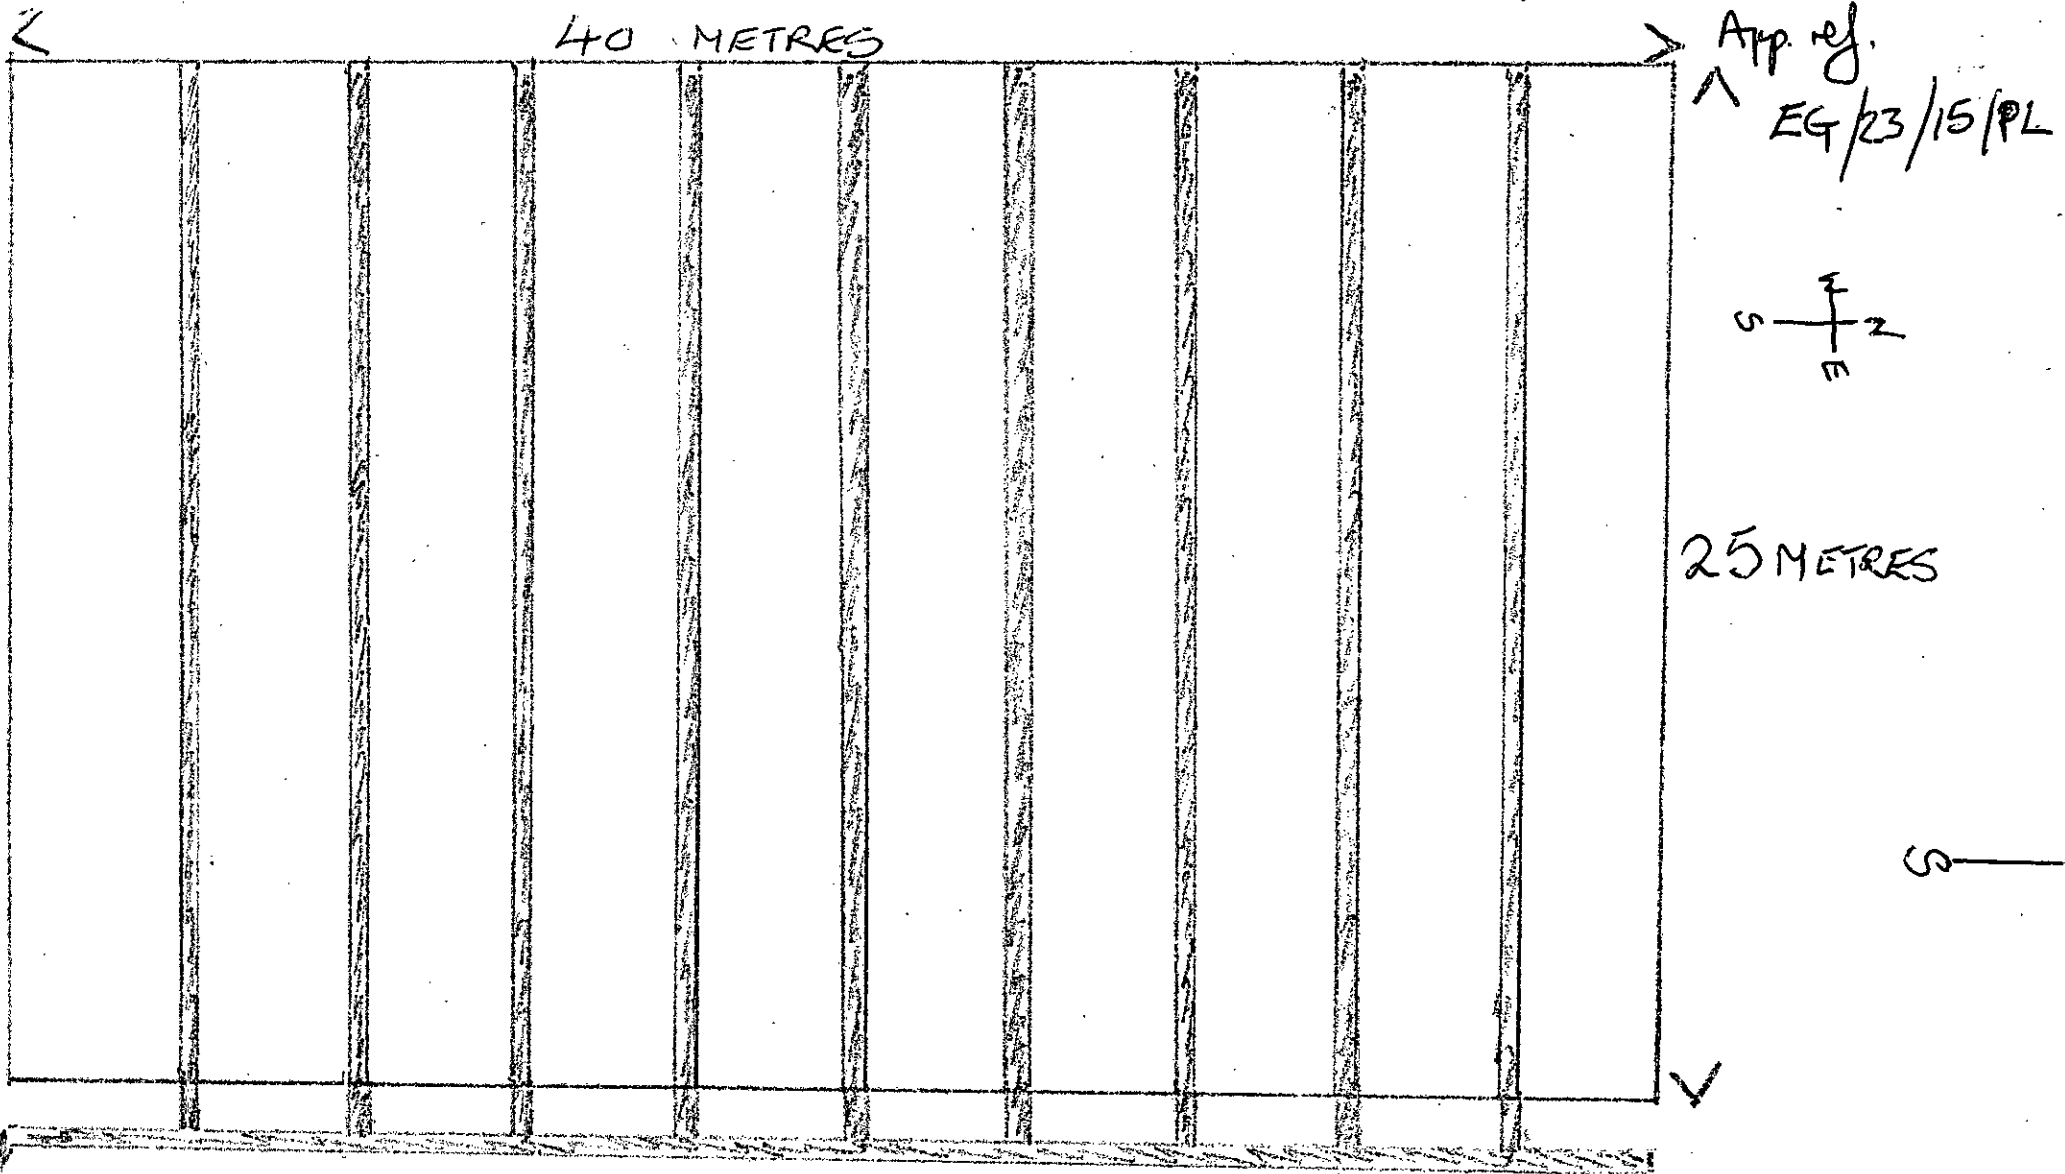

KEY

~~REPRESENTATION~~

1M DEEP x 400MM WIDE TRENCHES
FILLED WITH 'PRA-SHINGLE' AND
EACH CONTAINING A LAND DRAIN.