




- Notes:
1. ALL DIMENSIONS ARE IN MILLIMETRES UNLESS OTHERWISE STATED AND ALL LEVELS IN METRES ABOVE ORDNANCE DATUM (mAOD) UNLESS SHOWN OTHERWISE.
 2. UV BUILDING COLOURS TO BE AS FOLLOWS:
WALLS: RAL 100 60 20 'KHAKI GREEN'
PERSONNEL DOORS: RAL 6002 'LEAF GREEN'
ROLLER SHUTTERS: RAL 100 60 20 'KHAKI GREEN'
ROOF: RAL 100 80 20 'WILLOW GREEN'

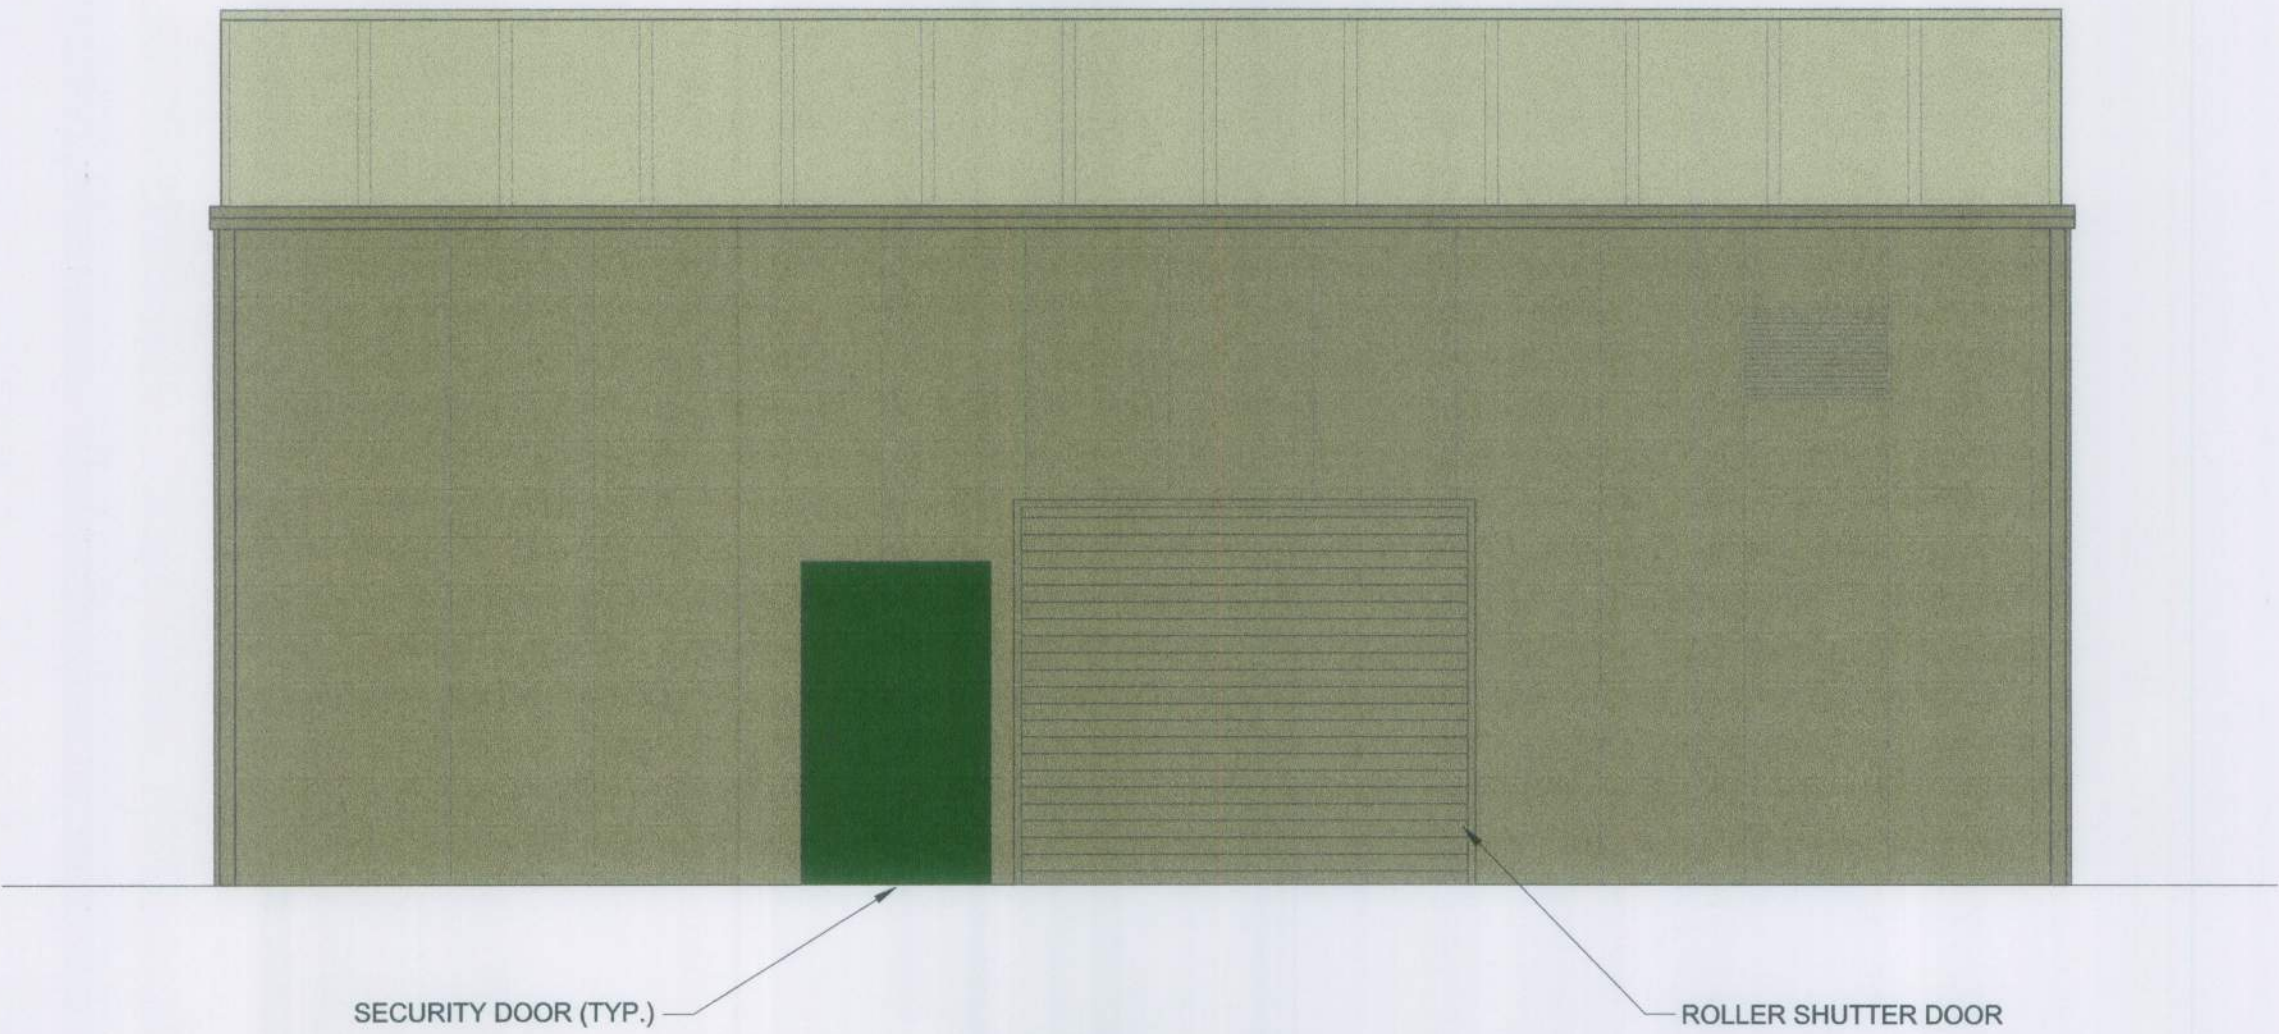


ELEVATION VIEW LOOKING NORTH

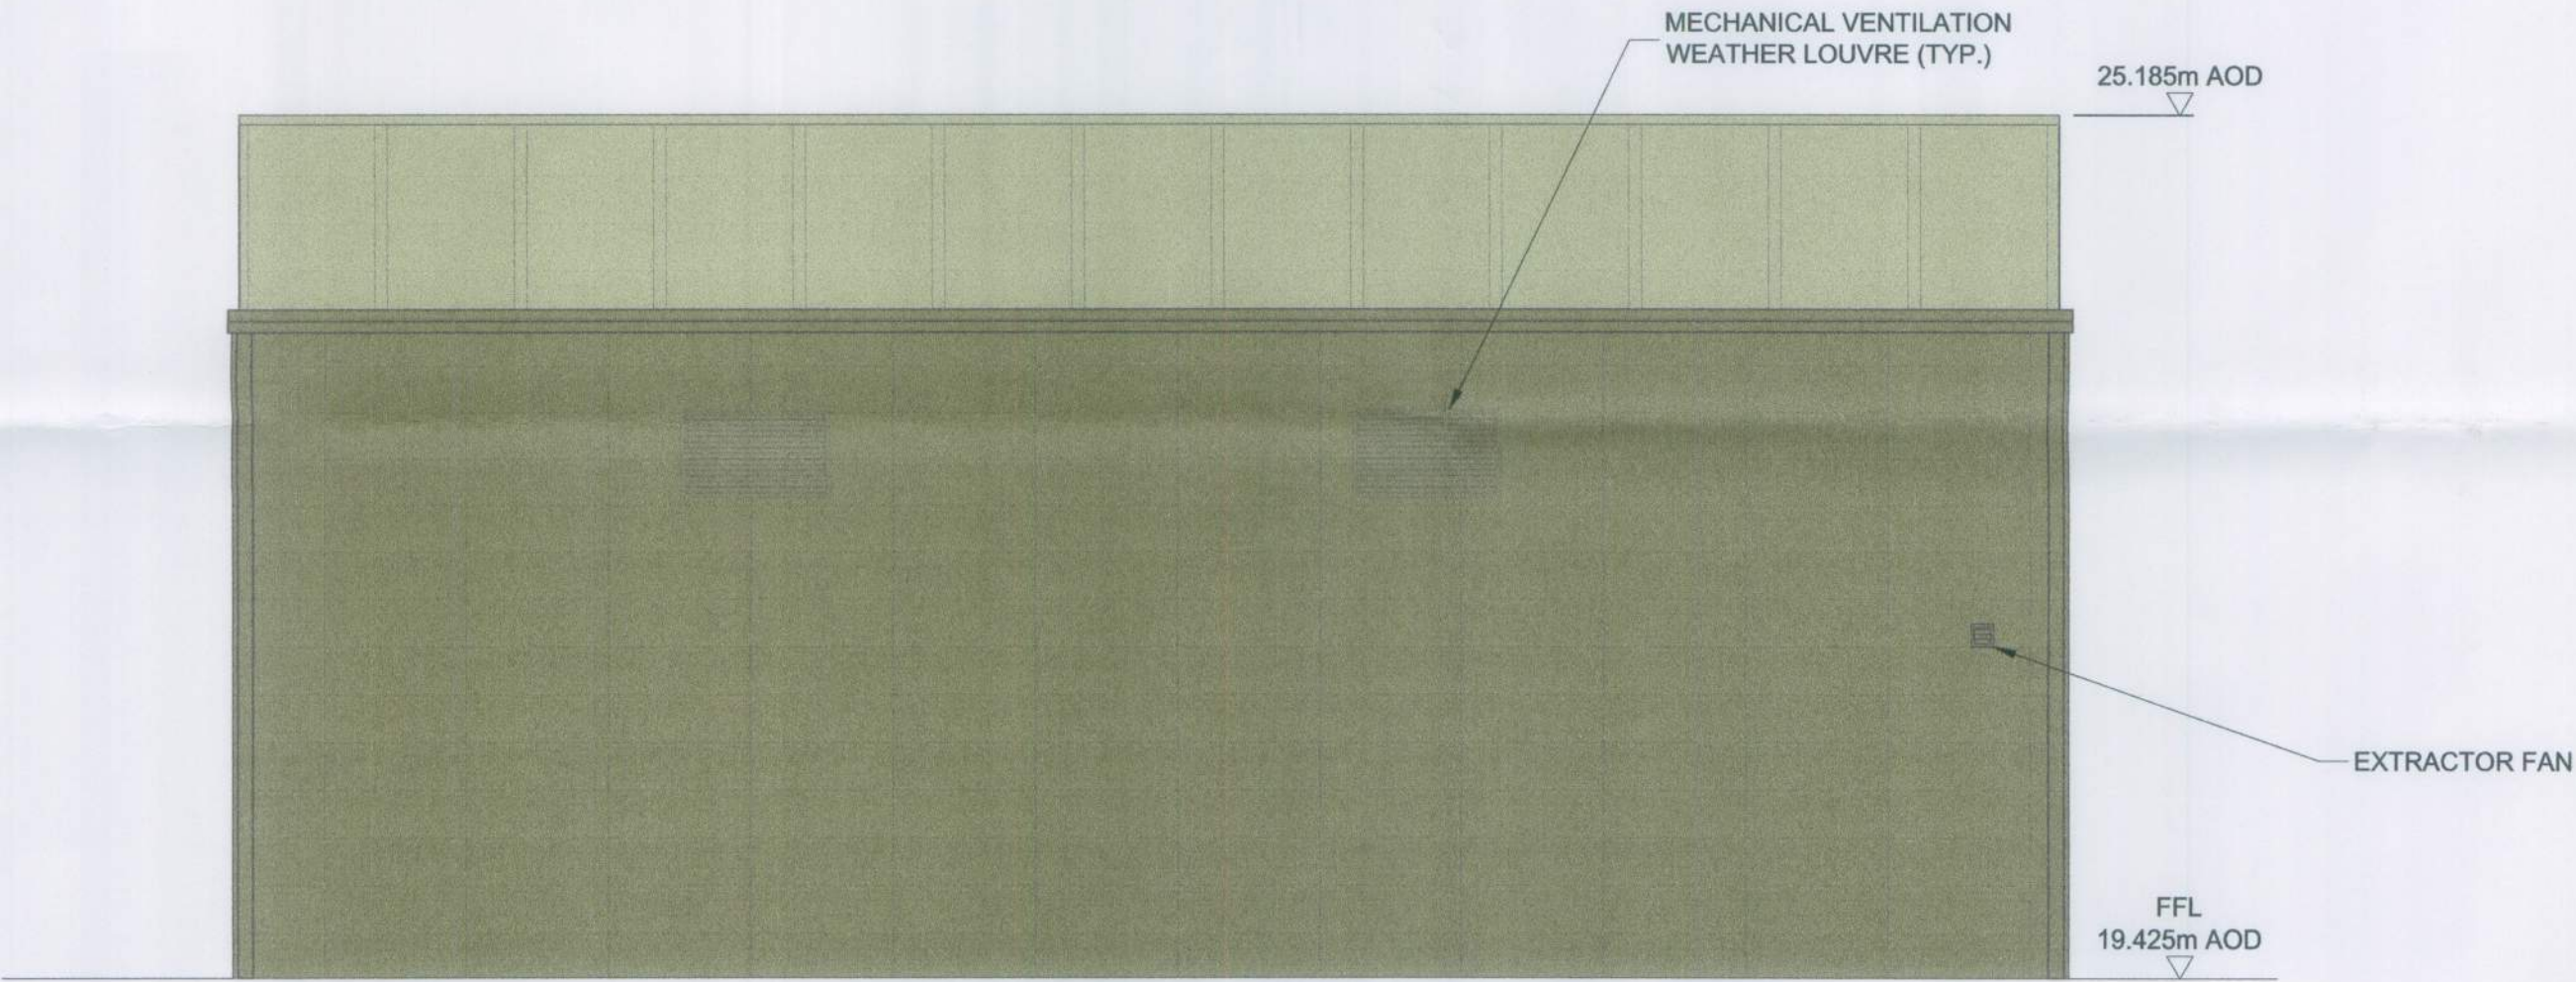


ELEVATION VIEW LOOKING SOUTH

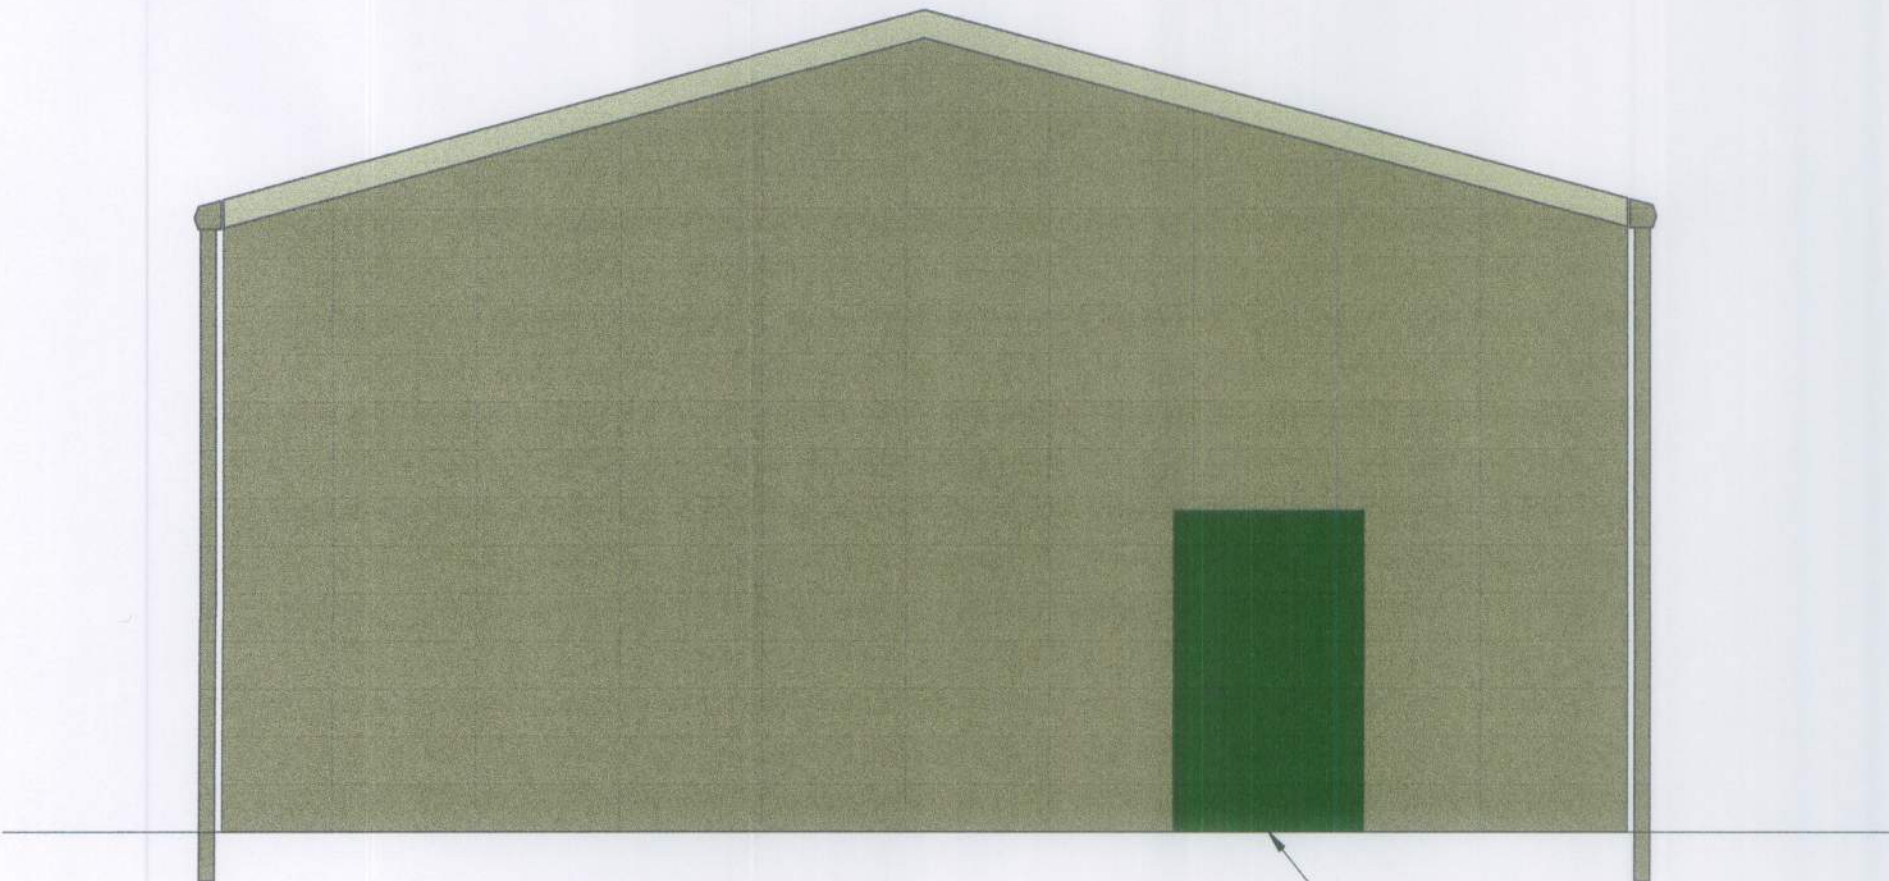

ELEVATION VIEW LOOKING WEST

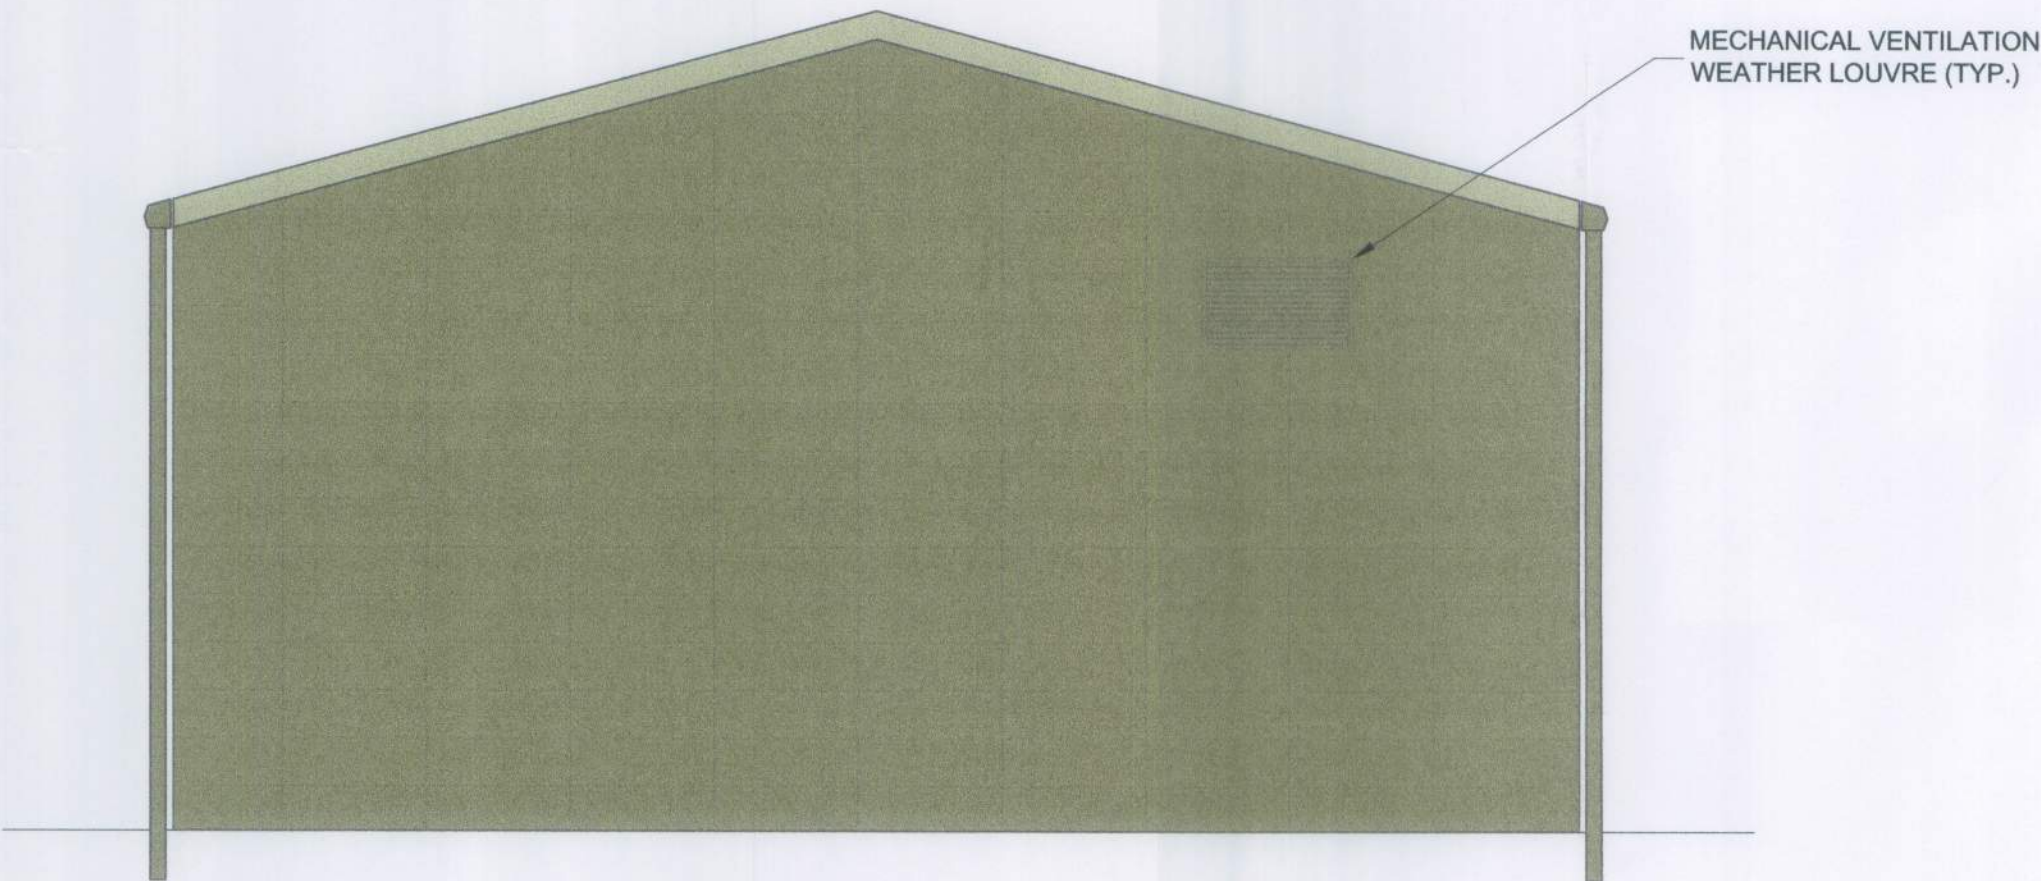

ELEVATION VIEW LOOKING EAST

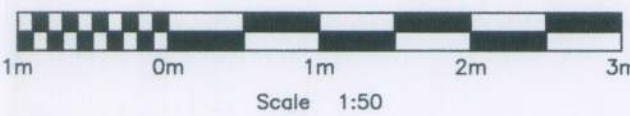

REFERENCE DRAWINGS

Rev	Dim	By	Chd	By	Apv	By	Description	Date
A	JG	SG	WB				FOR INFORMATION	06/01/2017

TRANT

TRANT Engineering Ltd.
Head Office: Rushington House, Rushington,
Southampton SO40 9LT.
Telephone: (023) 8066 5544
Facsimile: (023) 8066 5500
E-Mail: engineering@trant.co.uk

Contractors Drawing Number:

27-655-M-3030

Telephone: Havant (023) 9249 9888
Fax: Havant (023) 9245 3632
Website: www.portsmouthwater.co.uk
Registered Office: PO Box 6 West Street
Havant Hampshire PO9 1LG
REGISTERED IN ENGLAND No. 2536455



Date:

22/04/2016

Scale:

1:50

Sheet Size:

A1

Project Title:

EASTERGATE & WESTERGATE WTW
CRYPTOSPORIDIUM TREATMENT

Drawing Title:

EASTERGATE
UV REACTOR BUILDING
EXTERNAL VIEWS

Portsmouth Water Drawing Number:

-

Rev:

A