

Week:



Store Name: Barnham
Store No: 7240
Futurama W.O: 130355
Programme: BAU / Refit
CAD reference: P6F3M0 (Unlocked CAD)
Address: 3-6 The Square
Barham
PO22 0HB

Project manager: Sammy

Revision:
Rev A (Contracts)

19/01/18 - KP - Original Scheme
16/02/18 - KP - 1100mm Co-op logo added to Elevation 3. OS map updated
and photomontage added.

Olympia House
Lockwood Court
Middleton Grove
Leeds
LS11 5TY
United Kingdom

Telephone:
0113 270 5595
Facsimile:
0113 277 1143
E-mail:
postbox@futurama.ltd.uk

delivering
branded
environments™





Existing Elevation 1

Store Name: Barnham
Store No: 7240
Futurama W.O: 130355
Programme: BAU / Refit
CAD reference: P6F3M0 (Unlocked CAD)
Project manager: Sammy

Address: 3-6 The Square
Barham
PO22 0HB
Revision: A
Original Scheme: KP

Olympia House
Lockwood Court
Middleton Grove
Leeds
LS11 5TY
United Kingdom

Telephone: 0113 270 5595
Facsimile: 0113 277 1143
E-mail: postbox@futurama.ltd.uk

delivering
branded
environments™





Proposed



Existing



Proposed/Existing Elevation 2

Store Name: Barnham
Store No: 7240
Futurama W.O: 130355
Programme: BAU / Refit
CAD reference: P6F3M0 (Unlocked CAD)
Project manager: Sammy

Address: 3-6 The Square
Barham
PO22 0HB
Revision: A
Original Scheme: KP

Olympia House
Lockwood Court
Middleton Grove
Leeds
LS11 5TY
United Kingdom
Telephone: 0113 270 5595
Facsimile: 0113 277 1143
E-mail: postbox@futurama.ltd.uk

delivering
branded
environments™





Proposed



Existing




Proposed/Existing Elevation 3

Store Name: Barnham
 Store No: 7240
 Futurama W.O: 130355
 Programme: BAU / Refit
 CAD reference: P6F3M0 (Unlocked CAD)
 Project manager: Sammy

Address: 3-6 The Square
 Barham
 PO22 0HB
 Revision: A
 Original Scheme: KP

Olympia House
 Lockwood Court
 Middleton Grove
 Leeds
 LS11 5TY
 United Kingdom
 Telephone: 0113 270 5595
 Facsimile: 0113 277 1143
 E-mail: postbox@futurama.ltd.uk



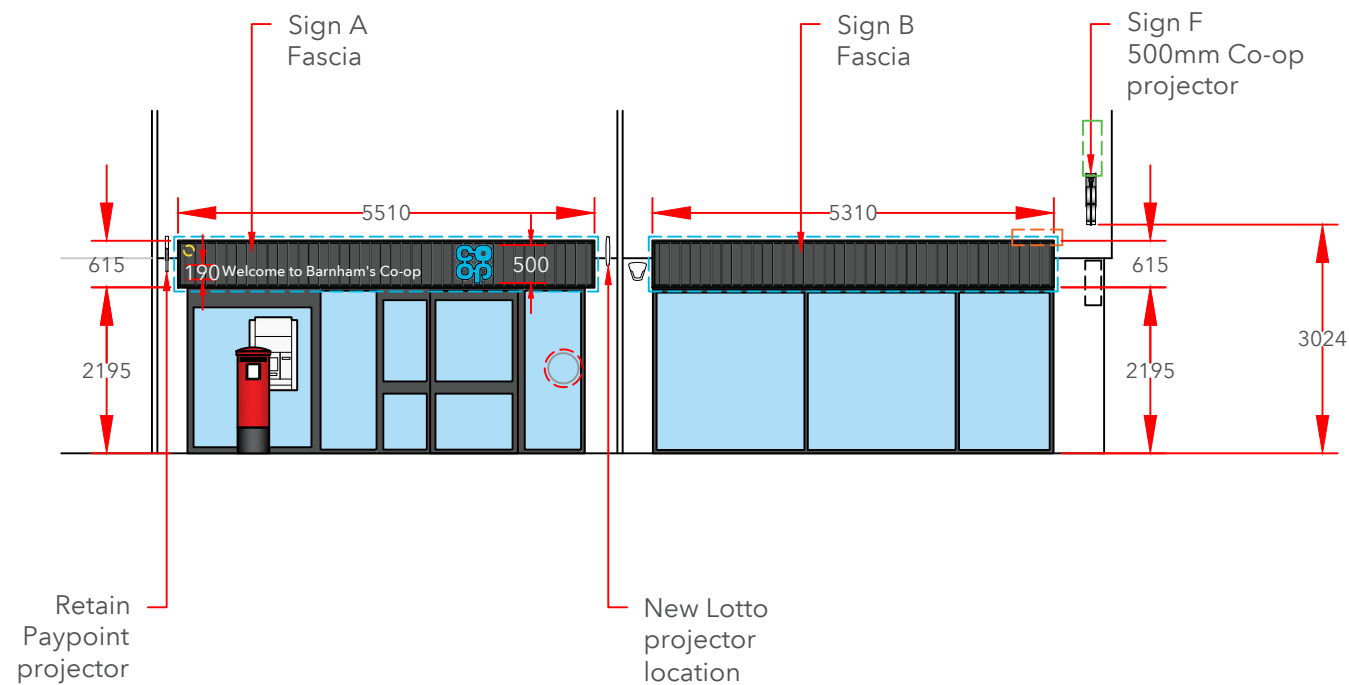

Contractor Notes		
Painting	Window & door frames to be painted traffic grey. New background to be painted out around new signage.	
Backgrounds	Existing background is in poor condition. (See blue dotted lines). Full new background required to suit new signage. Fascia A extended to full background length. New top flashing to be installed after signage.	
Existing signifier / Lotto projector	Signifier: To be removed & background made good (see green dotted line) Lotto Projector: To be relocated and background to be made good (see black dotted line)	
Fascia Zone	CCTV to be relocated off fascia zone (see yellow dotted line) Wires to be routed off fascia zone (see orange dotted line)	
Illumination	All illuminated signs to have 5amp switched fused spur located behind sign location	
Window Graphics	Vinyl contractor to supply window manifestation / bag sign to be supplied in internal window graphics package (see red dotted line)	
ATM	Surround to be rebranded by others	
Banner Frames	To be supplied by main contractor	

Installation Notes		
Equipment		
Safety	Restricted working hours on site due to residents above store.	

Production Notes		
Suitability for Production	No issues	
CFN	TBC	

Additional Notes		
Wires / cables	Wires and cables inside and around signs to be rerouted as appropriate.	
Shutter boxes	Fascia signs mounted to boxed enclosures for shutter boxes. New backgrounds to enclose shutter boxes and provide a suitable mounting surface for proposed signs.	
Co-op logos	Fascia zones on this site are lower than normal. All logos fall below standard 2400mm HAGL.	



Proposed Elevation 1, Scale 1:100 @ A3

Store Name: Barnham
Store No: 7240
Futurama W.O: 130355
Programme: BAU / Refit
CAD reference: P6F3M0 (Unlocked CAD)
Project manager: Sammy


Address: 3-6 The Square
Barham
PO22 0HB
Revision: A
Original Scheme: KP

Olympia House
Lockwood Court
Middleton Grove
Leeds
LS11 5TY
United Kingdom

Telephone: 0113 270 5595
Facsimile: 0113 277 1143
E-mail: postbox@futurama.ltd.uk

delivering
branded
environments™



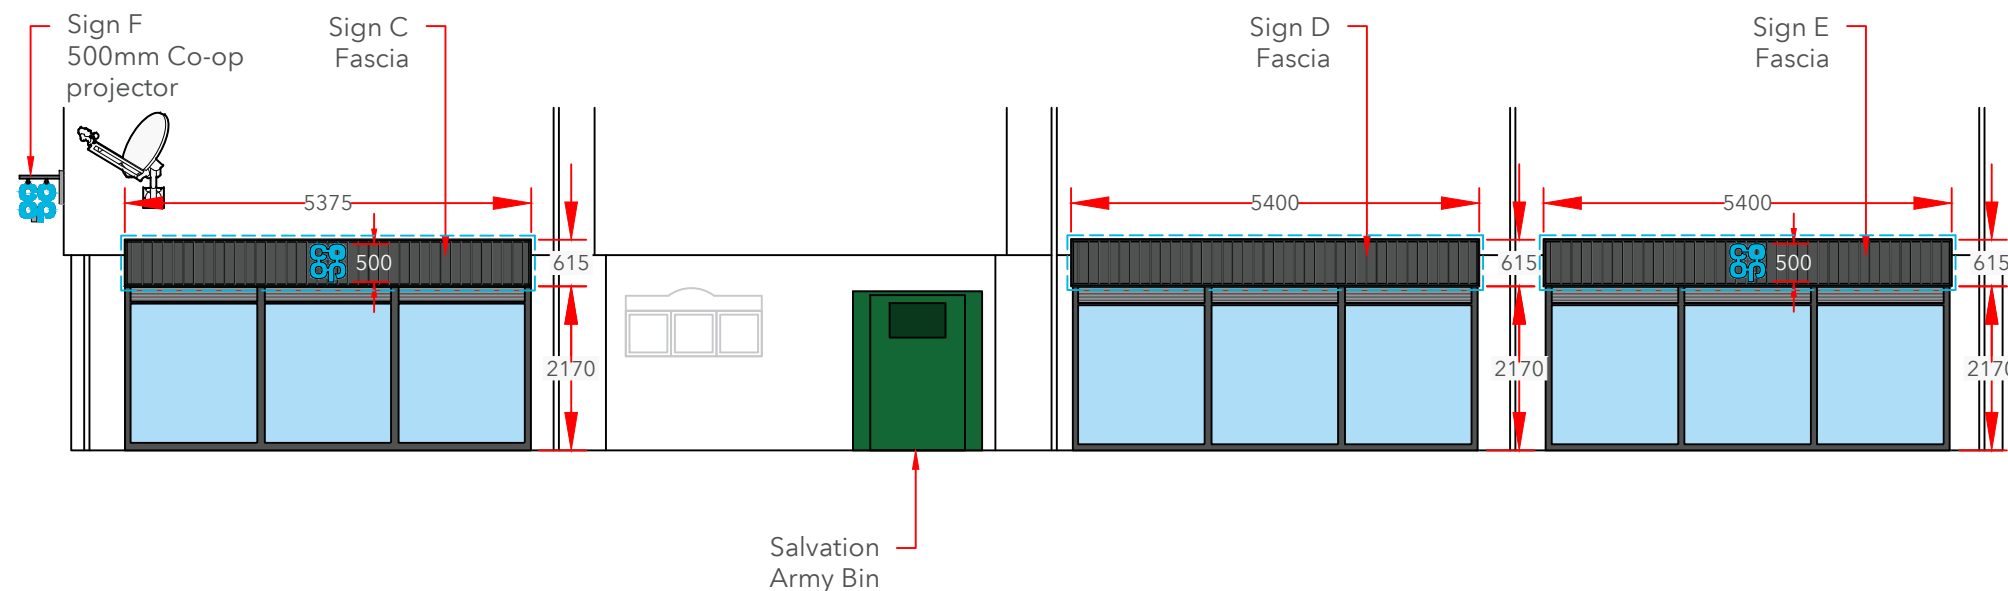


Contractor Notes		
Painting	Window & door frames to be painted traffic grey. New background to be painted out around new signage.	
Backgrounds	Existing background is in poor condition. (See blue dotted lines). Full new background required to suit new signage. Signs C, D & E Extended to full background length. New top flashing to be installed after signage.	
Illumination	All illuminated signs to have 5amp switched fused spur located behind sign location	
Window Graphics	Vinyl contractor to supply window manifestation	
Banner Frames	To be supplied by main contractor	

Installation Notes		
Equipment		
Safety	Restricted working hours on site due to residents above store.	

Production Notes		
Suitability for Production	No issues	

Additional Notes		
Wires / cables	Wires and cables inside and around signs to be rerouted as appropriate.	
Co-op logos	Fascia zones on this site are lower than normal. All logos fall below standard 2400mm HAGL.	

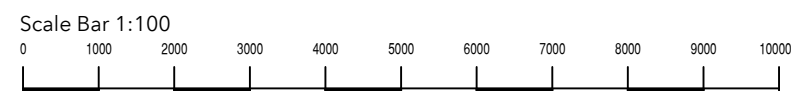

Proposed Elevation 2, Scale 1:100 @ A3

Store Name: Barnham
Store No: 7240
Futurama W.O: 130355
Programme: BAU / Refit
CAD reference: P6F3M0 (Unlocked CAD)
Project manager: Sammy


Address: 3-6 The Square
Barham
PO22 0HB
Revision: A
Original Scheme: KP

Olympia House
Lockwood Court
Middleton Grove
Leeds
LS11 5TY
United Kingdom

Telephone: 0113 270 5595
Facsimile: 0113 277 1143
E-mail: postbox@futurama.ltd.uk

delivering
branded
environments™



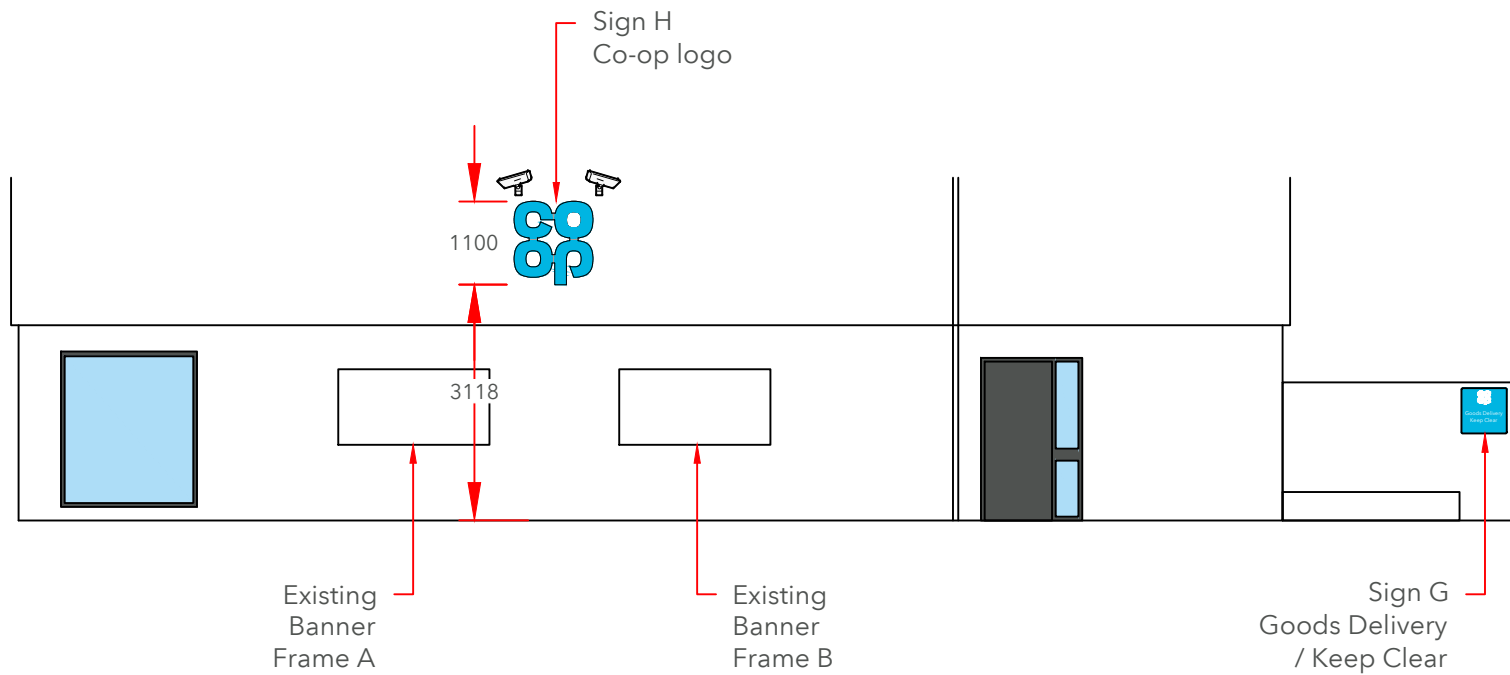



Contractor Notes		
Painting	Window & door frames to be painted traffic grey. New background to be painted out around new signage.	
Illumination	All illuminated signs to have 5amp switched fused spur located behind sign location.	
Banner Frames	To be supplied by main contractor	

Installation Notes		
Equipment		
Safety	Restricted working hours on site due to residents above store.	

Production Notes		
Suitability for Production	No issues	

Additional Notes		
Goods Delivery sign	Goods Delivery / Keep Clear sign mounted to a low wall.	

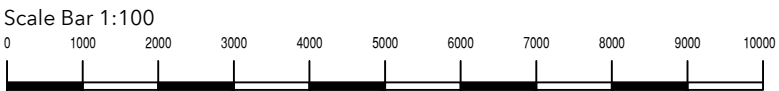

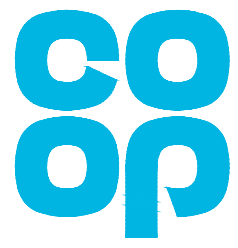


Proposed Elevation 3, Scale 1:100 @ A3


Store Name:	Barnham	Address:	3-6 The Square	Olympia House Lockwood Court Middleton Grove Leeds LS11 5TY United Kingdom Telephone: 0113 270 5595 Facsimile: 0113 277 1143 E-mail: postbox@futura.ma.ltd.uk
Store No:	7240		Barham	
Futura.ma W.O:	130355		PO22 0HB	
Programme:	BAU / Refit	Revision:	A	
CAD reference:	P6F3M0 (Unlocked CAD)	Original Scheme:	KP	
Project manager:	Sammy			




ARUN DISTRICT COUNCIL EG/21/18/A

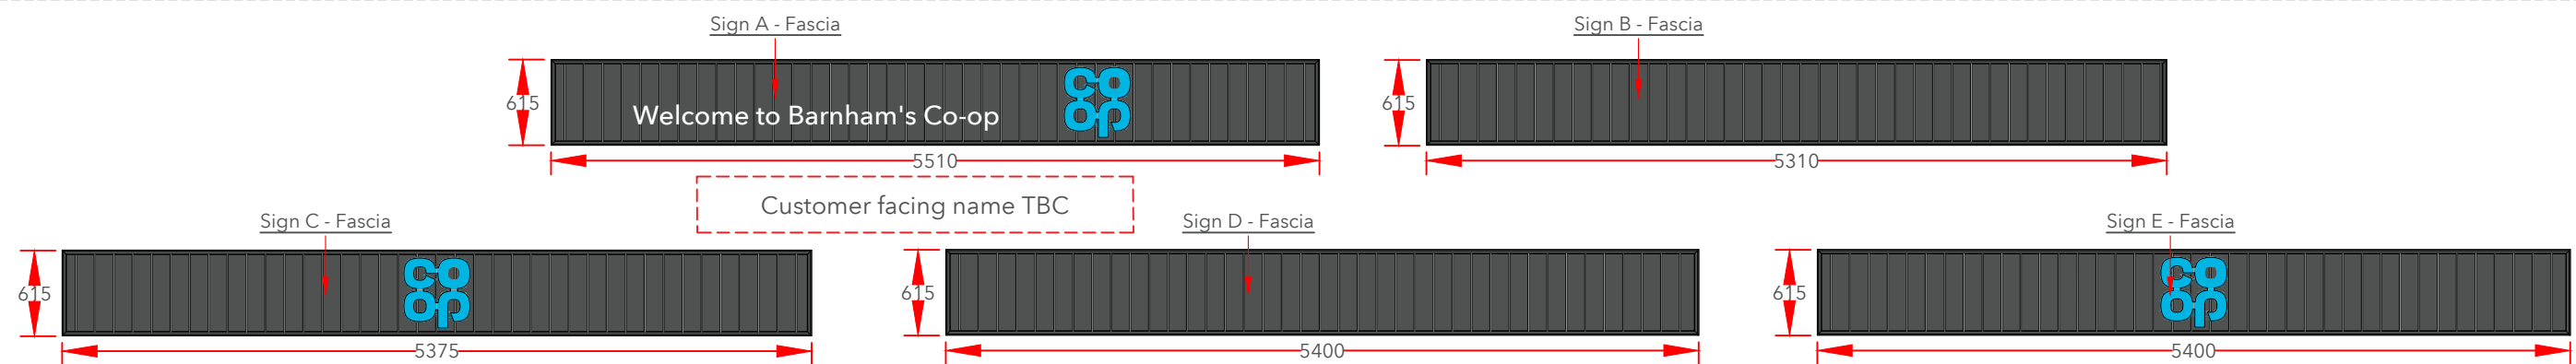

Scale 1:50 @ A3

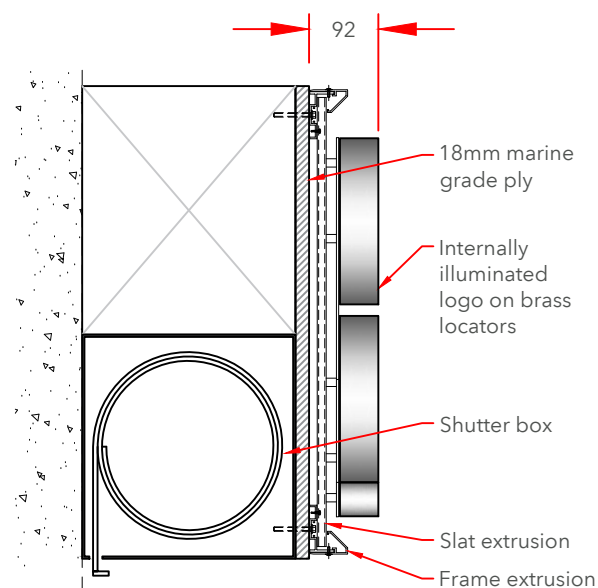

Profile (Signs A & B)
Scale 1:10 @A3

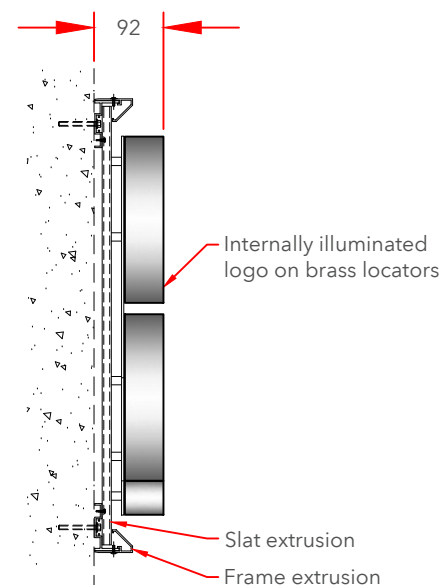

Profile (Signs C, D & E)
Scale 1:10 @A3

Signs A, B, C, D & E Specifications:

Fascia

Aluminium slat fascia to suit site conditions.

Fascia constructed from individual Aluminium extrusions. Perimeter support extrusion fixed to the building substrate with suitable fixings, Aluminium vertical slats mounted and fixed to the support extrusion and trimmed around the perimeter with a chamfered trim.

Slat and trim to be finished Dark Grey Wood effect:
Decoral powder coating: 8G-940-A005 (lab code FP 714/38) Decoral sublimatic Film: 2217/19 L.


Logo

500mm Single sided built up logo. Steel mounting plate with individual built-up internally illuminated letters. Mounting plate to be 3mm Mild Steel fixed to building substrate with brass locator fixings.

3D built-up letters to have aluminium sides, 50mm deep with 5mm Co-op BLUE acrylic faces. All visible edges, aluminium returns & mounting plate to be finished Silver RAL 9006 60% gloss. Internally illuminated by white LEDs.

Letters

"Welcome to Anytown Co-op" 190mm to match 500mm/650mm logo to be from 5mm WHITE Perspex 069 Acrylic on locator snap fixings.

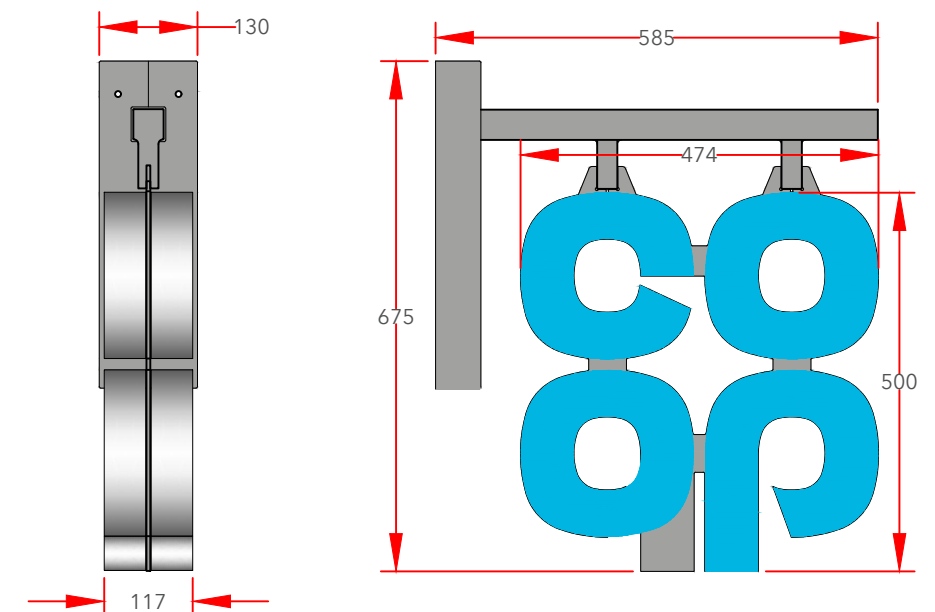

500mm
Scale 1:10 @A3

Sign F Specifications:

Projection sign 500mm Internally Illuminated built up letters on both sides. Individual 3D letters constructed from silver aluminium side returns and Co-op BLUE acrylic faces - faces only to illuminate.

Fully welded 5mm Mild Steel wall mounting plate and support frame. Profile cut logo mounting plate from 5mm Mild Steel, welded to the hanging tubes. All visible steel work to be finished silver to match RAL 9006 60% gloss.



Collections

Store Name: Barnham
Store No: 7240
Futurama W.O: 130355
Programme: BAU / Refit
CAD reference: P6F3M0 (Unlocked CAD)
Project manager: Sammy

Address: 3-6 The Square
Barham
PO22 0HB
Revision: A
Original Scheme: KP

Olympia House
Lockwood Court
Middleton Grove
Leeds
LS11 5TY
United Kingdom

Telephone: 0113 270 5595
Facsimile: 0113 277 1143
E-mail: postbox@futurama.ltd.uk

delivering
branded
environments™






Sign G - Scale 1:10

600mm x 600mm parking sign "Goods Delivery", "Keep Clear".
3mm ACM with applied vinyl display & anti-graffitti laminate. 20mm radius corners.
Non-illuminated.

Bespoke sign
mounted to a low wall

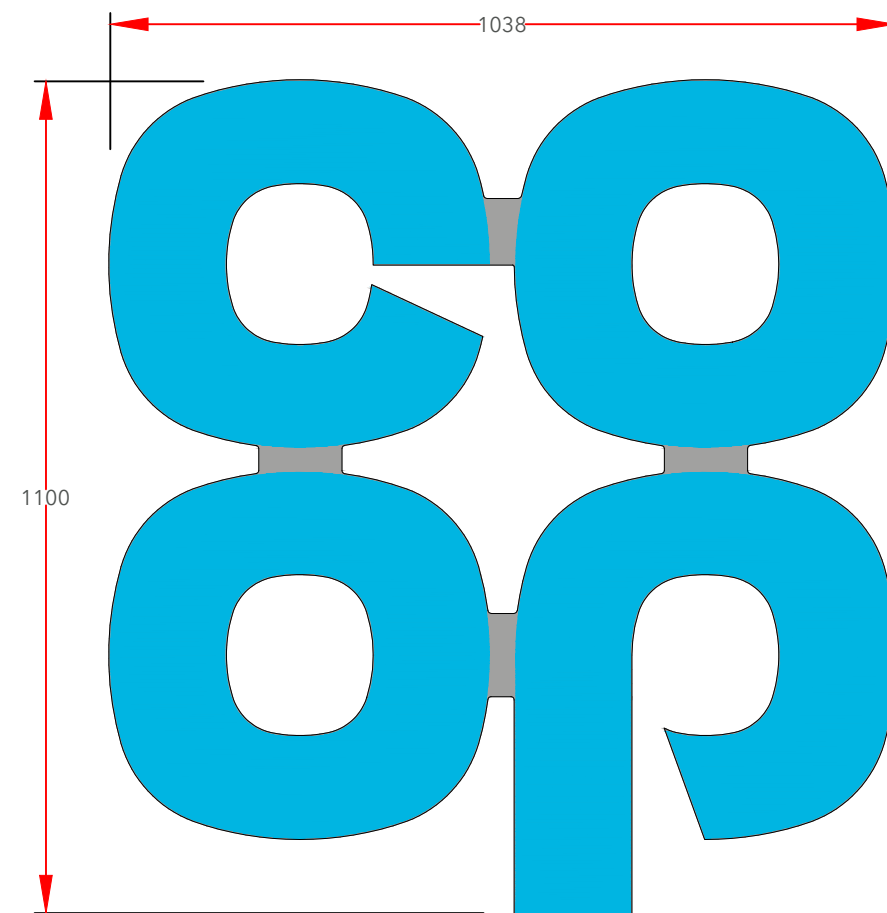


1100mm
Scale 1:10 @A3

Sign H Specifications:

1100mm Single sided built up logo.
Steel mounting plate with individual built-up letters. Mounting plate to be 3mm Mild Steel fixed to building substrate with brass locator fixings.

3D built-up letters to have aluminium sides, 50mm deep with 5mm Co-op BLUE acrylic faces. All visible edges, aluminium returns & mounting plate to be finished Silver RAL 9006 60% gloss. Internally illuminated by white LEDs.

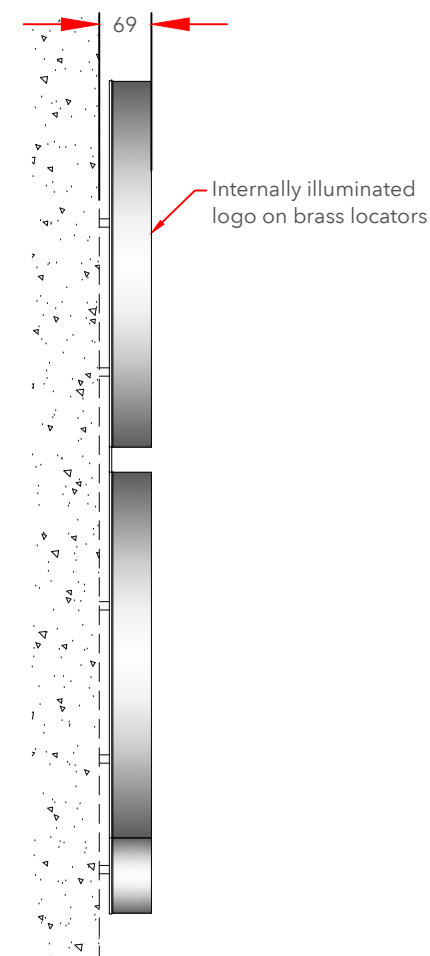

Cross Section
Scale 1:10 @A3



Collections

Store Name: Barnham
Store No: 7240
Futurama W.O: 130355
Programme: BAU / Refit
CAD reference: P6F3M0 (Unlocked CAD)
Project manager: Sammy

Address: 3-6 The Square
Barham
PO22 0HB



Revision: A
Original Scheme: KP

Olympia House
Lockwood Court
Middleton Grove
Leeds
LS11 5TY
United Kingdom

Telephone: 0113 270 5595
Facsimile: 0113 277 1143
E-mail: postbox@futurama.ltd.uk

delivering
branded
environments™




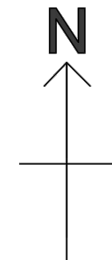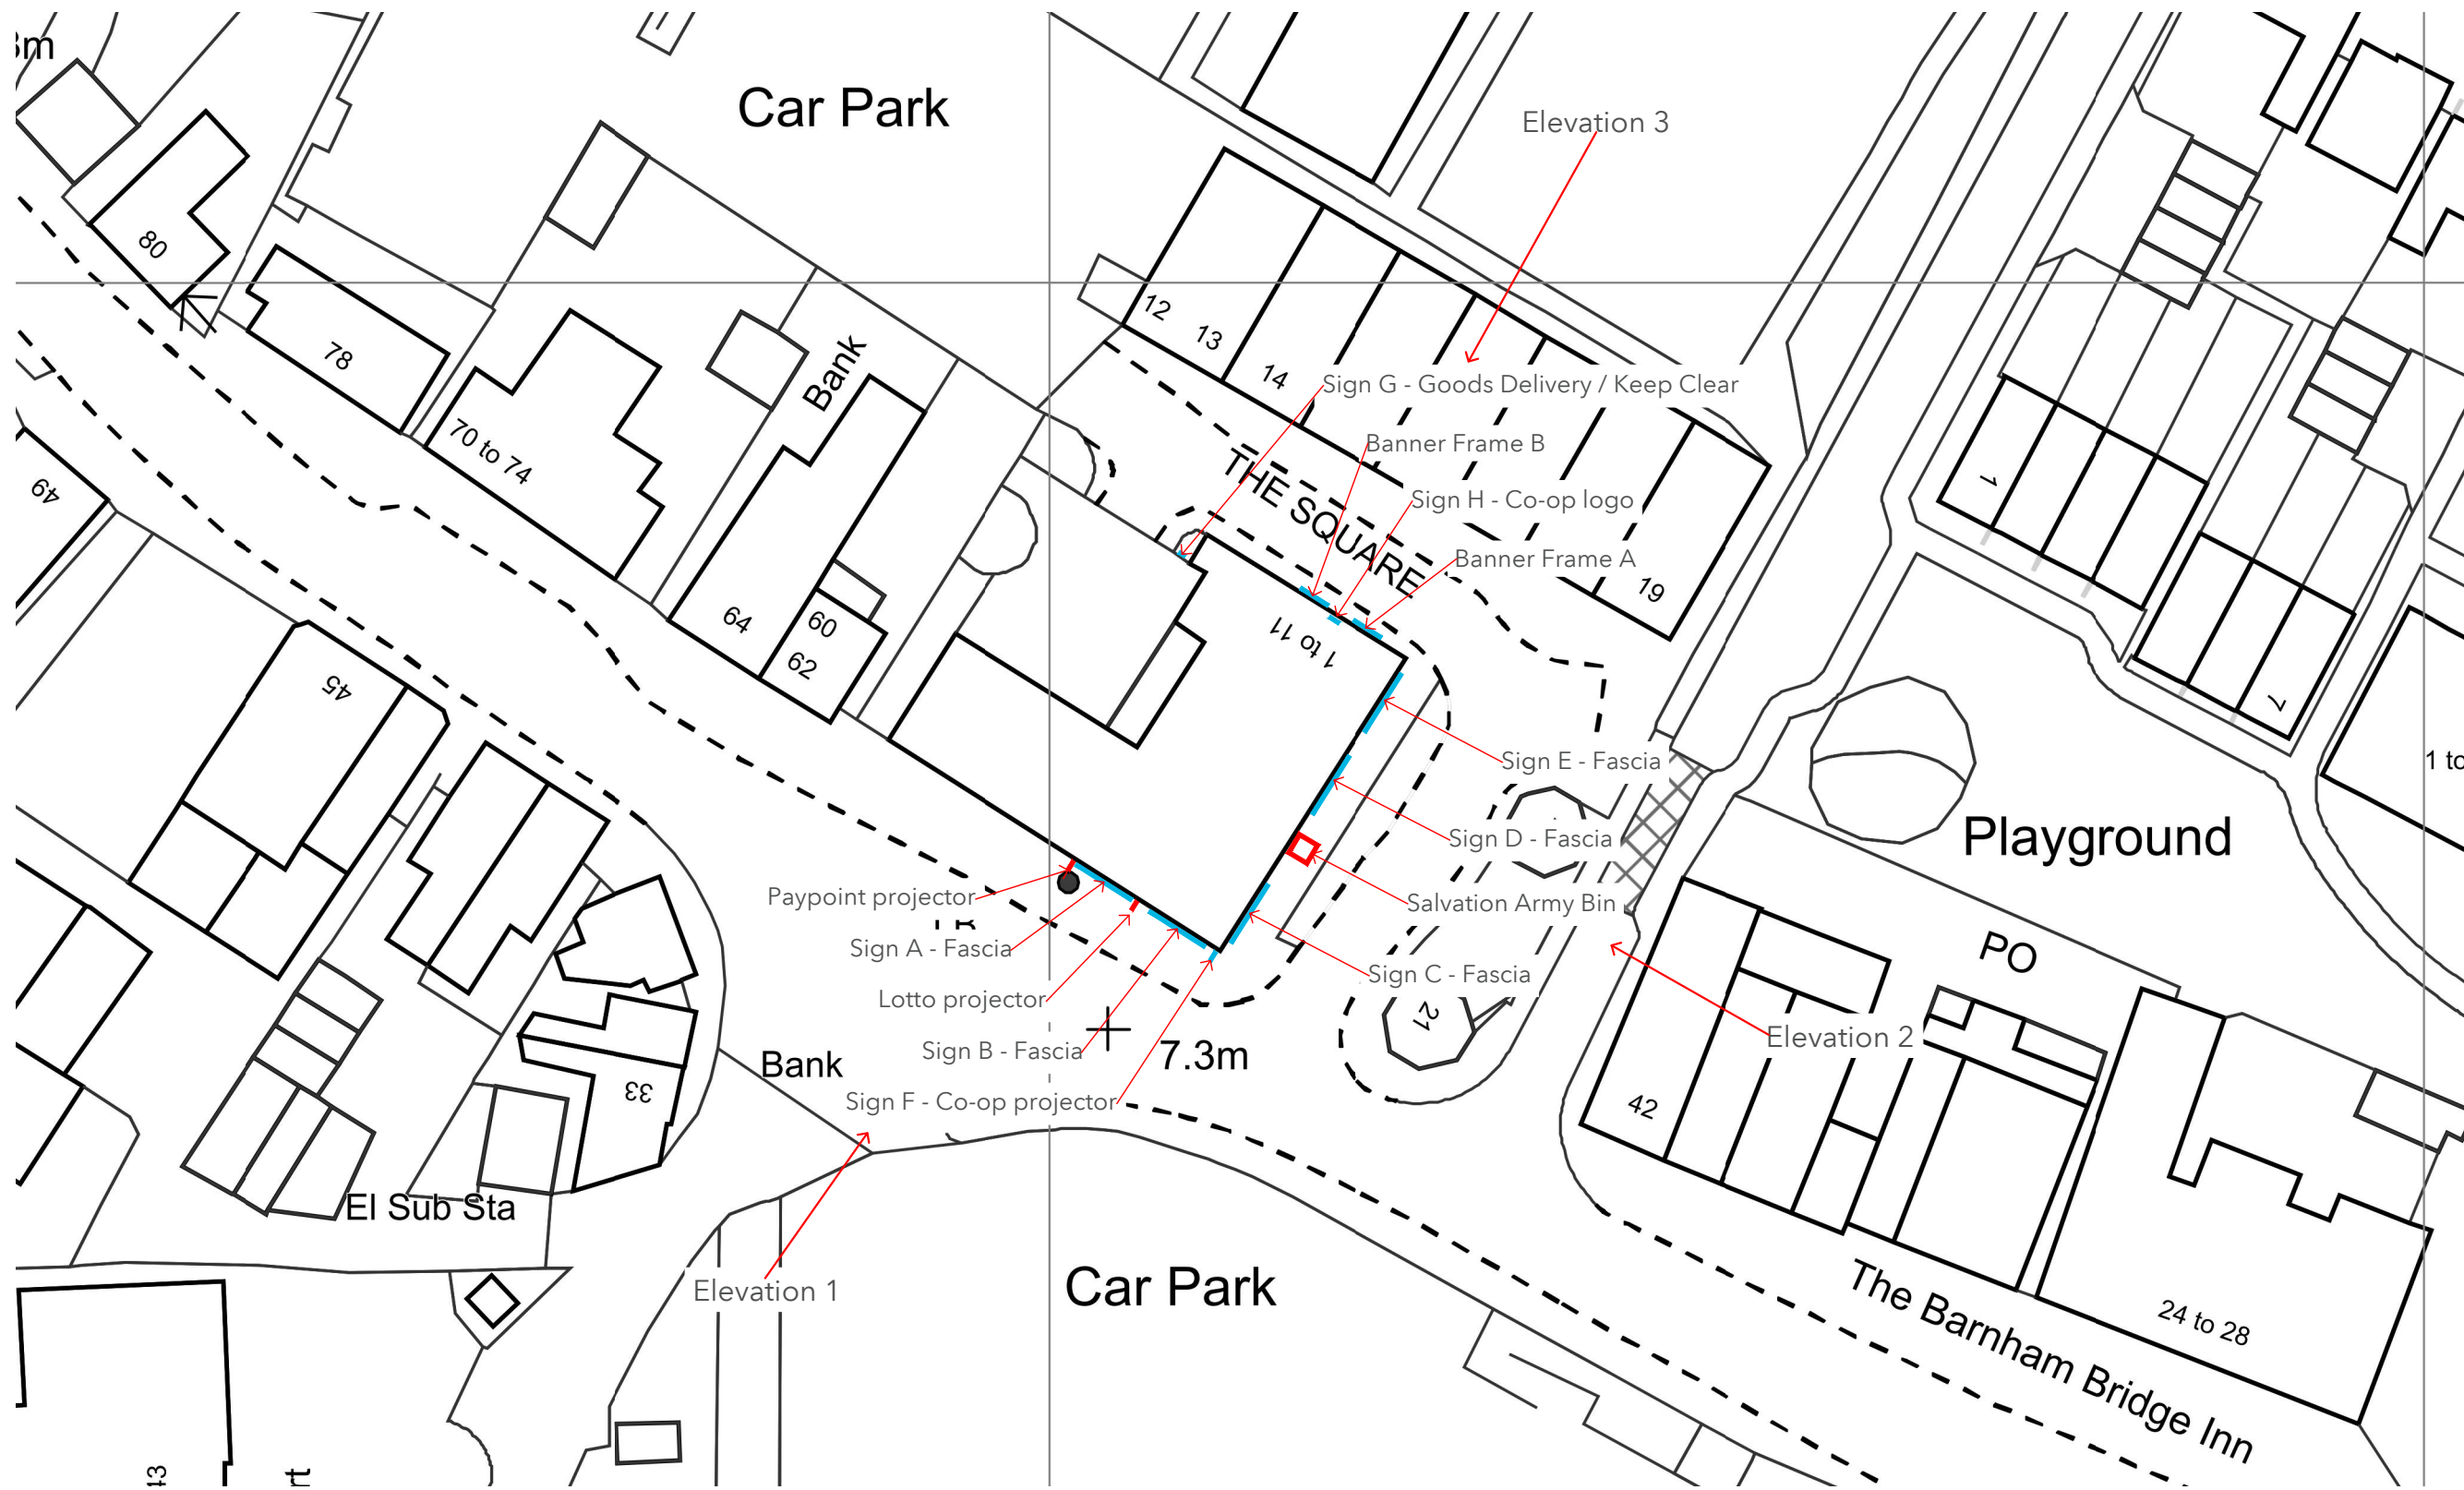

Key

Co-op signs —

3rd Party signs —

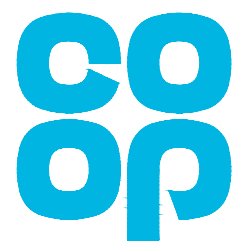

Site plan - Scale 1:500 @ A3

Store Name: Barnham
Store No: 7240
Futurama W.O: 130355
Programme: BAU / Refit
CAD reference: P6F3M0 (Unlocked CAD)
Project manager: Sammy

Address: 3-6 The Square
Barham
PO22 0HB

Revision: A
Original Scheme: KP

Olympia House
Lockwood Court
Middleton Grove
Leeds
LS11 5TY
United Kingdom

Telephone: 0113 270 5595
Facsimile: 0113 277 1143
E-mail: postbox@futurama.ltd.uk

