

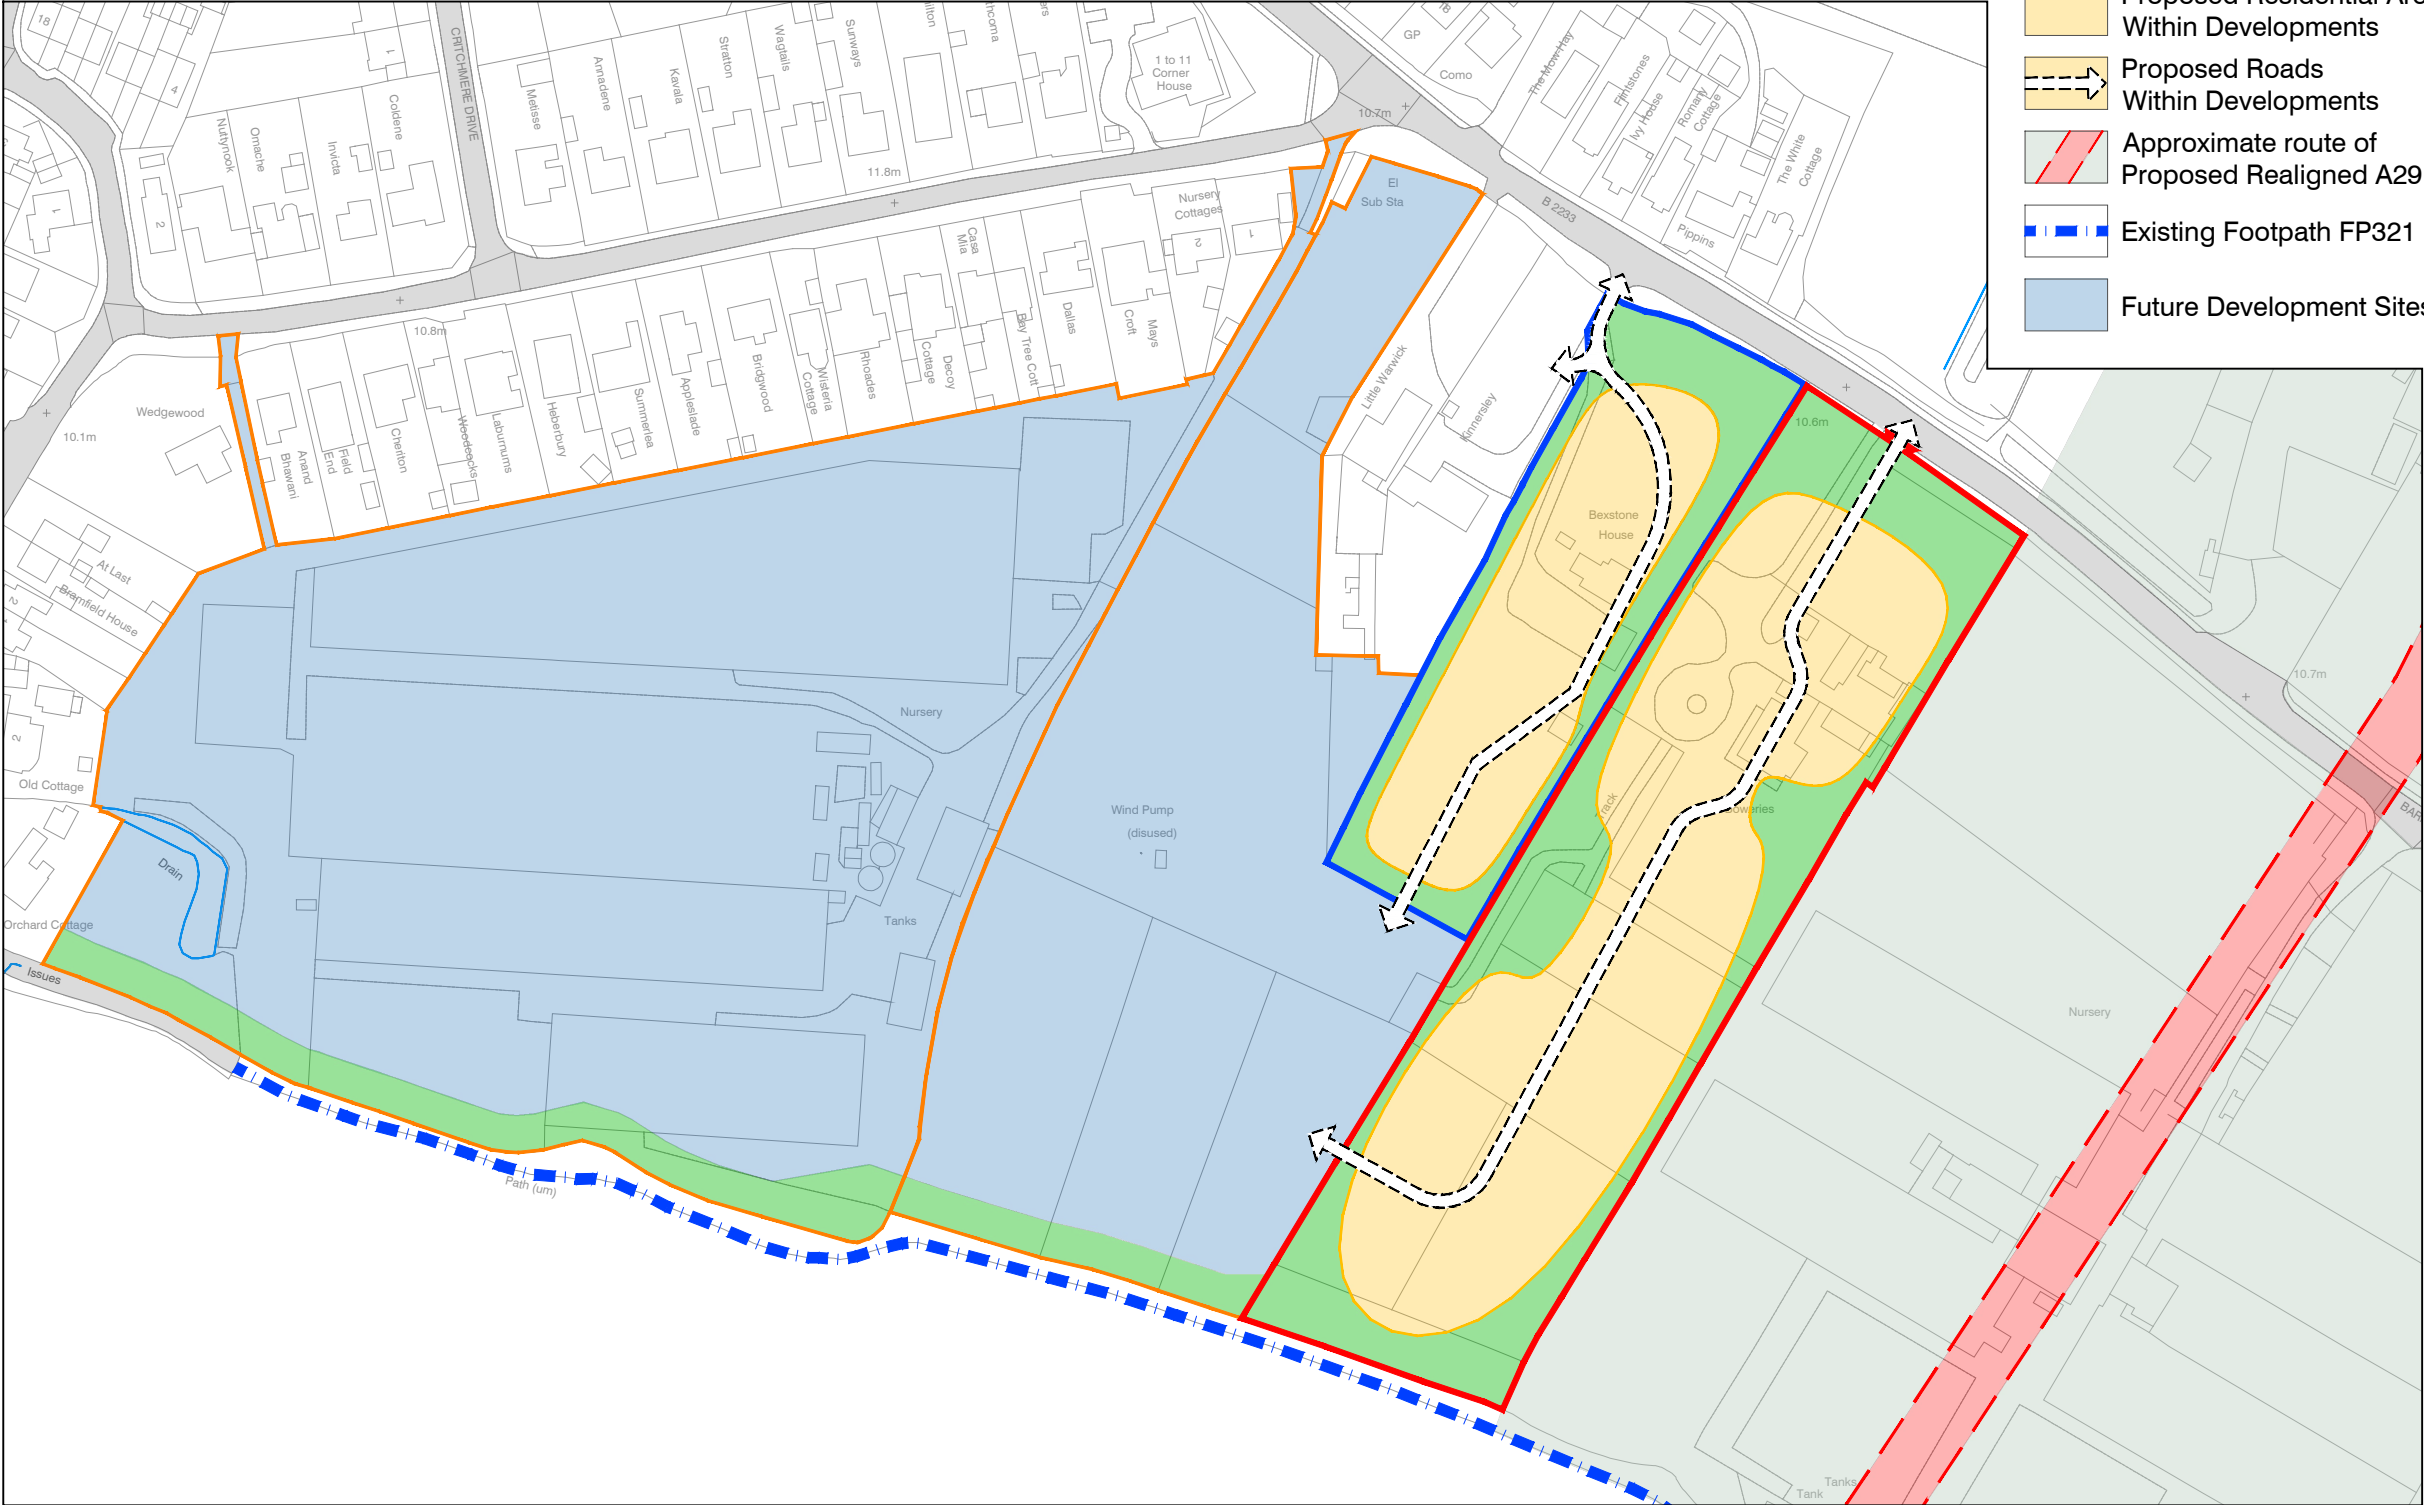


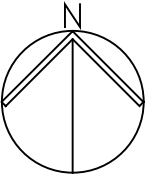

- KEY:-**
- Development Site at 'The Boweries'
 - Development Site at 'Bexstone House'
 - Natural and Semi-Natural Landscapes
 - Proposed Residential Areas Within Developments
 - Proposed Roads Within Developments
 - Approximate route of Proposed Realigned A29
 - Existing Footpath FP321
 - Future Development Sites

NOTES:
Dimensions to be checked on site before commencing work. any discrepancies shall be reported to Curtis Leeves Technical Ltd. immediately.
Do not scale from these drawings except for planning purposes. Use figured dimensions only.
Where applicable this drawing is to be read in conjunction with other consultants' drawings.
This drawing is the copyright of Curtis Leeves Technical Ltd. and may not be copied, altered or reproduced in any way, or passed to a third party, without written authority.

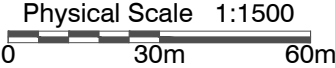

rev	description	date
status		
FOR DISCUSSION		



CURTIS LEEVES TECHNICAL LTD
01243 378070 | mail@cltechnical.co.uk

client			
Domusea Limited			
project			
The Boweries Barnham Road Eastergate			
title			
Wider Development and Landscape Framework Plan			
date	scale @ A3	drawn	chkd
Jan 2019	1:1500	MRL	GBC
project no.	drawing no.	rev	
1815	1000	P01	