

FRONT

SIDE

ROOF TILES TO MATCH HOUSE

RENDER TO MATCH HOUSE

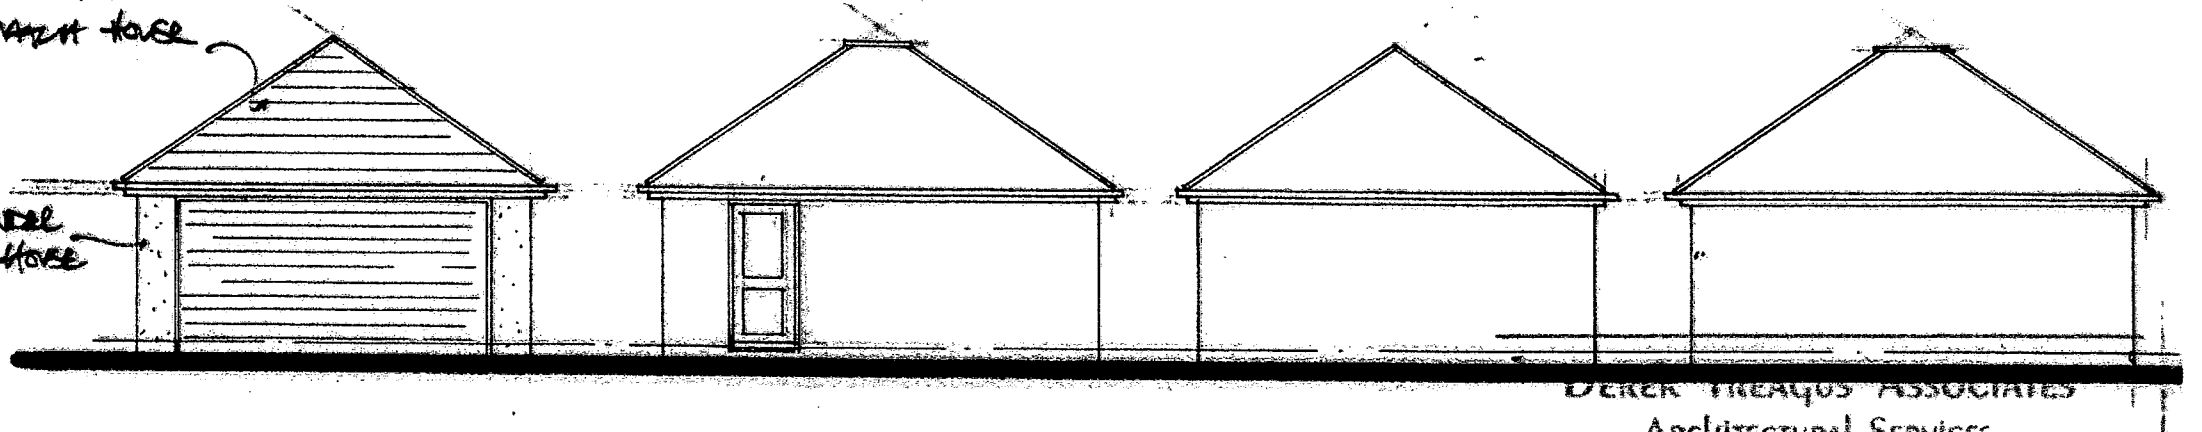

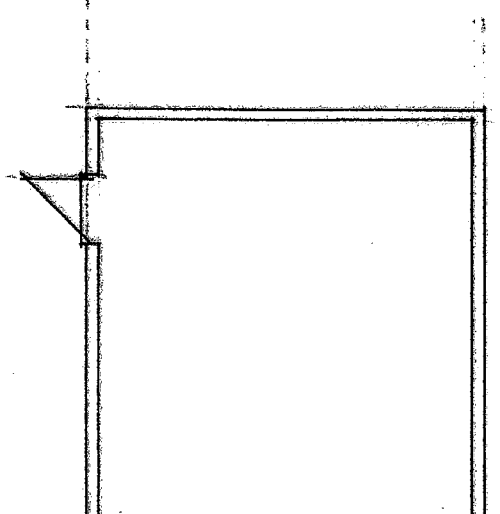

DEREK TREAGUS ASSOCIATES

ARCHITECTURAL SERVICES

44 Aldwicke Road, Portsmouth, Warblington, Hants PO7 5ND

Tel/Fax: (023) 9226 7157

Project

NEW GARAGE AT 'ROSE HAVEN', ELM GROVE, BARNHAM, WEST SUSSEX.

ARUN DISTRICT COUNCIL

No. EG/23/07

RECEIVED 19/4/07

Client: **Mr R Goring**

Title: **PLANNING DRAWING**

Date	Drawn	Scale
Apr 2007	DT	1:100,

Drg. No. **06.493.04** Rev.

ARUN DISTRICT COUNCIL:EG/23/07/ 19/04/2007