




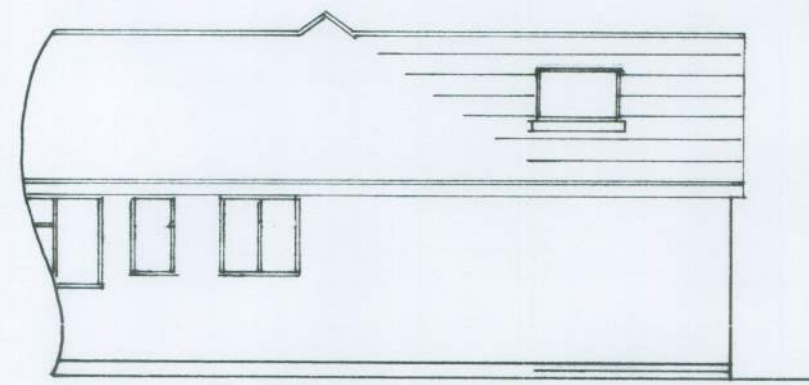


west

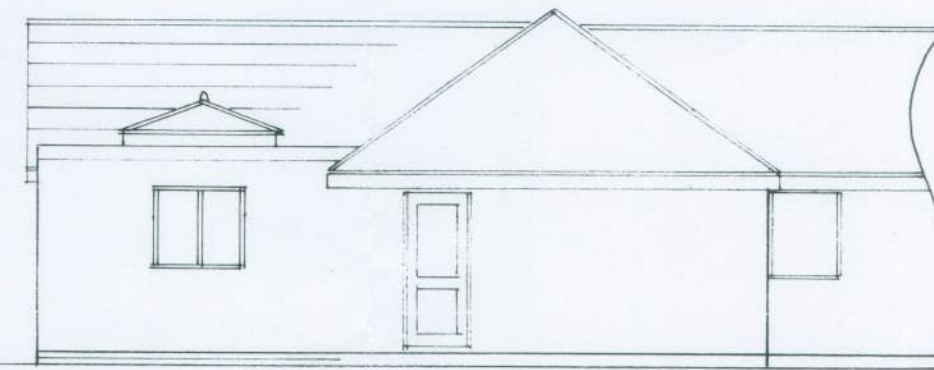

east

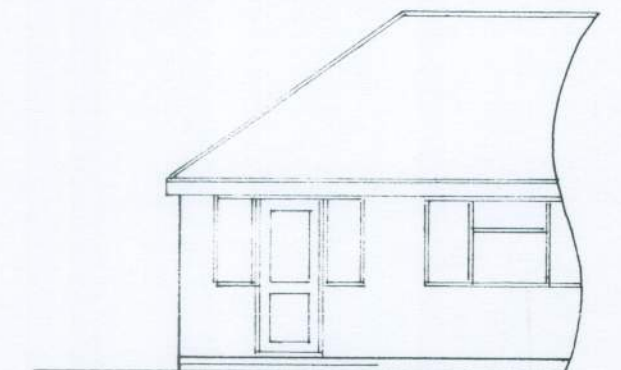


north

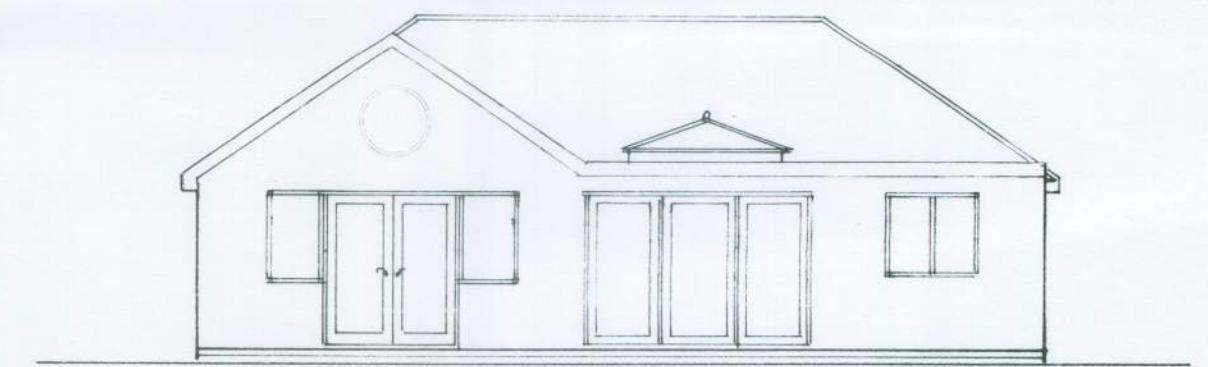


south

1 : 100

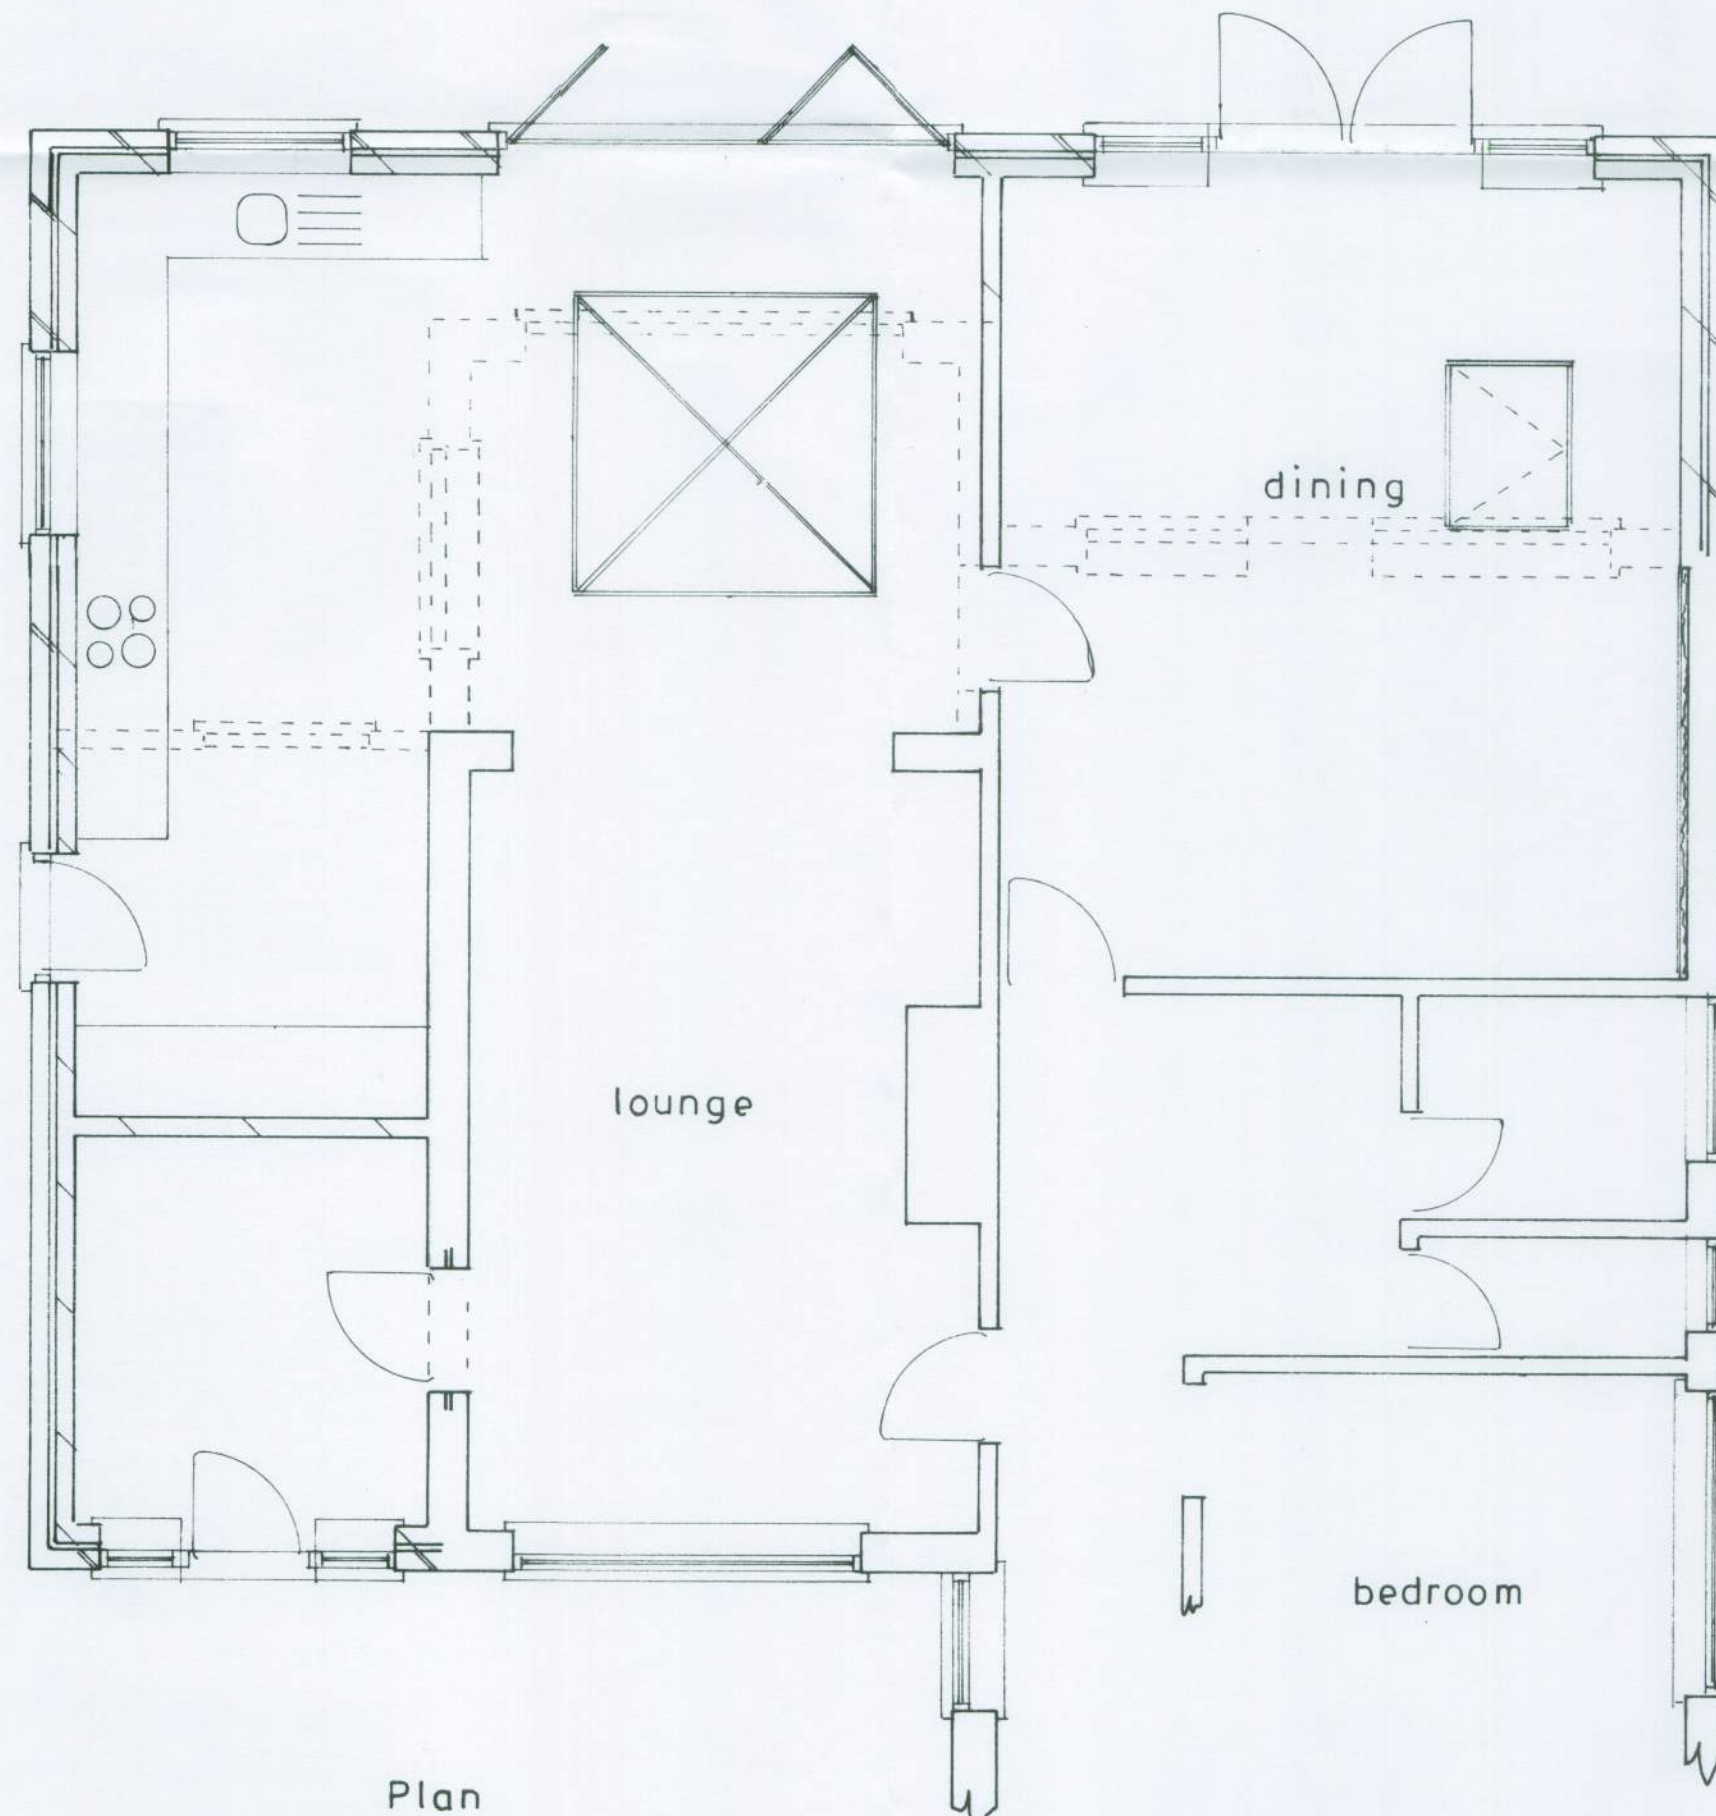

Plan
1 : 50

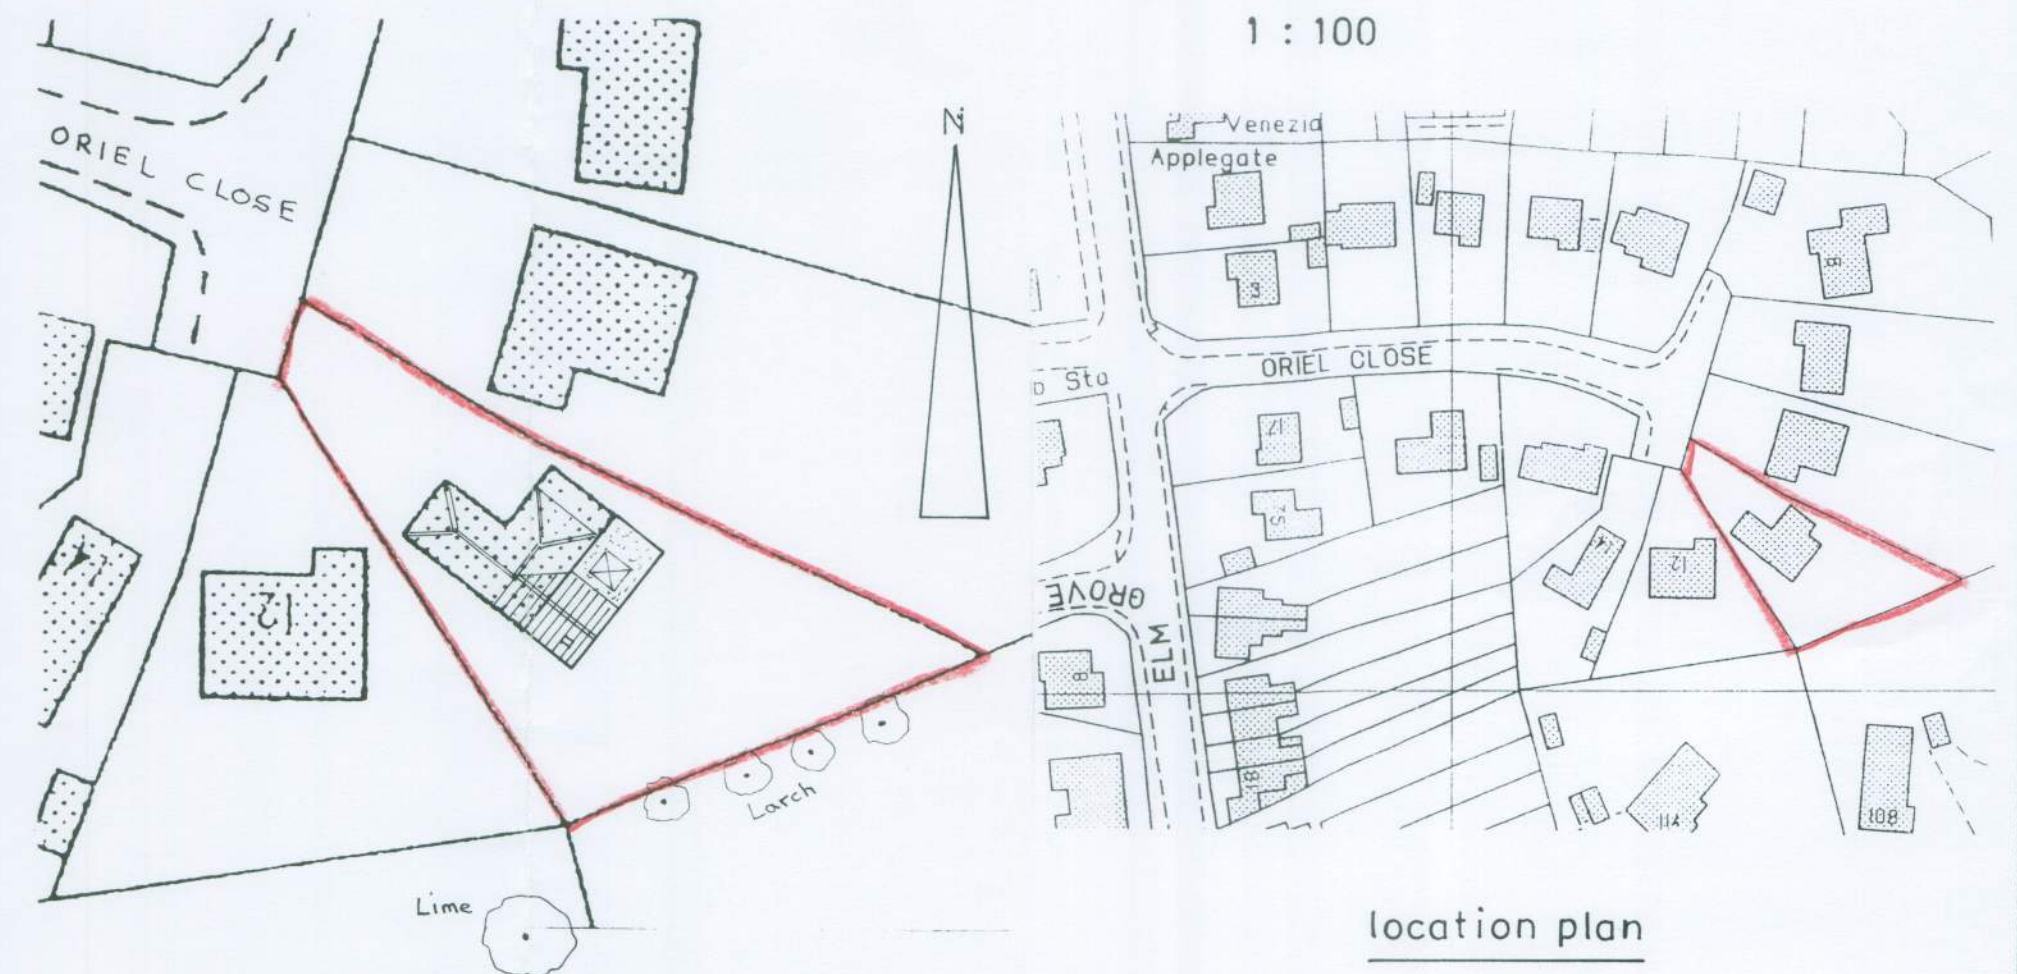

block plan
1 : 500

location plan
1 : 1250

sheet 1 of 2

PROPOSED SINGLE STOREY EXTENSION AT 11, ORIEL CLOSE, BARNHAM FOR MR. J. COPPARD.

Bryan Butcher
Rainbow Cottage
Nyetimber Lane
Bognor Regis PO21 3JX
01243 266871
07973 233442
bryan.butcher@btinternet.com
www.bryanbutcher.com