



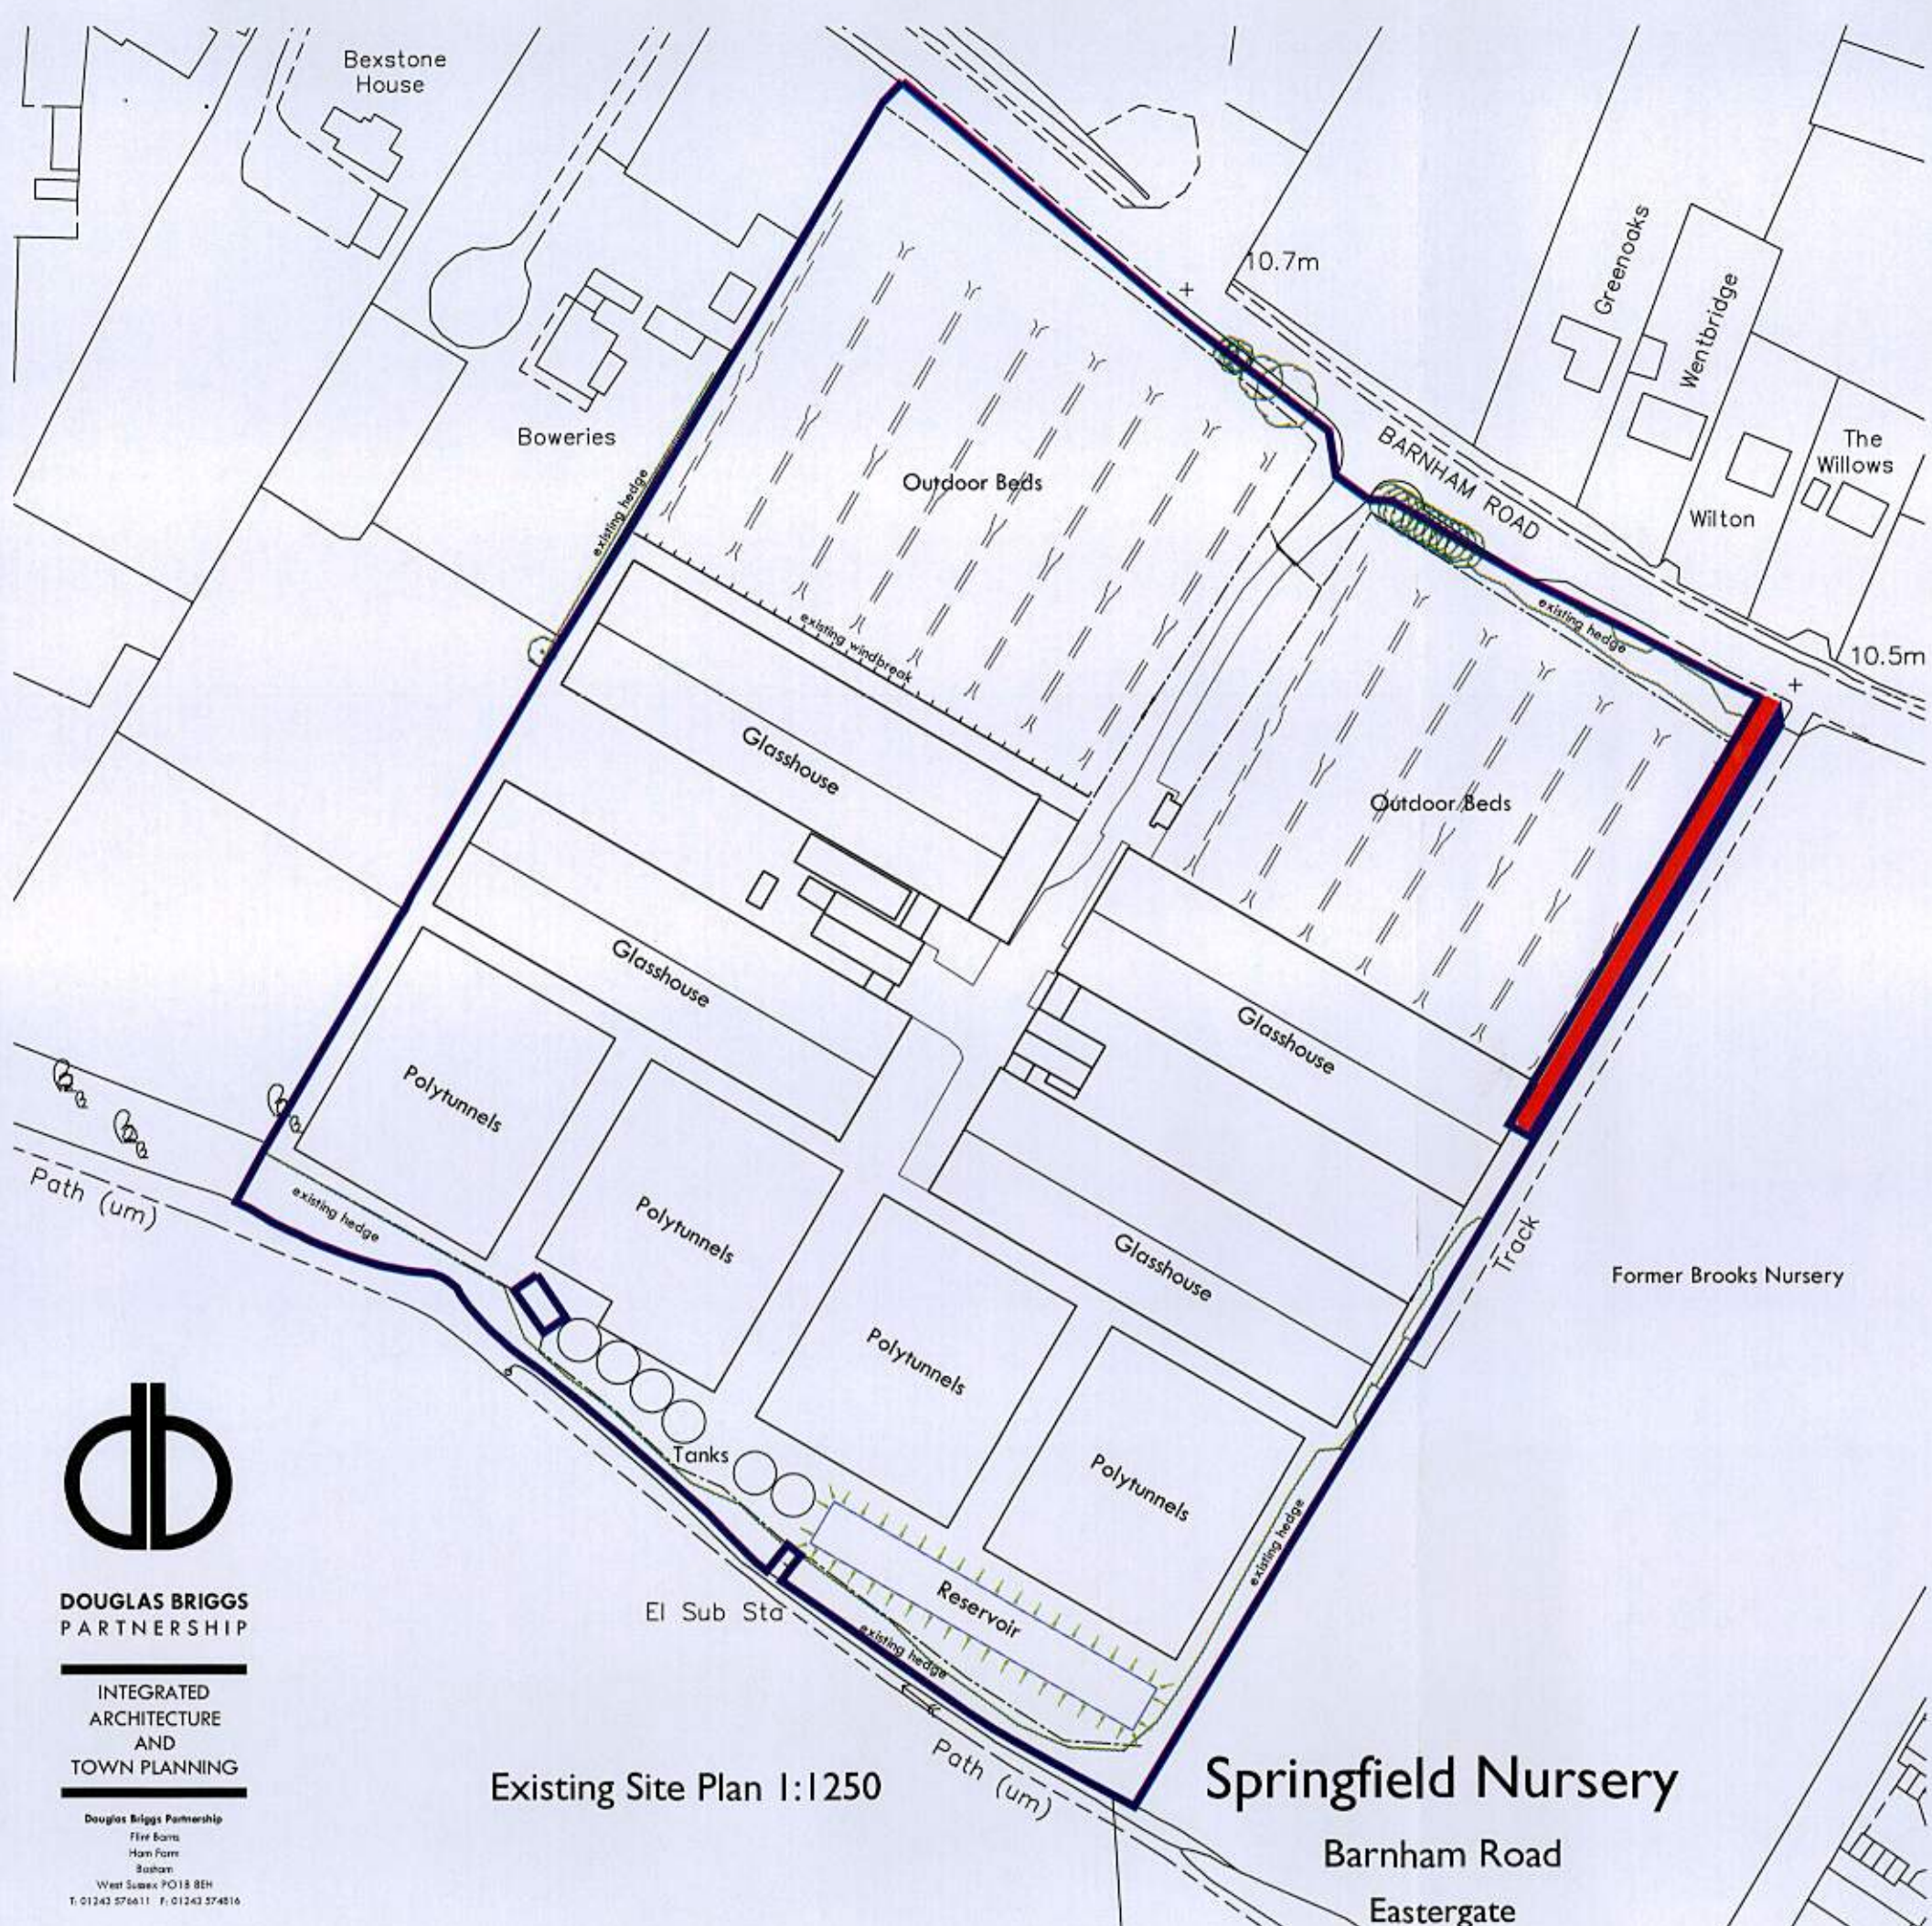

Existing Site Plan 1:1250

Springfield Nursery

Barnham Road
Eastergate

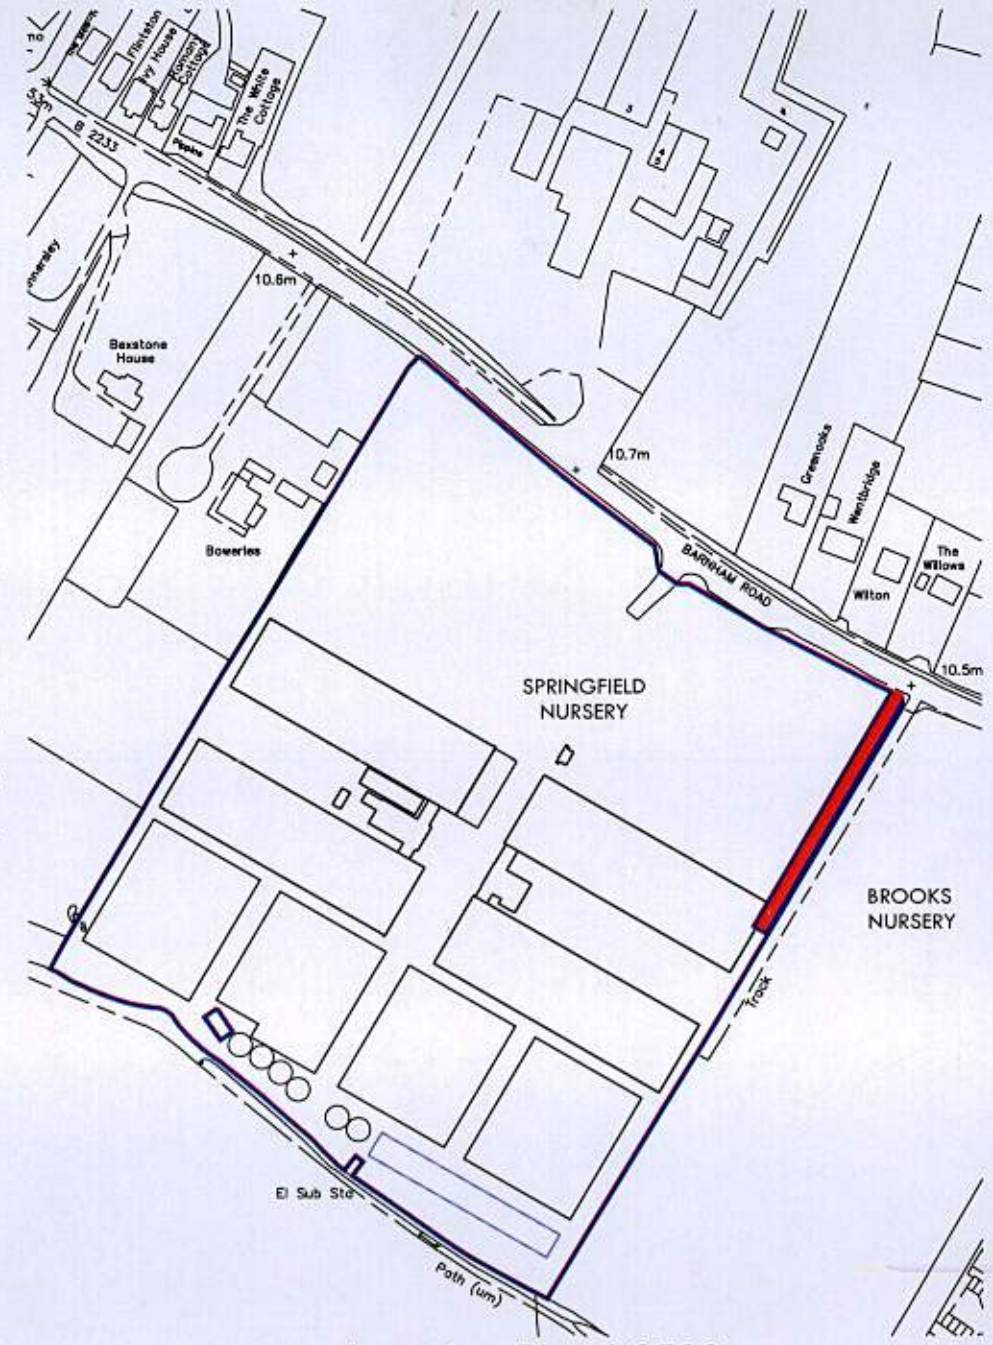

Location Plan 1:2500



**DOUGLAS BRIGGS
PARTNERSHIP**

INTEGRATED
ARCHITECTURE
AND
TOWN PLANNING

Douglas Briggs Partnership
First Floor
Ham Farm
Barnham
West Sussex PO18 8EH
T: 01243 576611 F: 01243 574516

PK
original

checked
DB

IMPORTANT
Do not scale from this drawing. Except for planning purposes, the figured dimensions only. If in doubt ask Douglas Briggs Partnership 01243 576611 or architecture@douglasbriggspartnership.co.uk


All dimensions must be checked on site prior to commencement of work and tolerances.

This drawing/document is to be read in conjunction with other consultants/suppliers information and the Architects contract drawings and specifications etc.

Any discrepancies between different pieces of information that have been supplied are to be notified immediately to Douglas Briggs Partnership.

Any departure from dimensions provided by DBP and the location, positions or dimensions given in Planning and Building Control approvals shall be notified to Douglas Briggs Partnership prior to departure.

This design and copyright remains the property of Douglas Briggs Partnership LLP unless expressly released in writing by Douglas Briggs Partnership LLP.

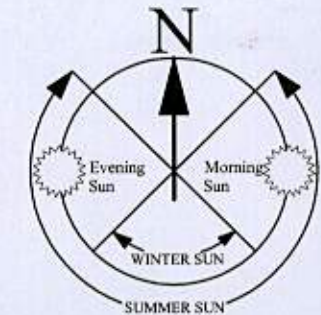

EXISTING Site and Location Plans

March 2014
2712-001
1:1250, 1:2500@A3