


PROPOSED DROP KEYS


LOCATION PLAN

Nº1 HALL COTTAGES BARNHAM RD

P020 3RS

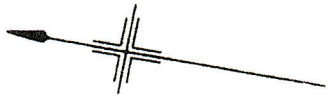

SU 9505
SU 9405

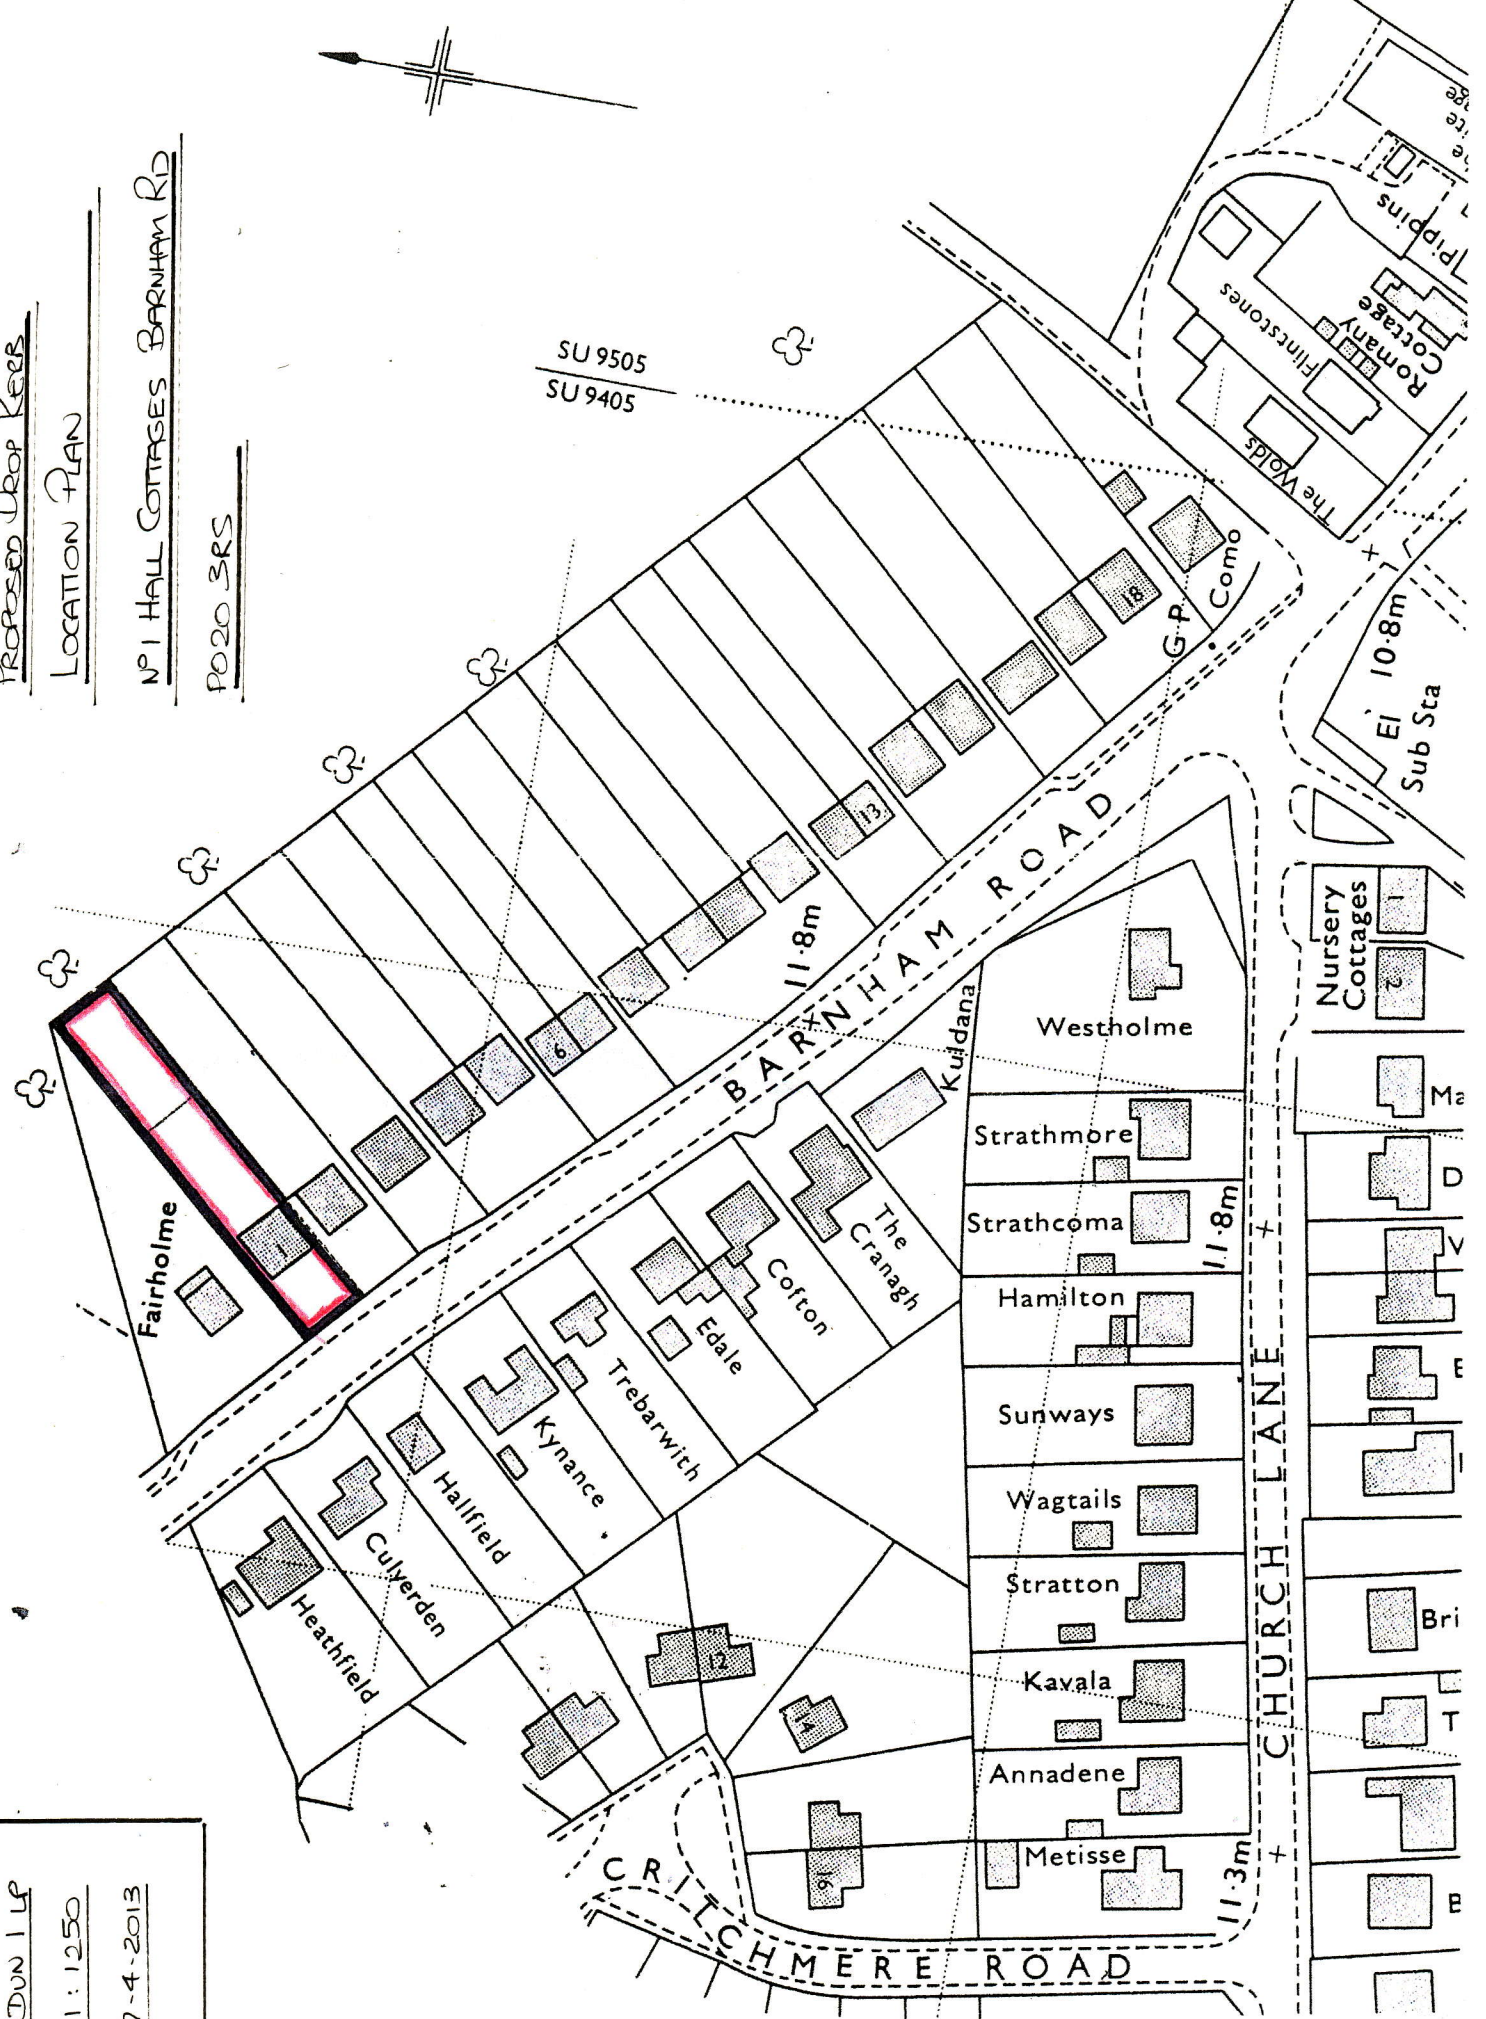

DWG N° DUN 1 LP
SCALE 1:1250
DATE 27-4-2013