


EG/29/12/A.

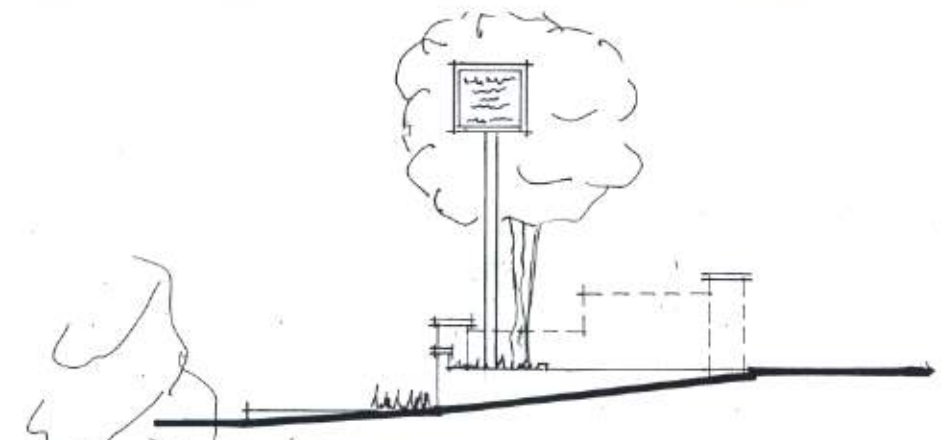

ELEVATION AT ENTRY

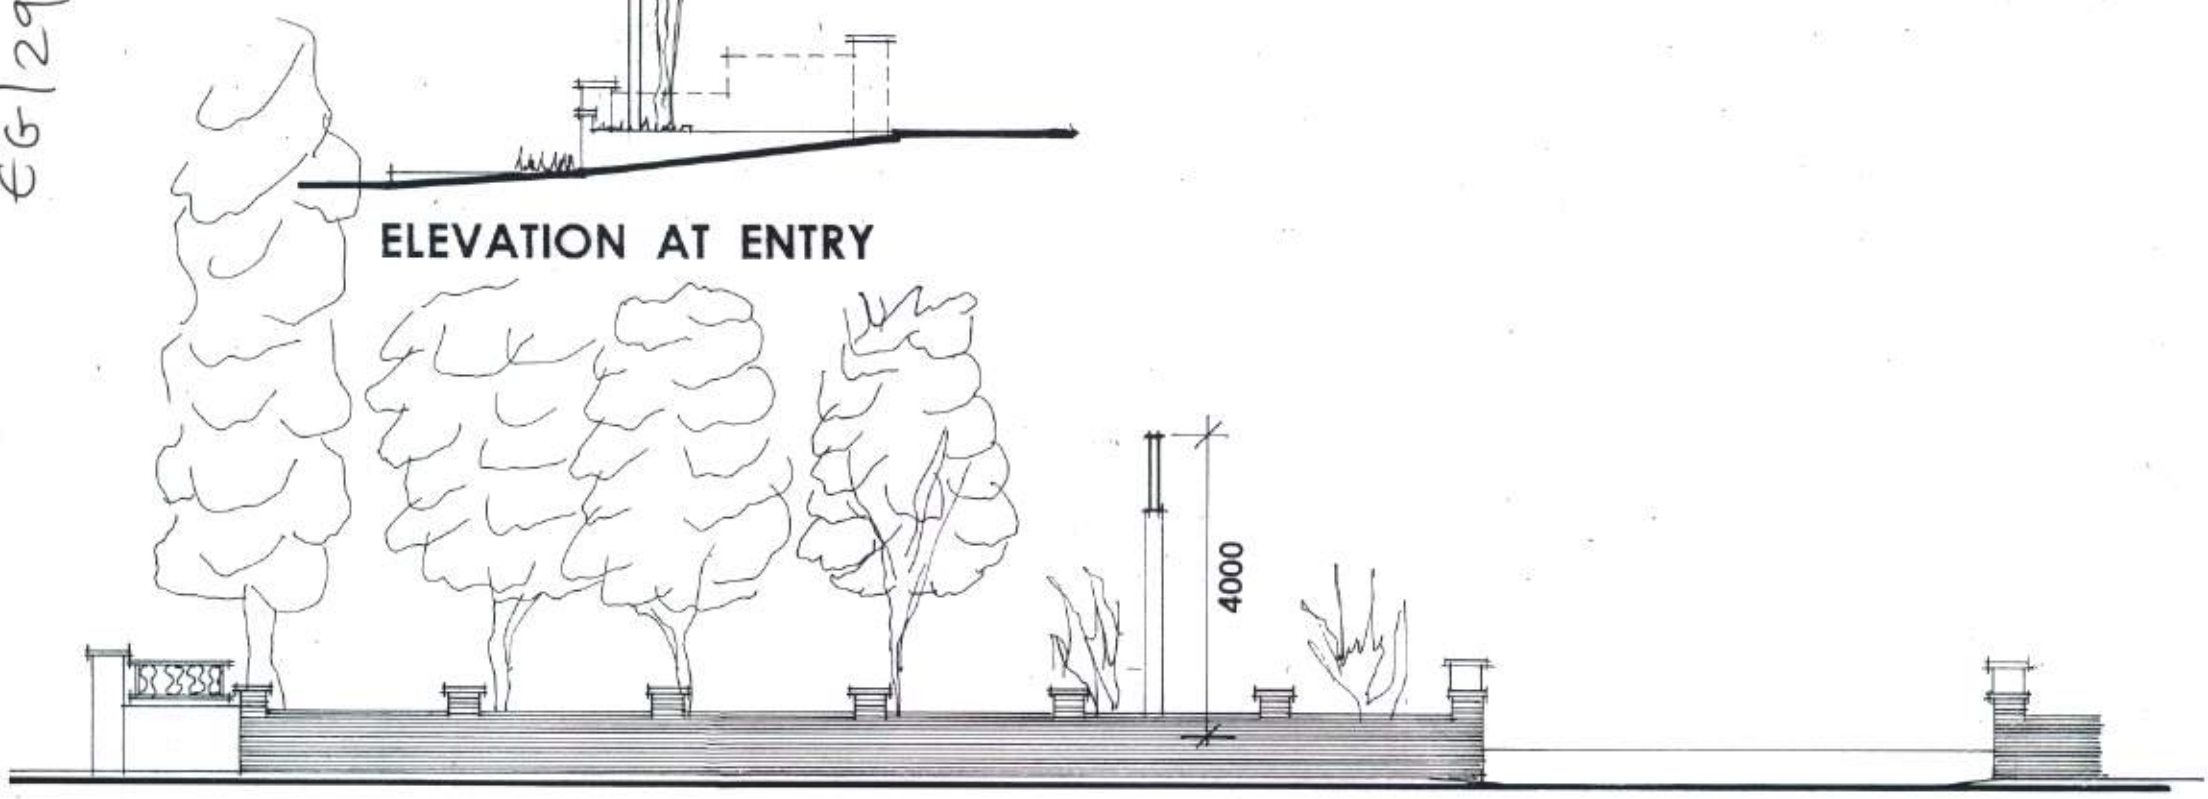

ELEVATION TO ROAD

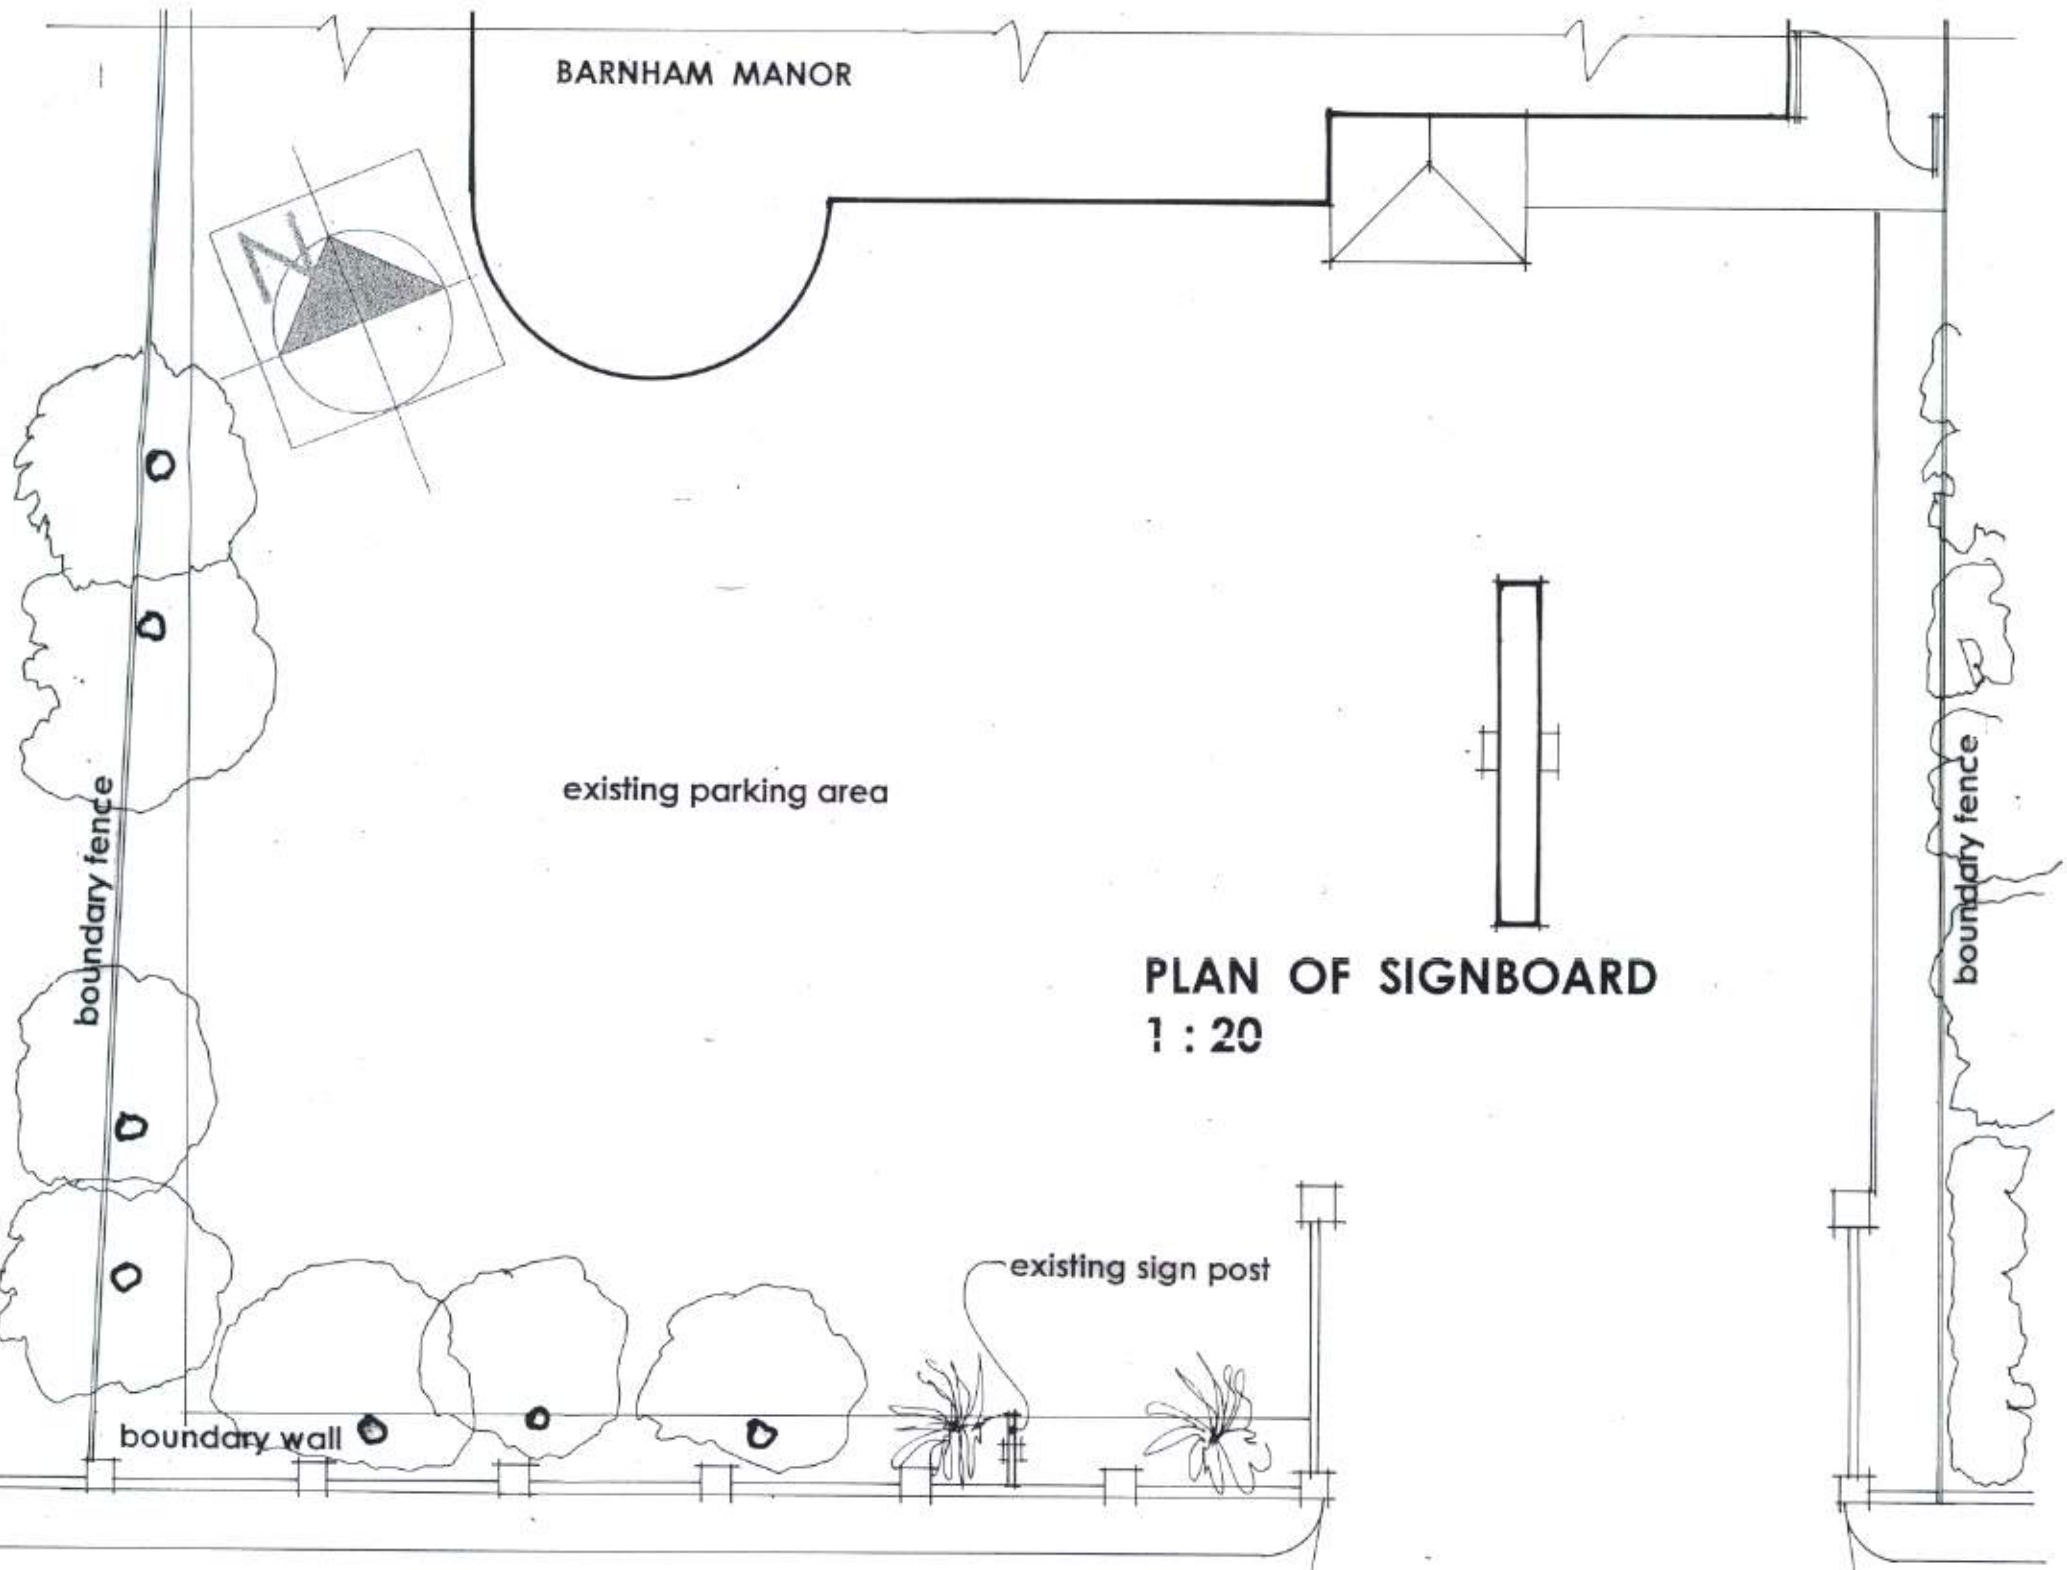

PLAN OF SIGNBOARD
1 : 20

FORECOURT PLAN

BARNHAM ROAD

PROPOSED REPLACEMENT OF
NON-ILLUMINATED SIGN
AT
BARNHAM MANOR CARE HOME
150 BARNHAM ROAD , BARNHAM

BMC 23 A

PLAN AND ELEVATIONS
AS EXISTING

Scale 1 : 100
April 2012

10 metres: 1 10 scale 1:100

Clifton Design associates chartered architects