
EG/29/12/A.




ELEVATION AT ENTRY



DETAIL OF SIGNBOARD
1 : 20

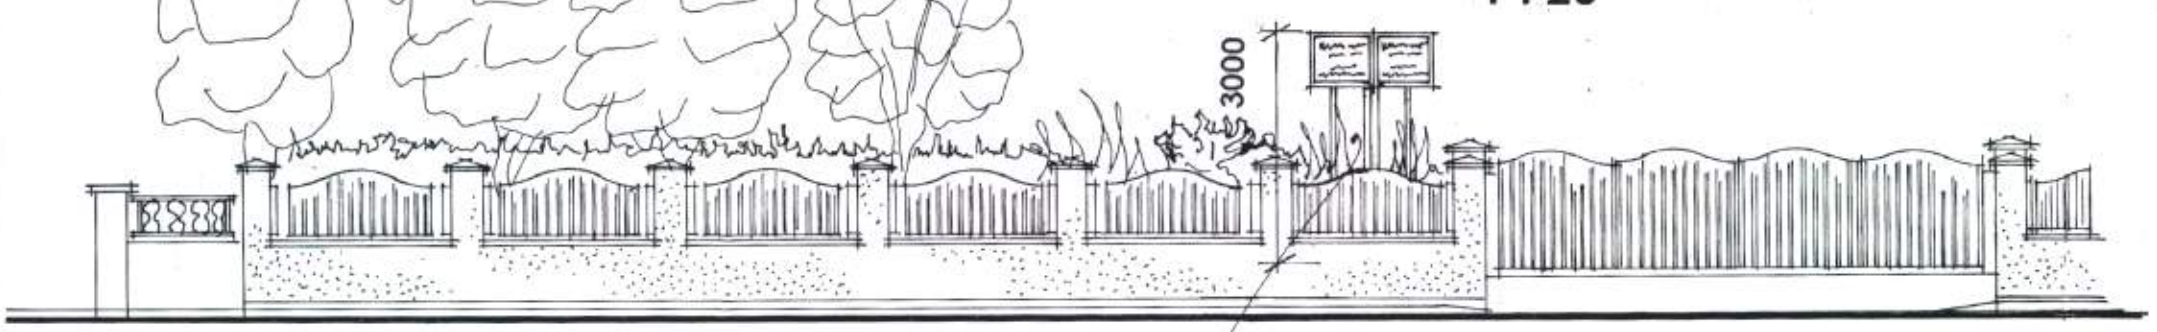

ELEVATION TO ROAD

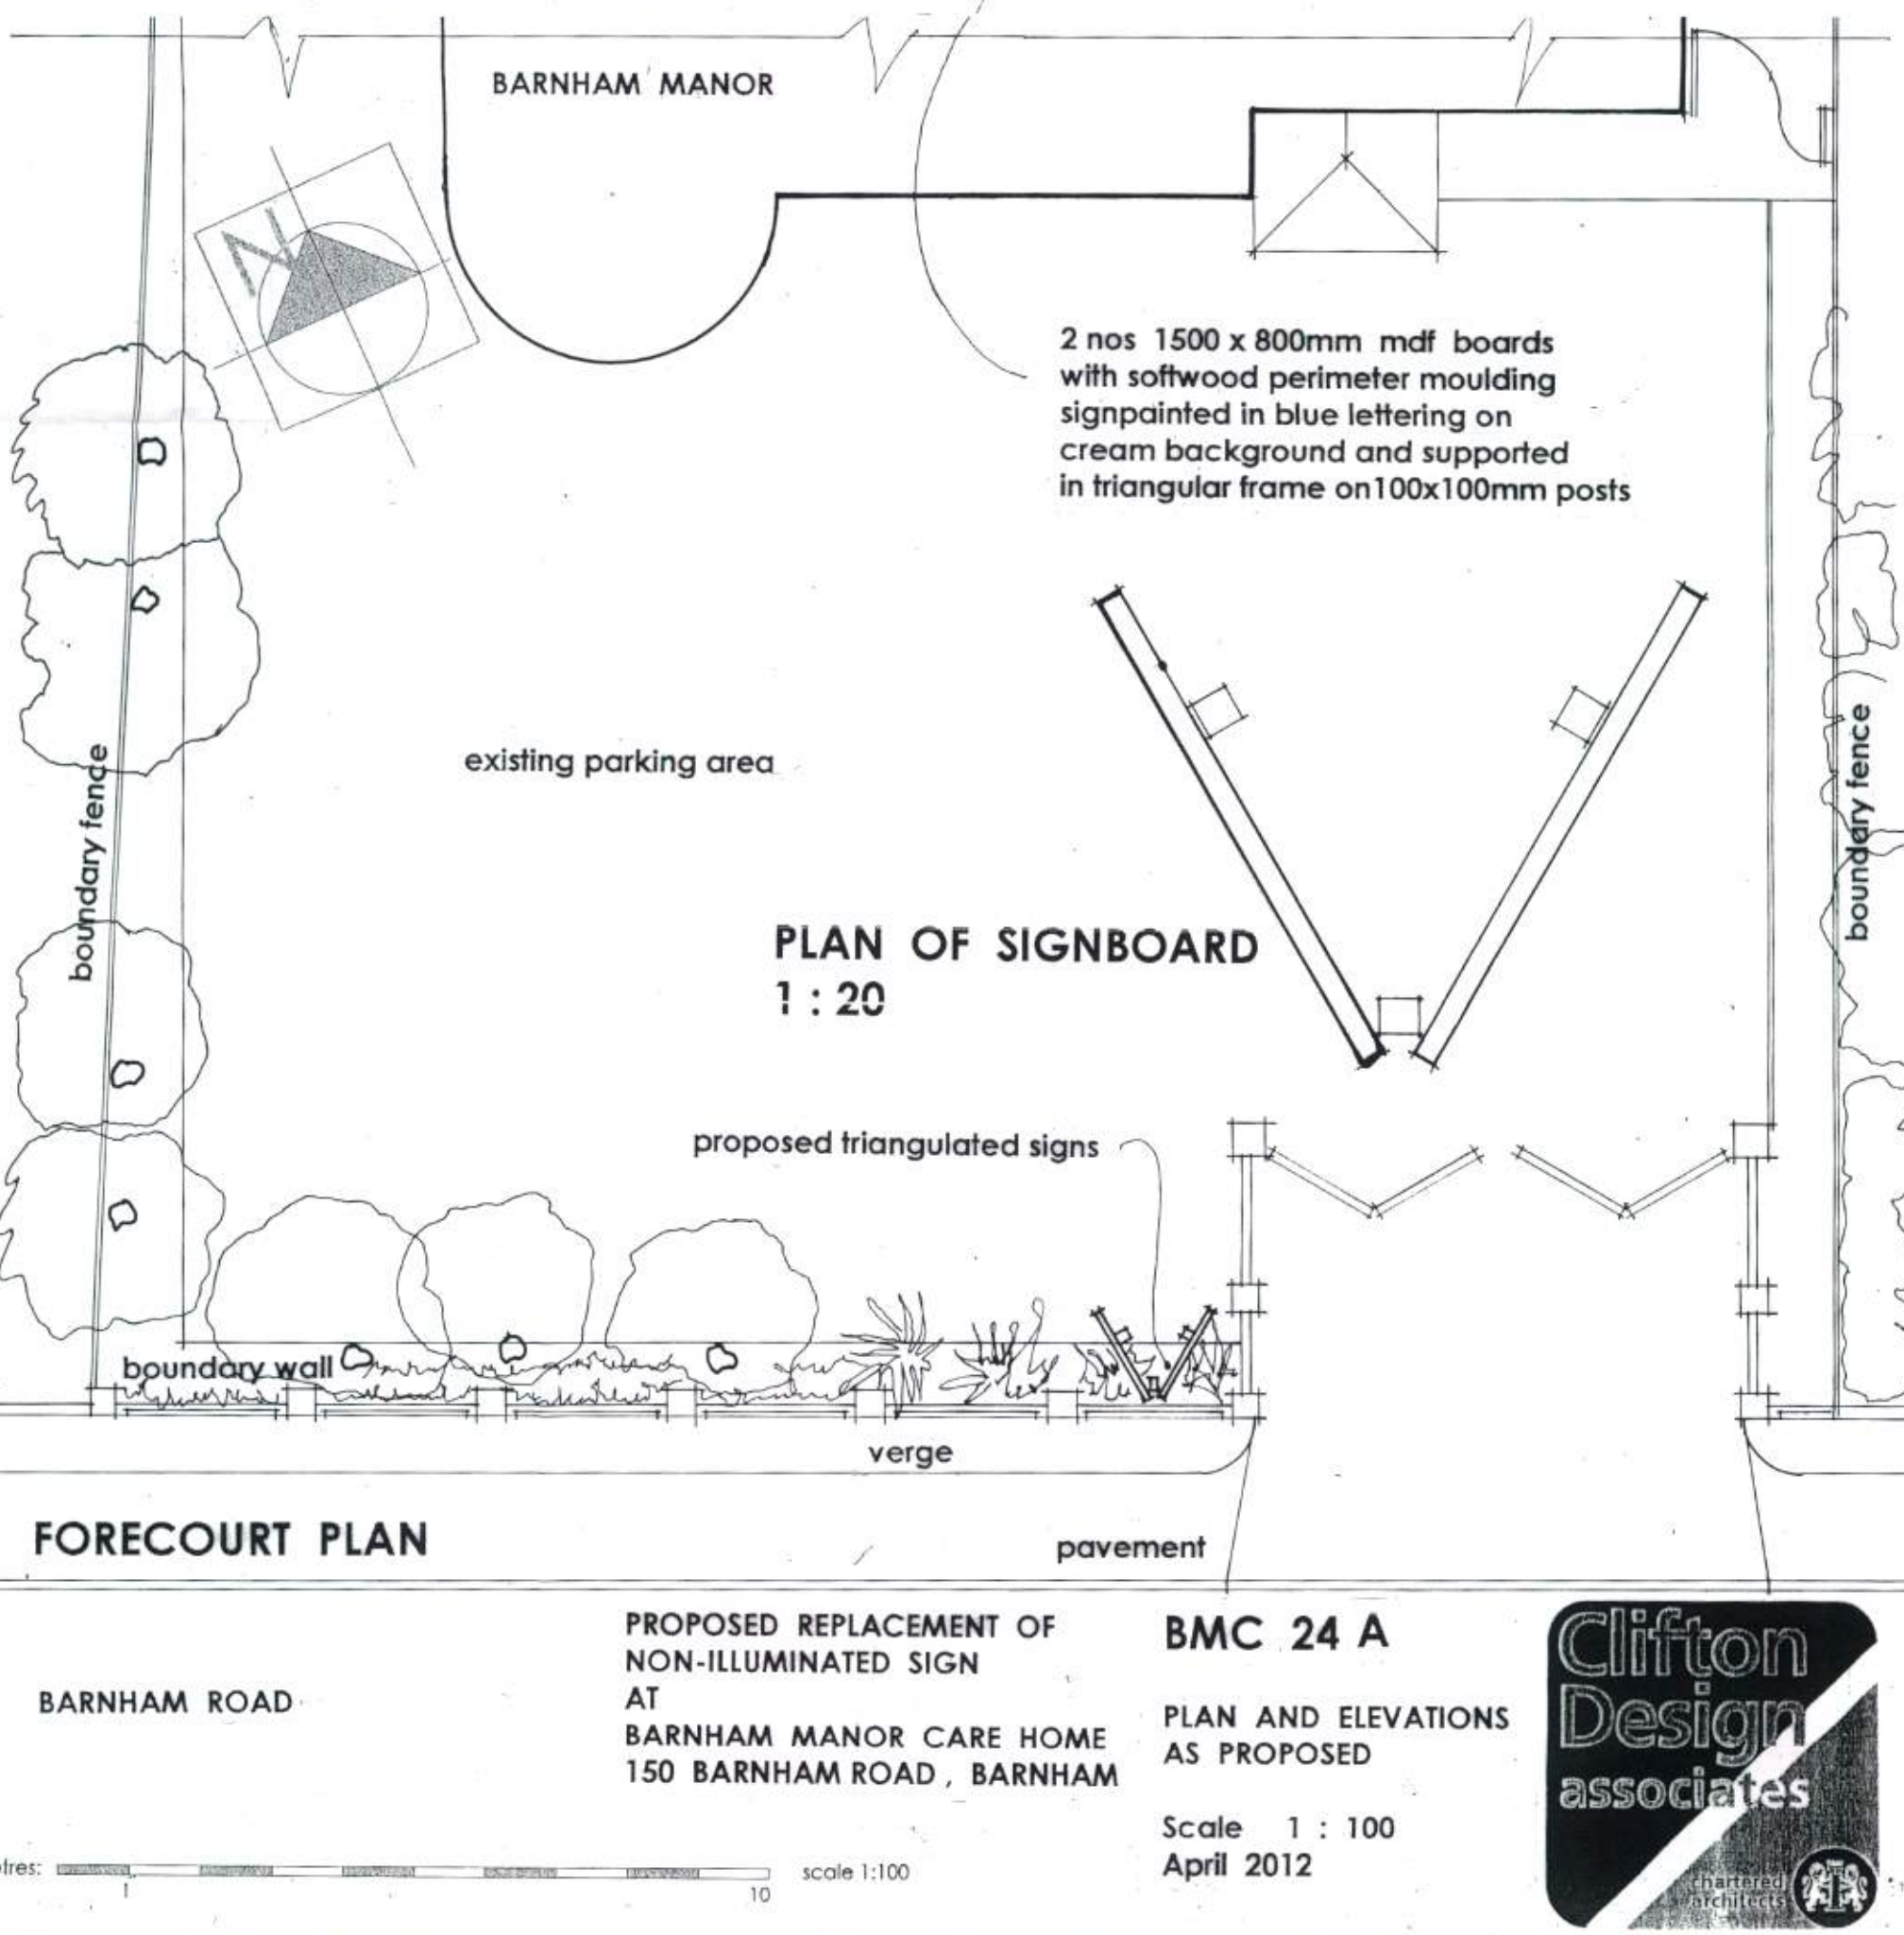

PLAN OF SIGNBOARD
1 : 20

FORECOURT PLAN

BARNHAM ROAD

PROPOSED REPLACEMENT OF
NON-ILLUMINATED SIGN
AT
BARNHAM MANOR CARE HOME
150 BARNHAM ROAD , BARNHAM

BMC 24 A

PLAN AND ELEVATIONS
AS PROPOSED

Scale 1 : 100
April 2012

10 metres: 1 10 scale 1:100

Clifton Design associates chartered architects