


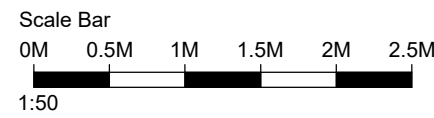

Existing Elevation A  
1:50




6No. existing AC units (marked red) to be removed from rear of building.

Existing refrigeration plant to be removed from rear of building.



Proposed Elevation B  
1:50

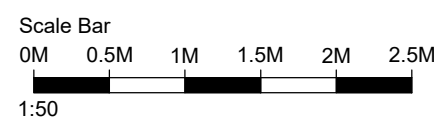


Proposed new wall mounted canopy. Tanalised timber supporting structure and polycarbonate canopy.


Proposed 2No new Mitsubishi AC units PUZ-ZM140YKA.

1No. Rivacold Condenser with Axitop.

1No. new arctic circle pack W/O Air box.

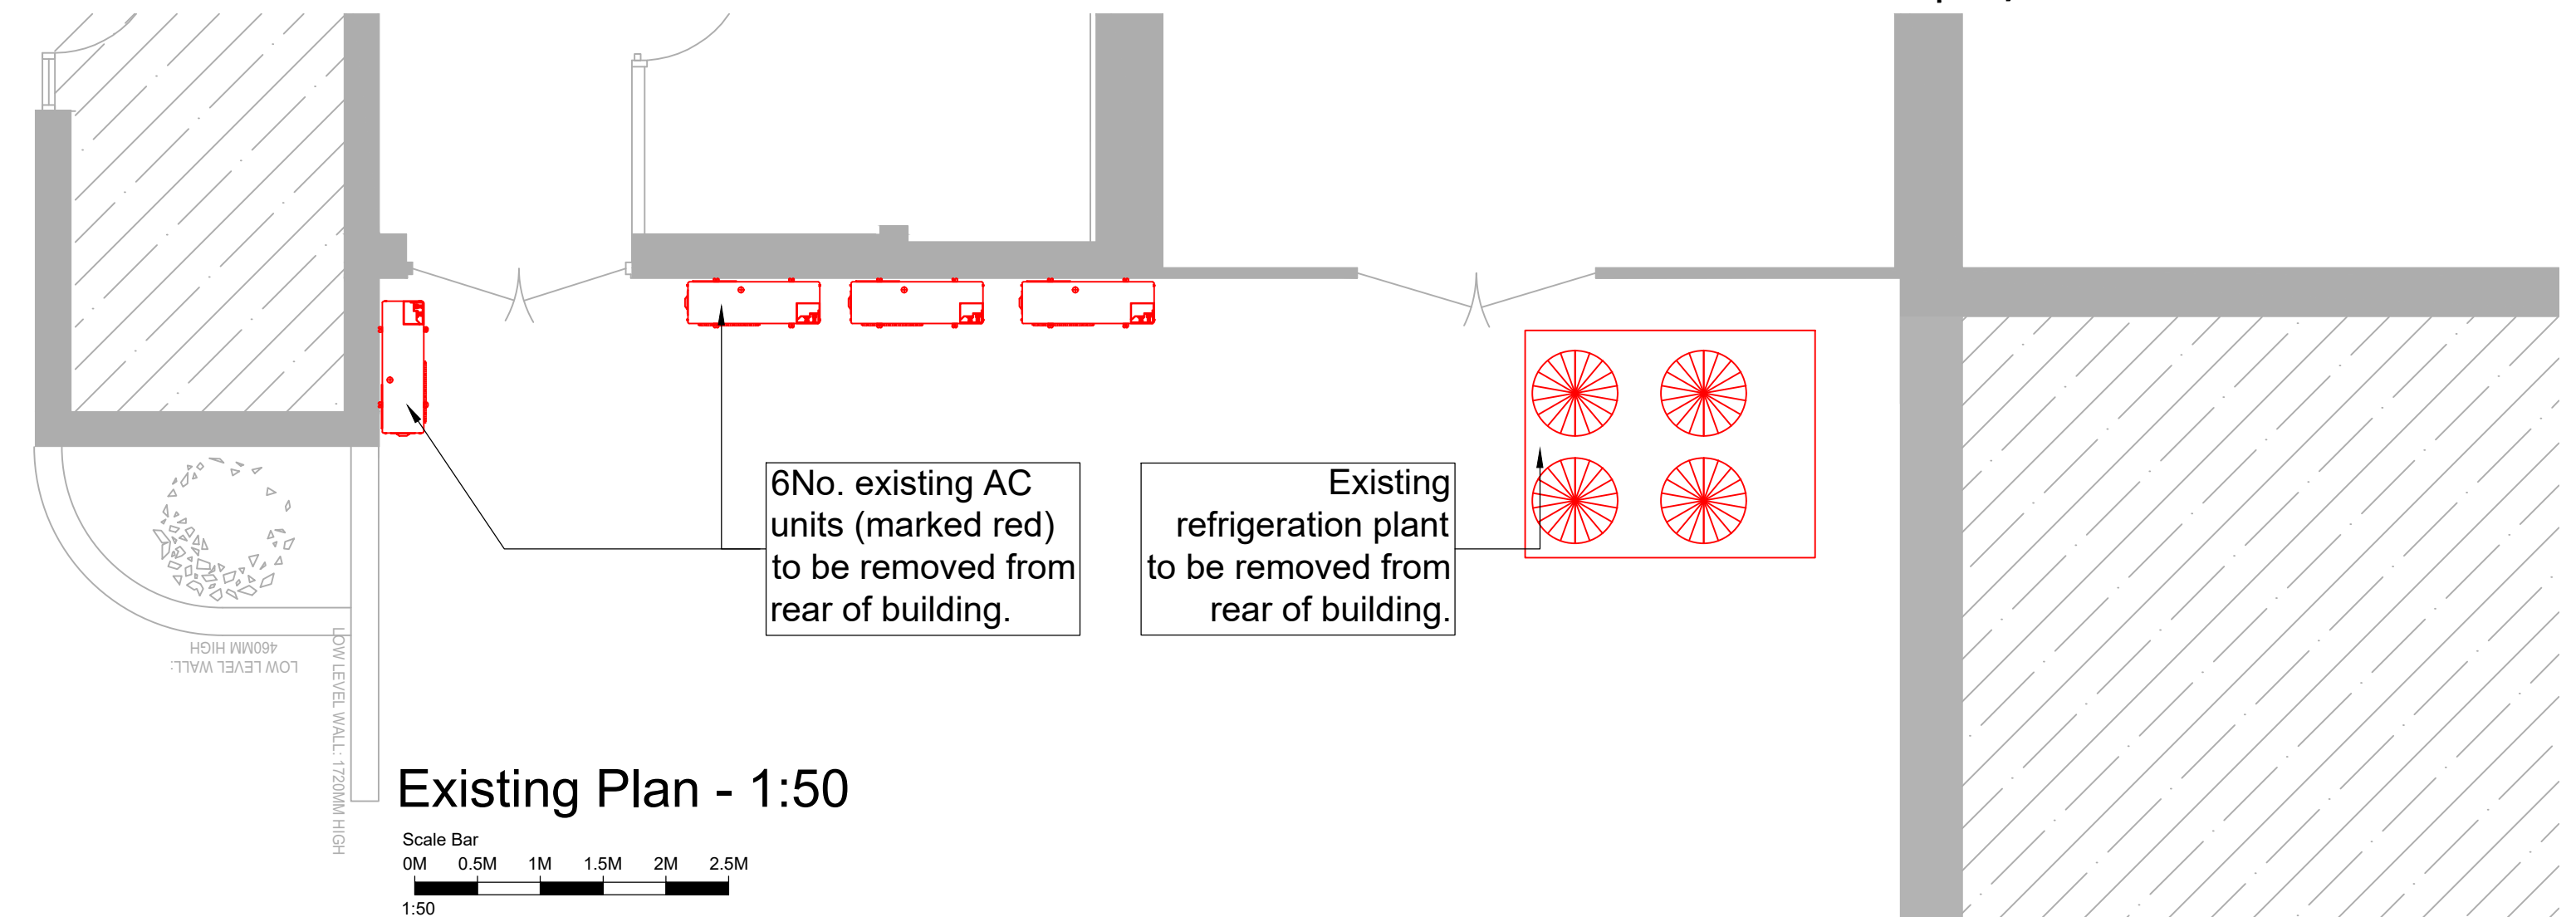


Existing Plan - 1:50

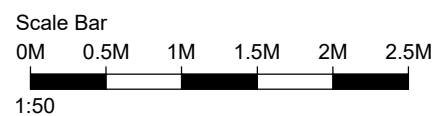


6No. existing AC units (marked red) to be removed from rear of building.


Existing refrigeration plant to be removed from rear of building.

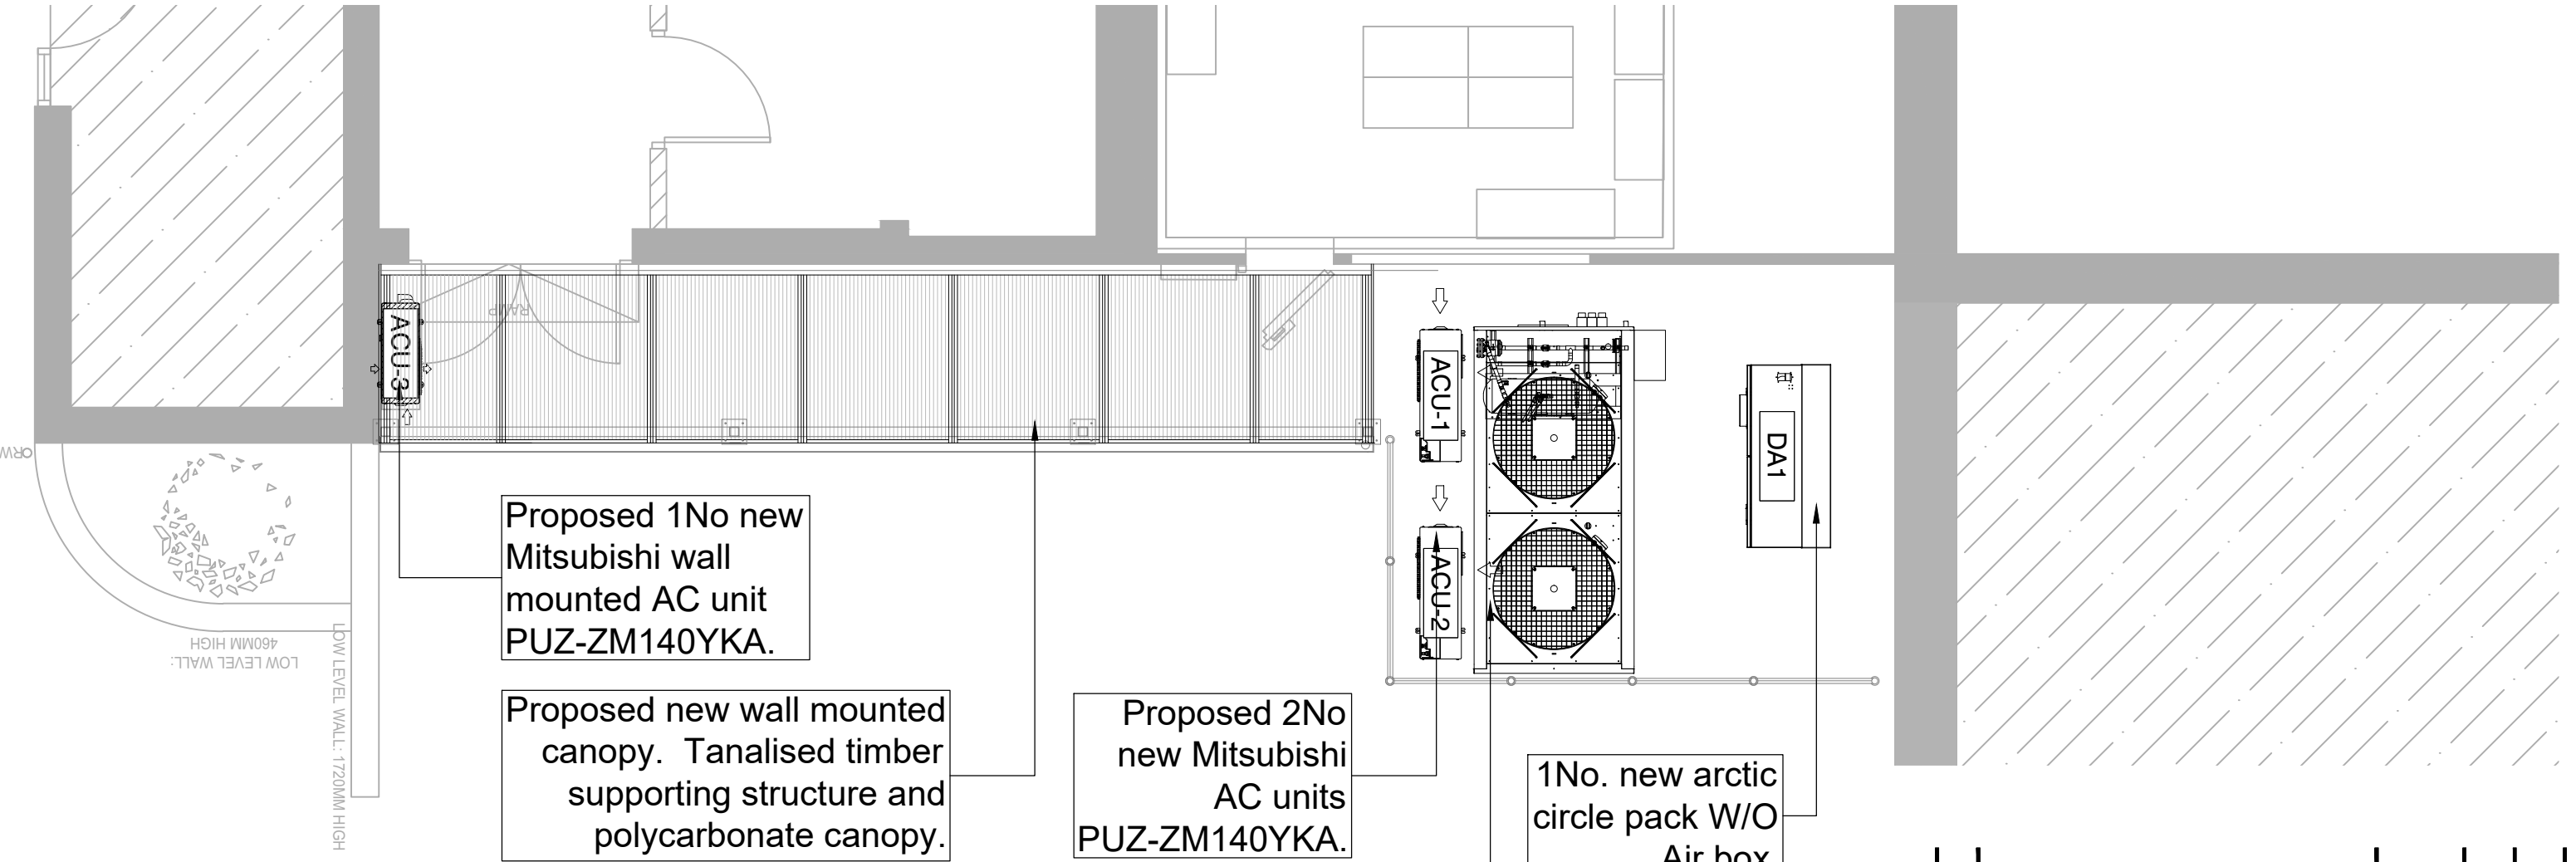



Proposed Plan - 1:50

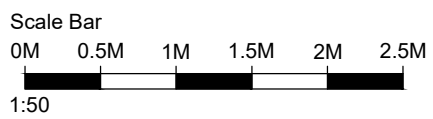


See refrigeration drawing CR3 for proposed new plant specification details.

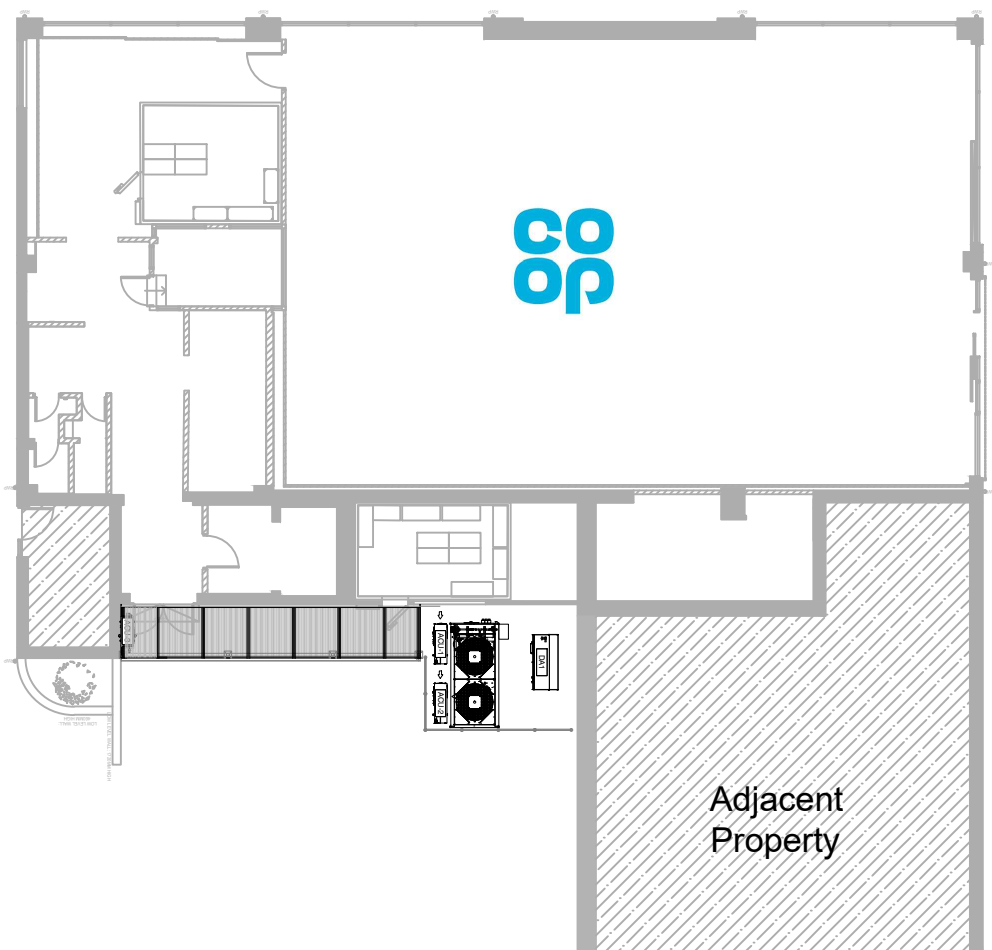

Key Plan - 1:200

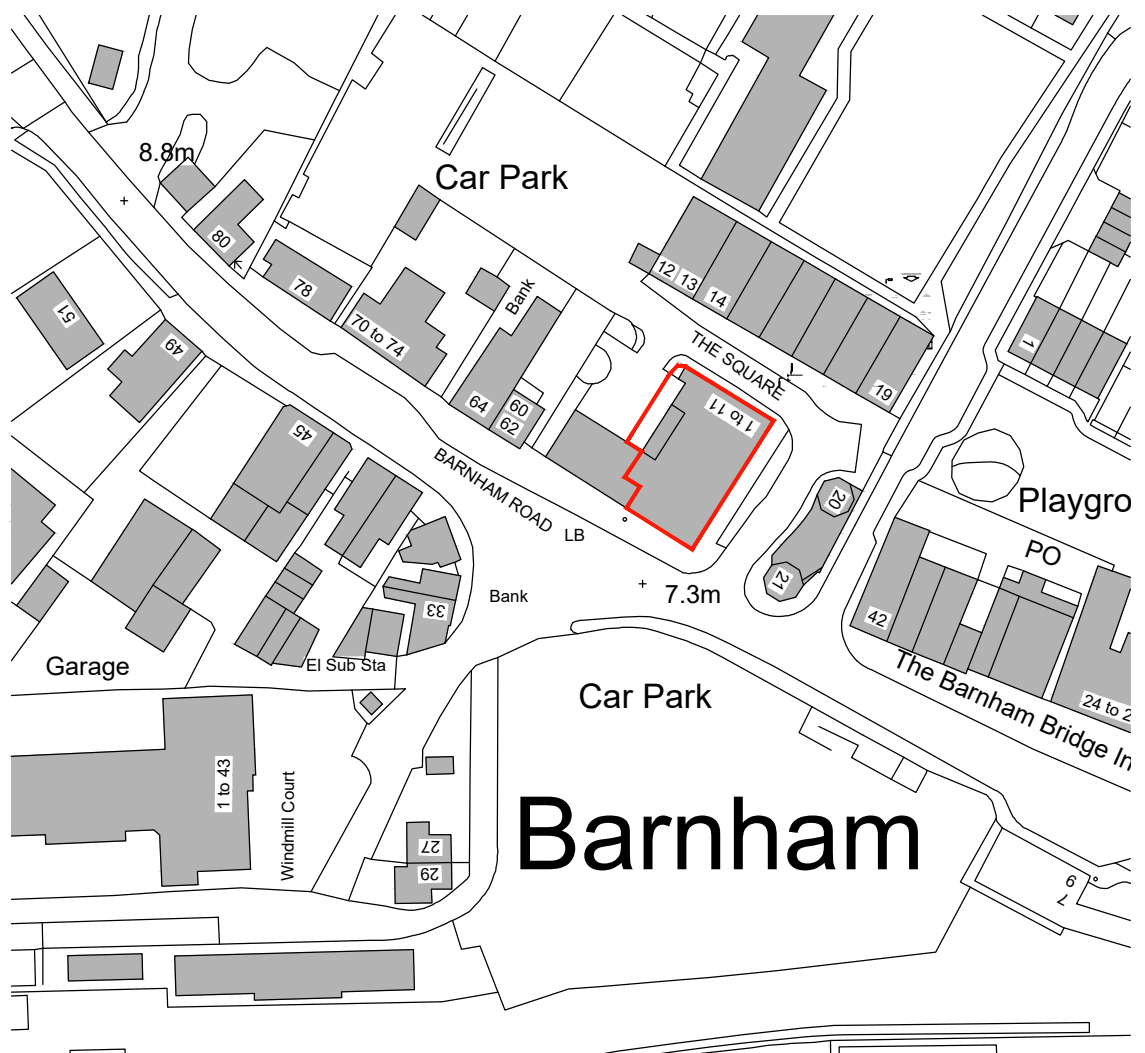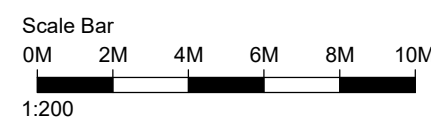

Location Plan - 1:1250

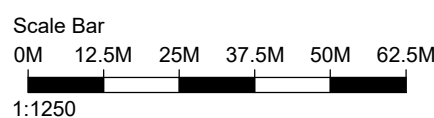

| Construction staff and operatives must ensure the principal contractor has provided thorough and accurate information on all health and safety aspects relating to the designs identified on this drawing including the review of: <ul style="list-style-type: none"><li>• Designers/contractors risk assessments</li><li>• Method statements</li><li>• Permit to work</li><li>• Pre construction information</li></ul> The designers note that the following health and safety risks relating to this drawing have not been eliminated during the design process: |               |
|---|---------------|
| ref   | residual risk |
|   |               |

| revision | date | by | chk |
|----------|------|----|-----|
|          |      |    |     |

All dimensions to be verified on site and the Architect informed of any discrepancy. All drawings and specifications should be read in conjunction with the Health and Safety Plan; all conflicts should be reported to the appointed Principal Designer.  
This drawing is the Property of Bowman Riley Architects Limited © DO NOT SCALE FROM THIS DRAWING

|                                              |                                  |                                       |
|----------------------------------------------|----------------------------------|---------------------------------------|
| <input type="checkbox"/> preliminary         | <input type="checkbox"/> comment | <input type="checkbox"/> construction |
| <input checked="" type="checkbox"/> planning | <input type="checkbox"/> tender  | <input type="checkbox"/> record       |

**BOWMAN RILEY**  
ARCHITECTS

Wellington House, Otley St, Skipton, N Yorkshire, BD23 1EL  
Leeds | London | Skipton  
01756 795611 | www.bowmanriley.com

|          |            |          |            |
|----------|------------|----------|------------|
| drawn by | checked by | date     | scale @ A1 |
| CS       | DH         | Apr 2018 | Varies     |

BARNHAM CO-OP: Proposed Refit  
3-6 The Square, Barnham,  
Bognor Regis, PO22 0HB

Proposed Planning drawing  
New refrigeration plant  
New canopy

|                |                |          |
|----------------|----------------|----------|
| project number | drawing number | revision |
| 8026.35        | P(000)01       | -        |



Existing Photos