




ARUN DISTRICT COUNCIL			
No.	EG	2	07/L
RECEIVED 26/1/07			

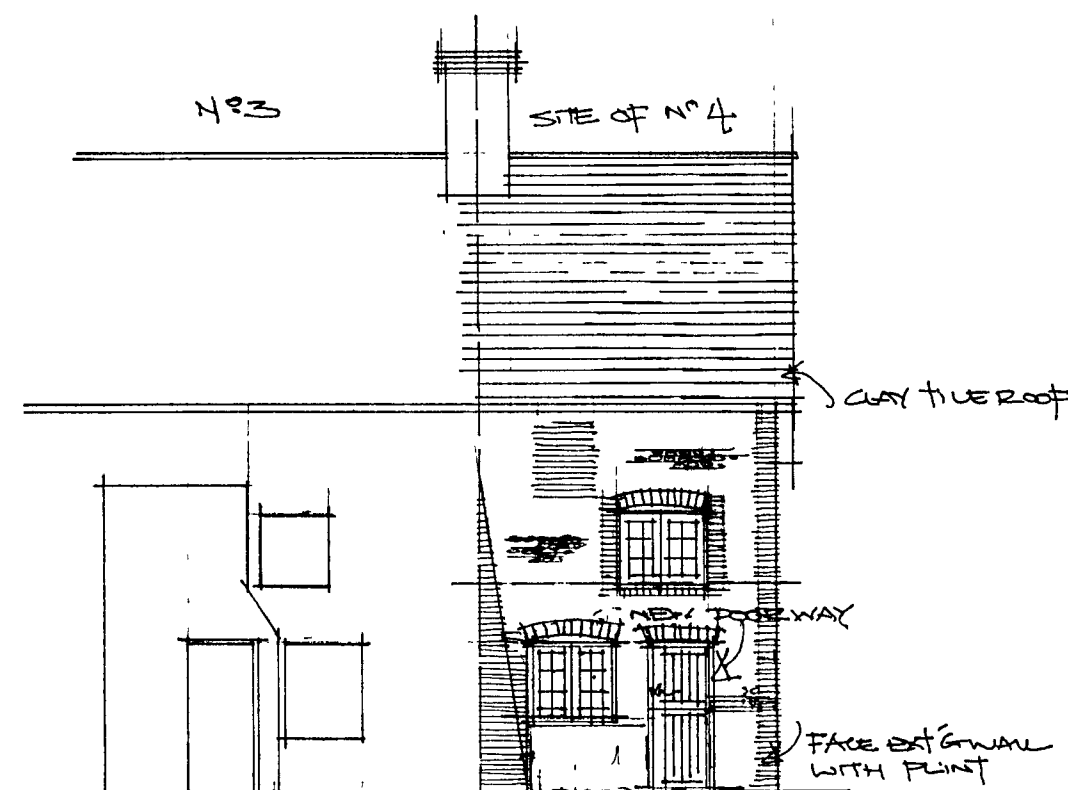


west 1:100

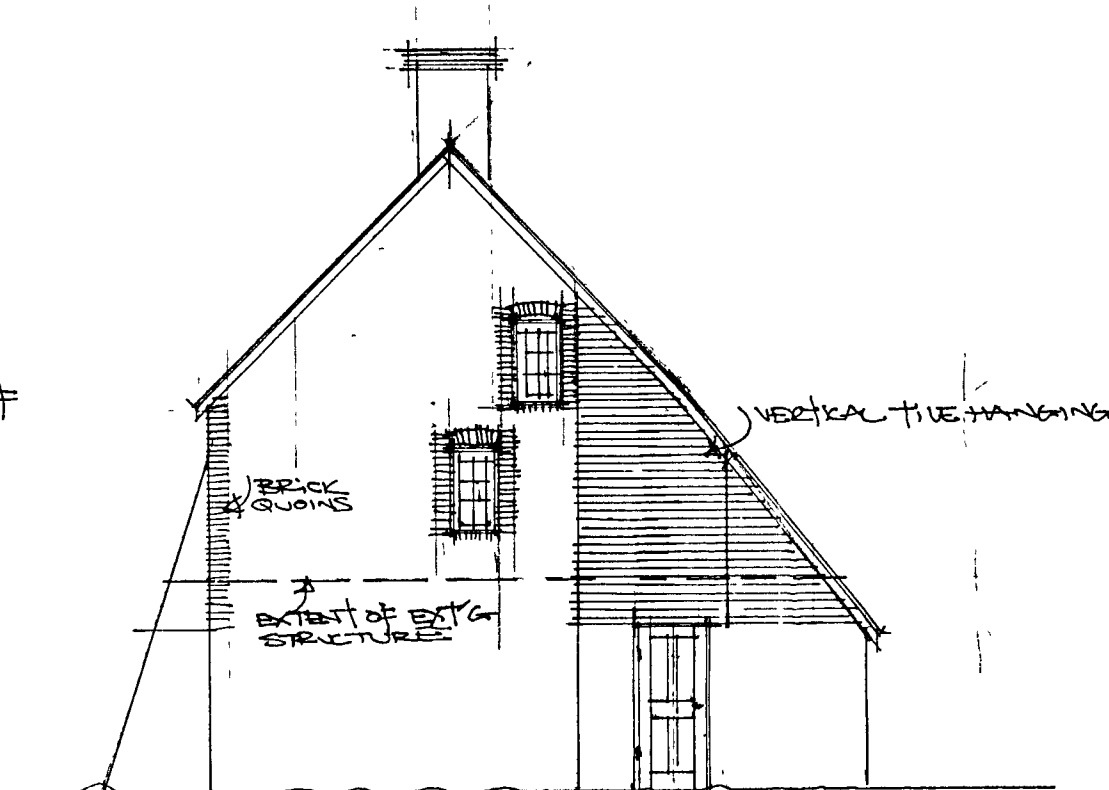

south

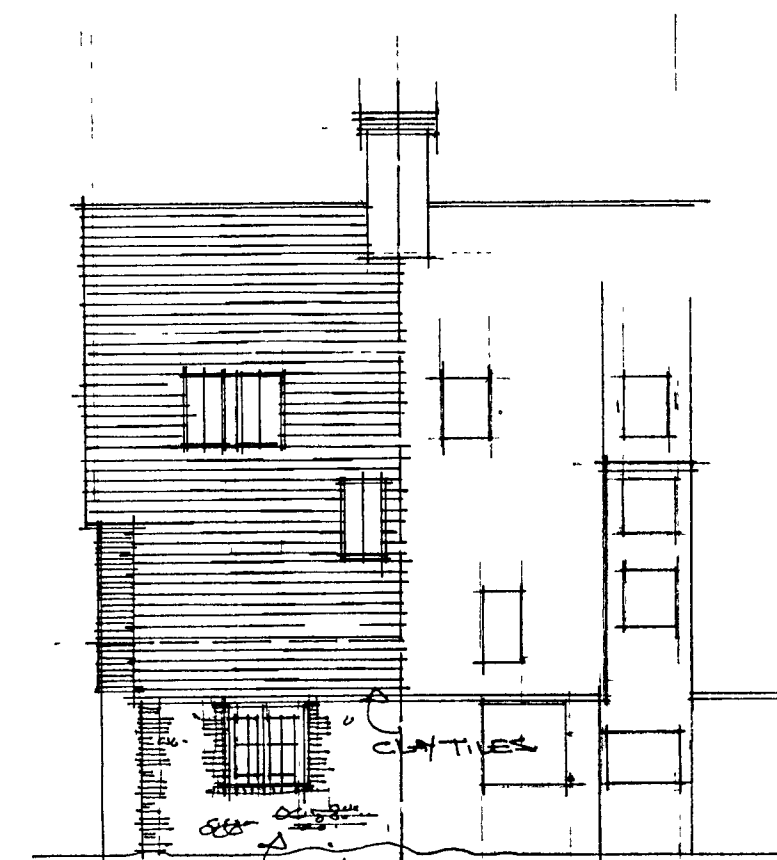


east

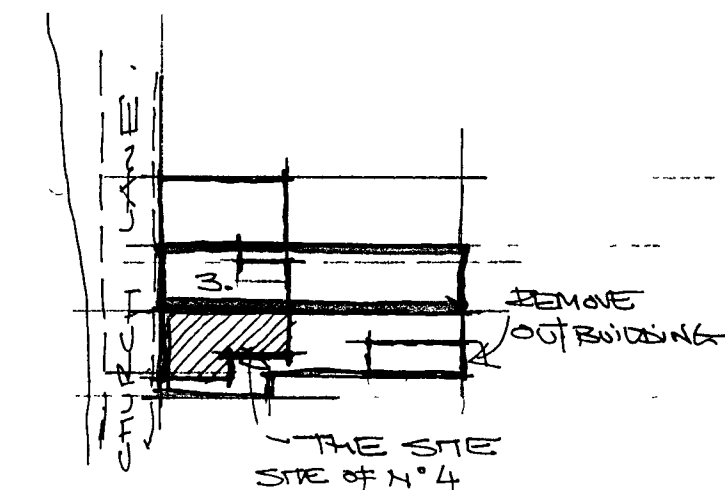


block 1:500


north

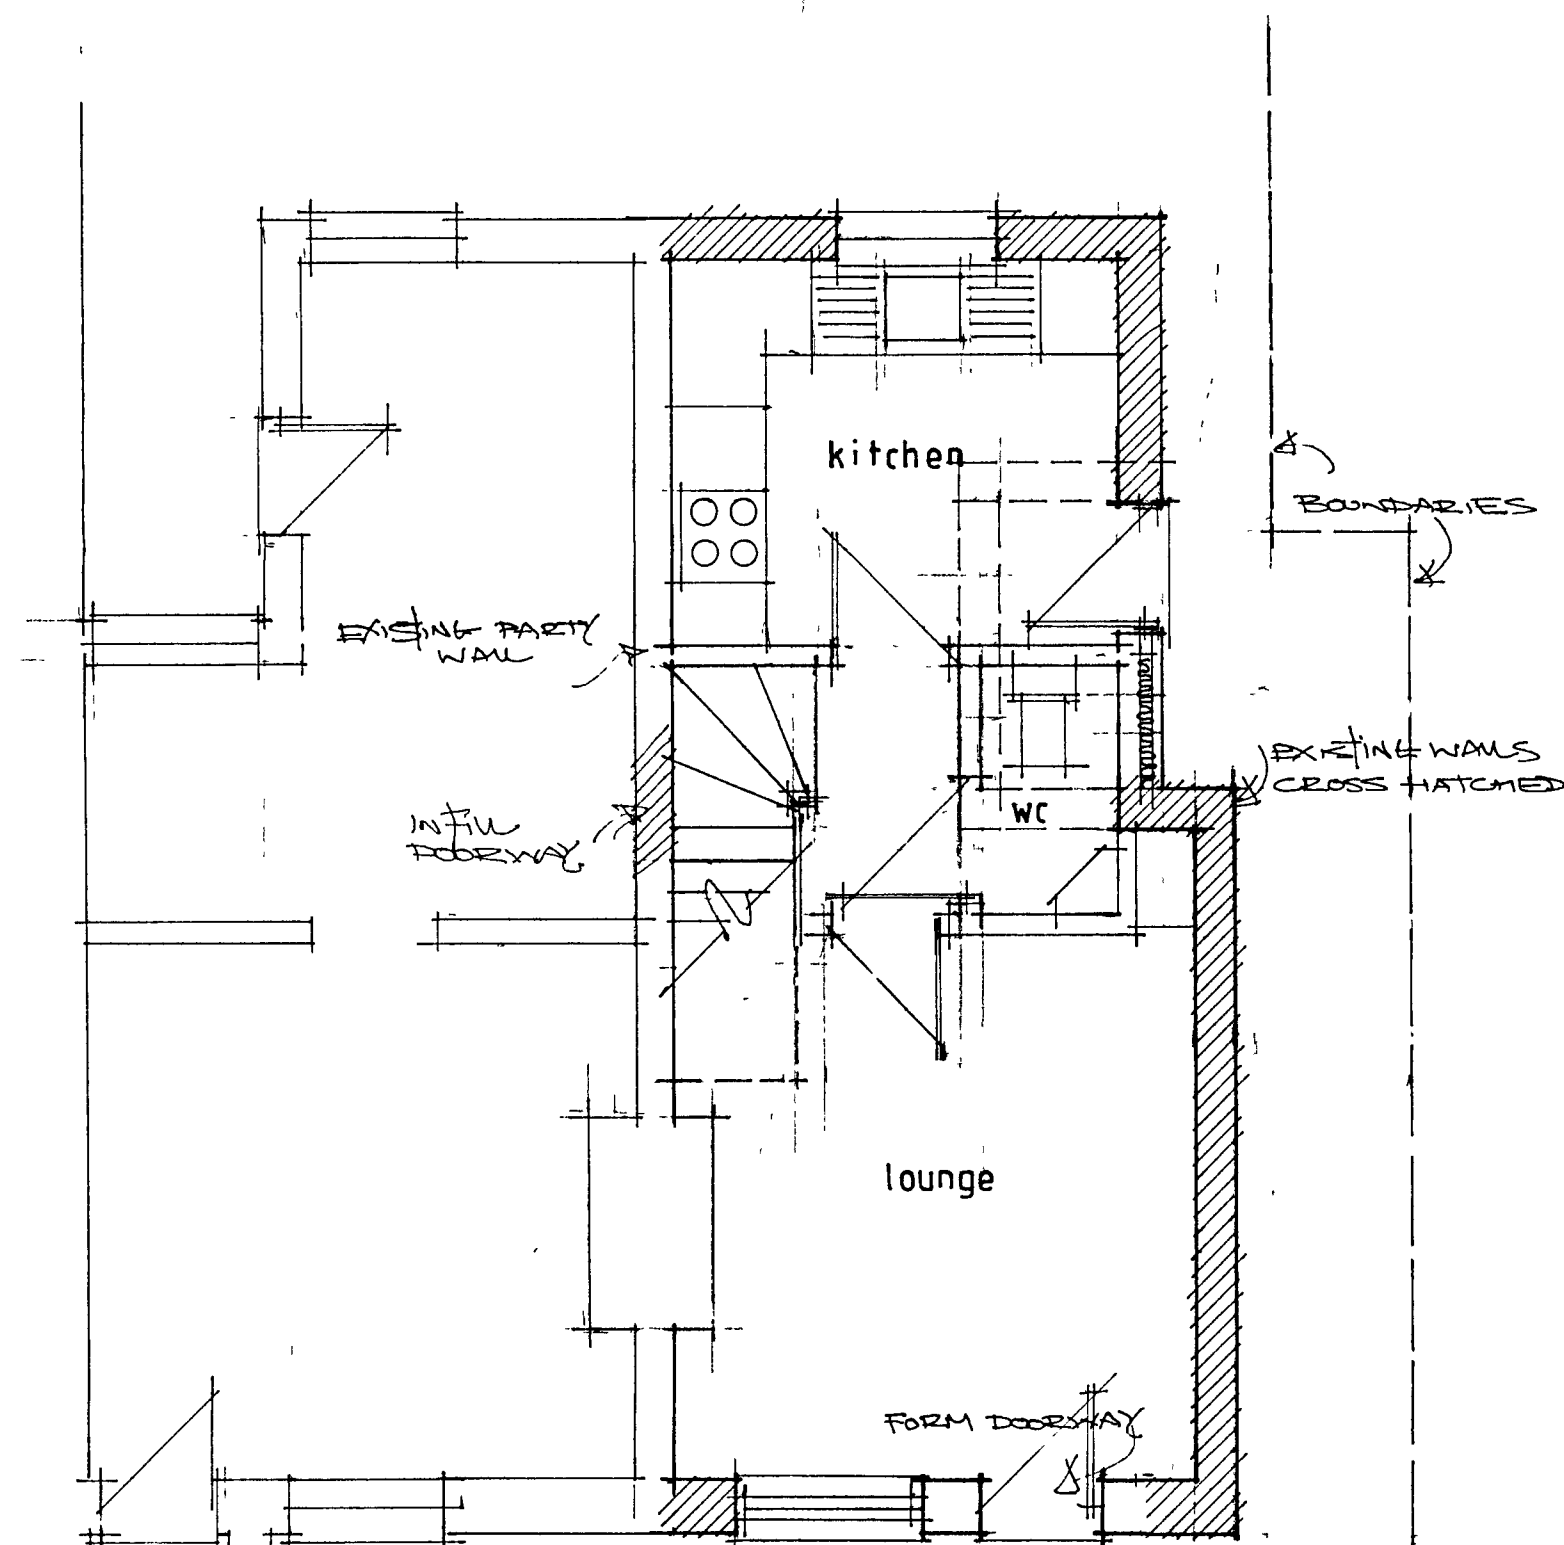


ground 1:50

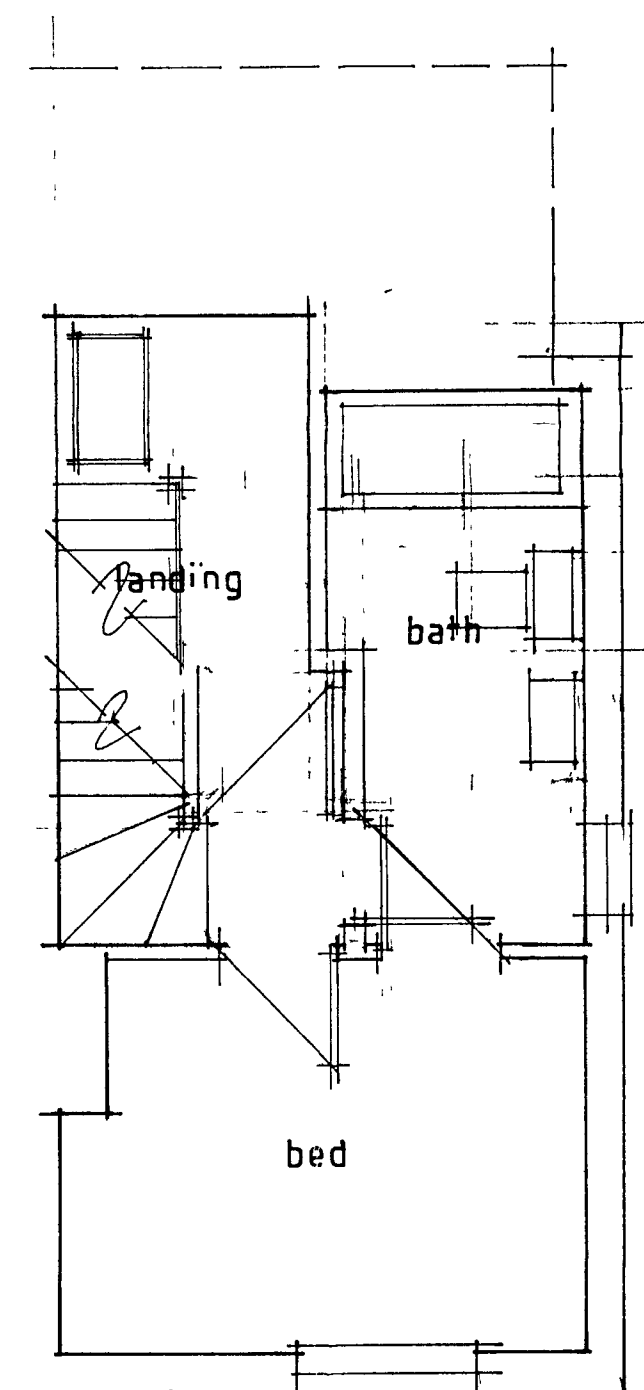

first

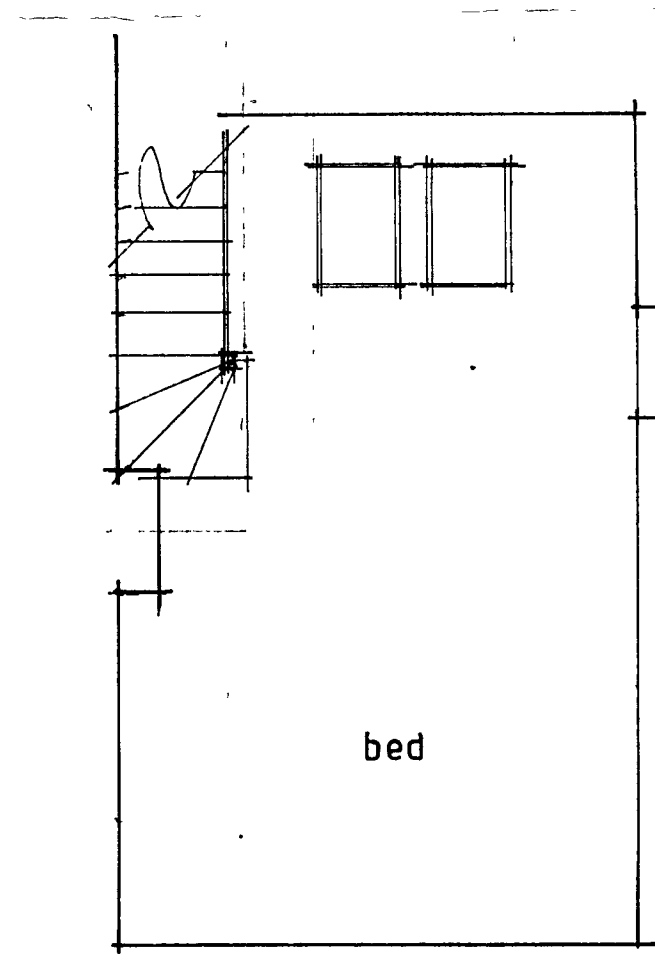

second

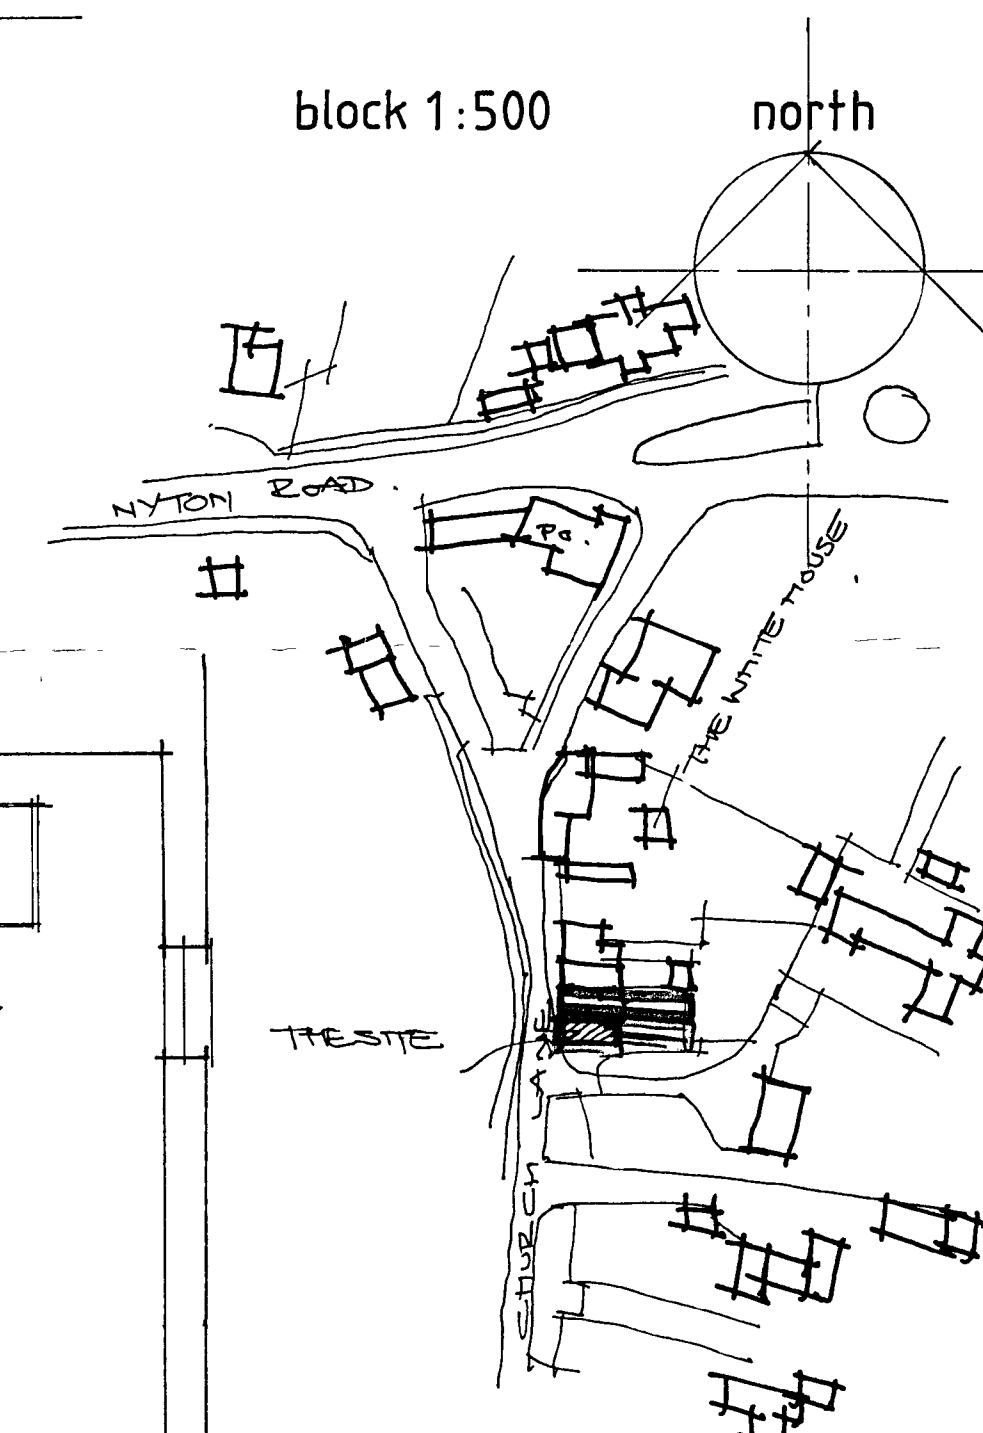

location 1:1250

X- REVISED FRONT
GROUND FLOOR DOOR &
WINDOW POSITIONS TO
MATCH ORIGINAL
COTTAGE ~ NOV 2006

N°3

site of N°4