

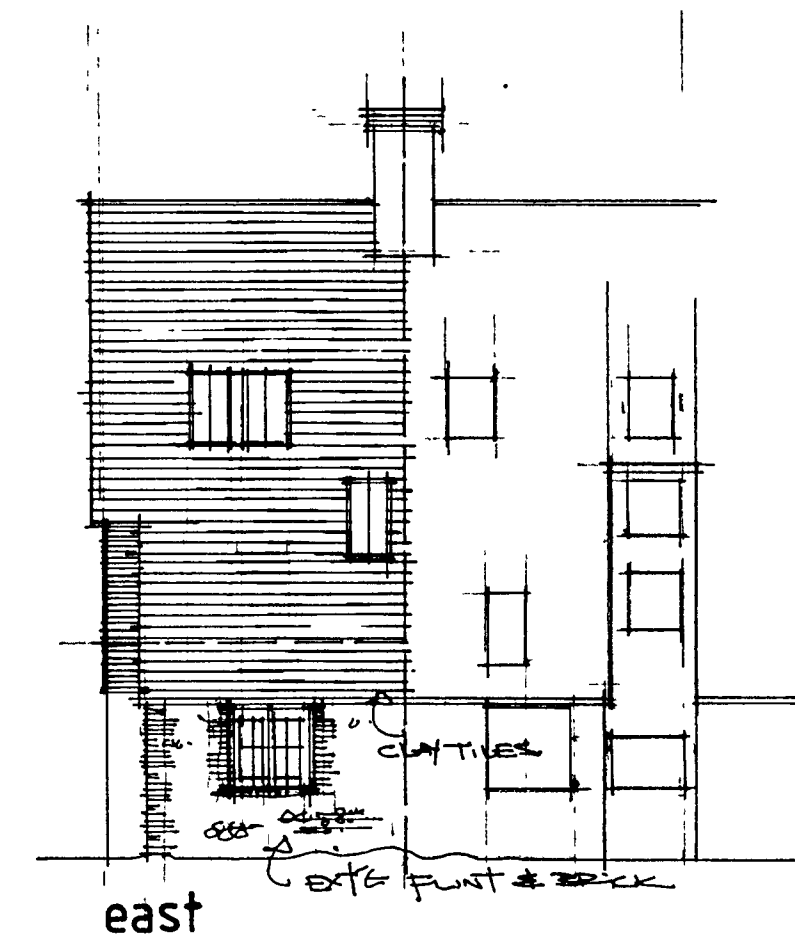
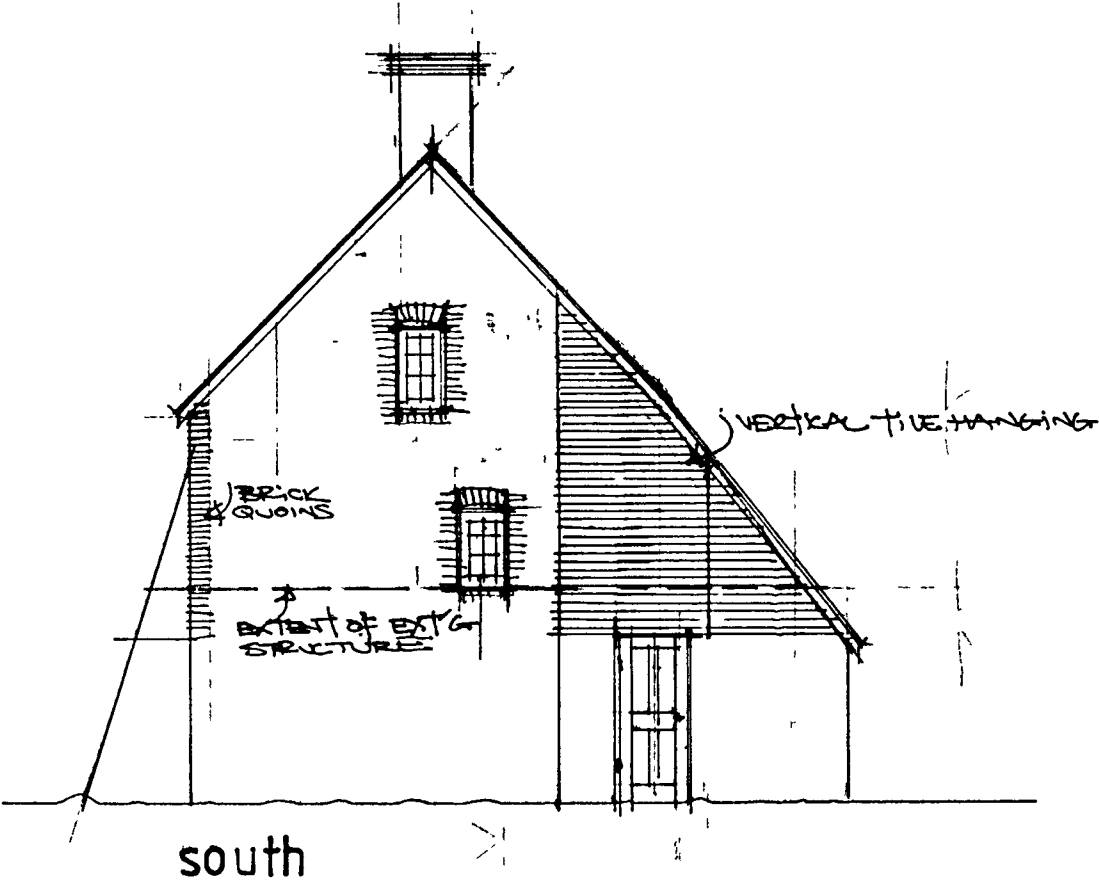





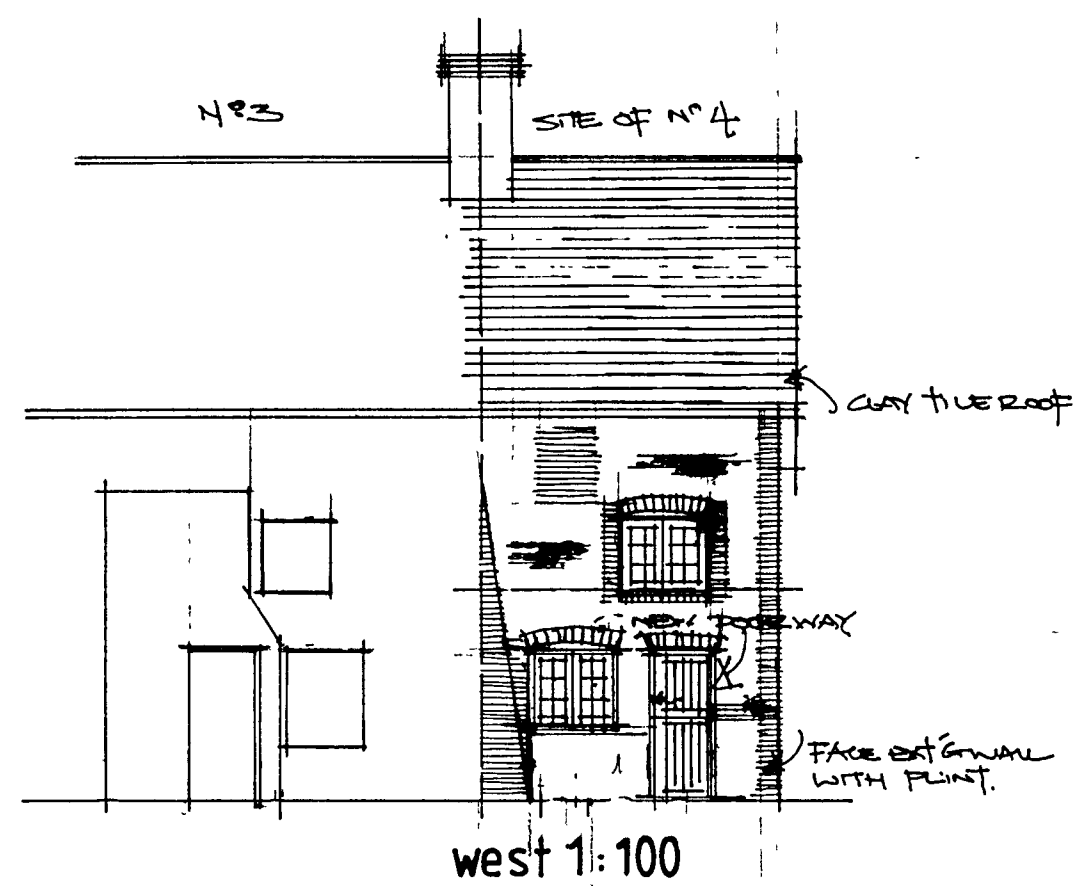


ARUN DISTRICT COUNCIL			
No.	EG	2	07/L
SUBSTITUTION			
RECEIVED	1/3/07		

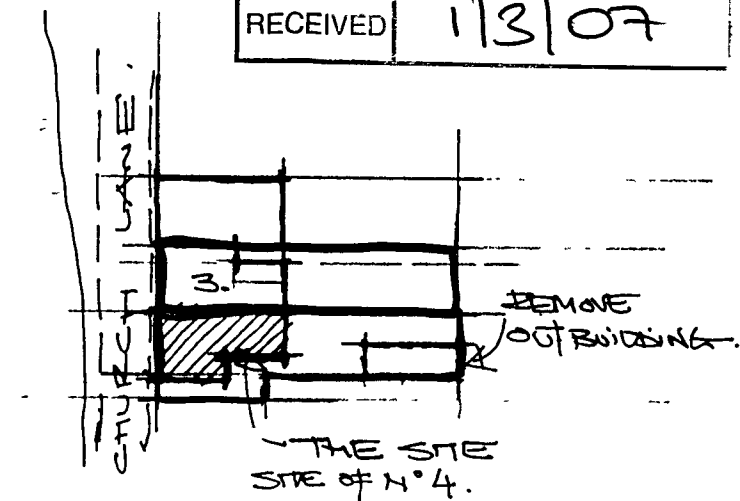

block 1:500

north

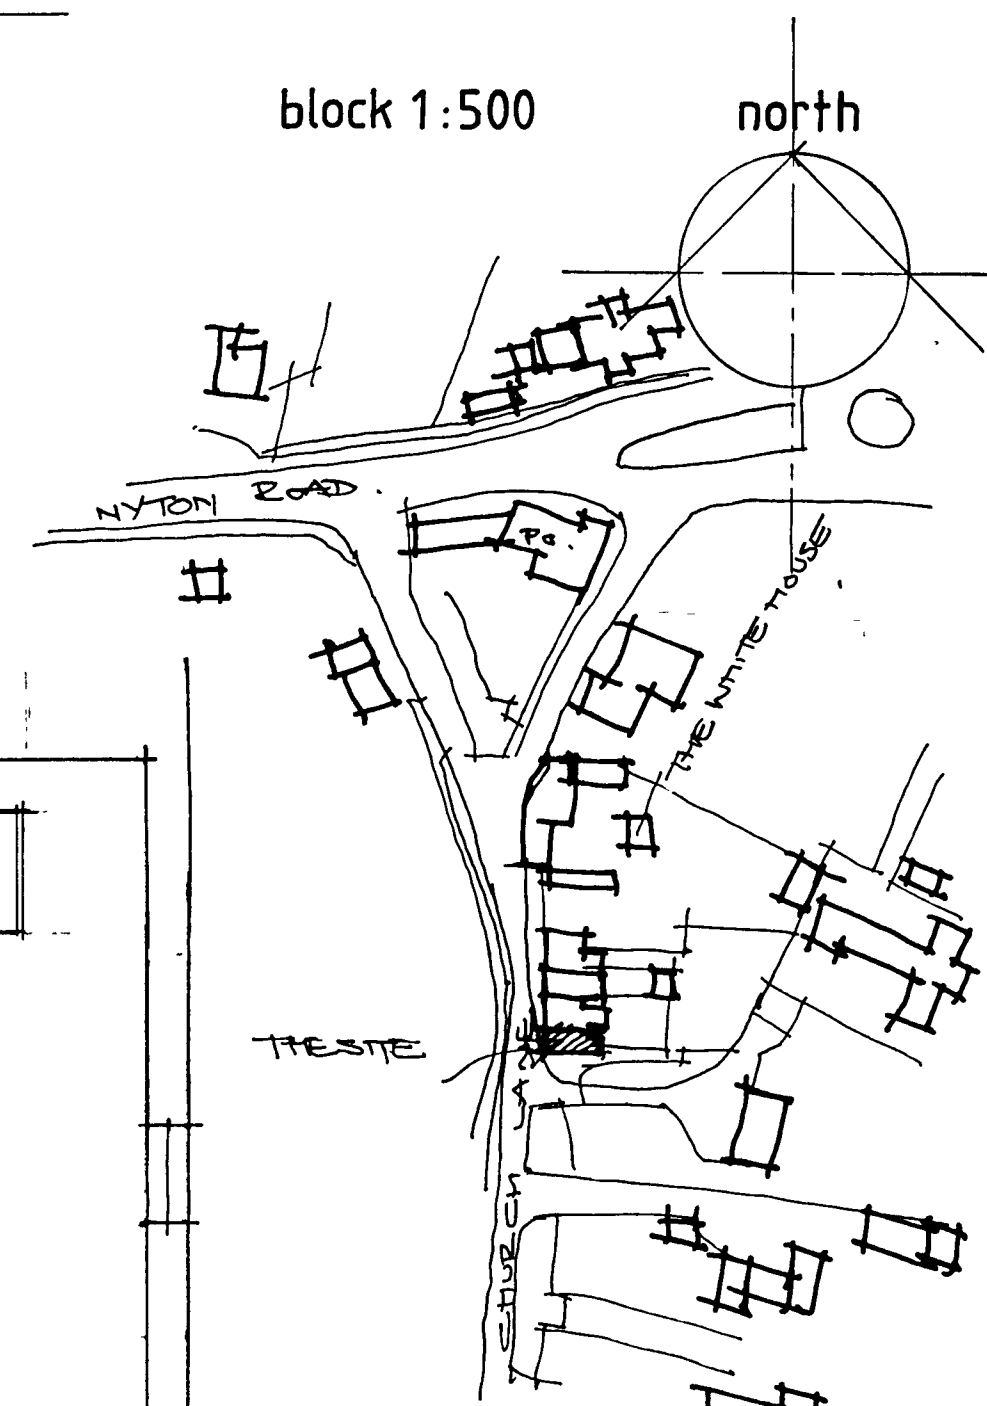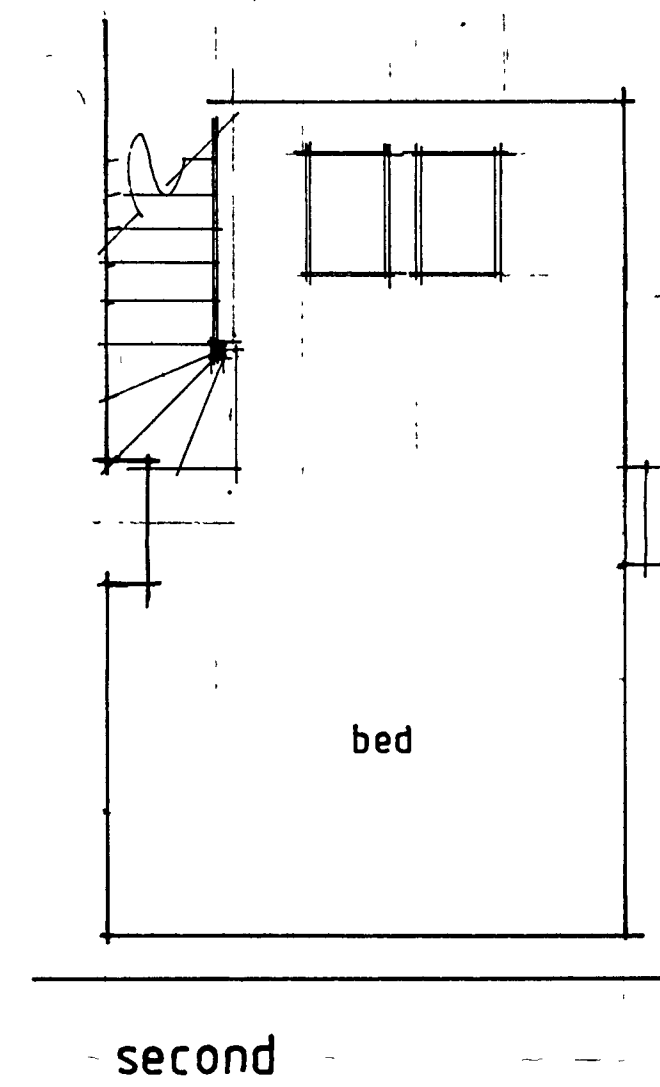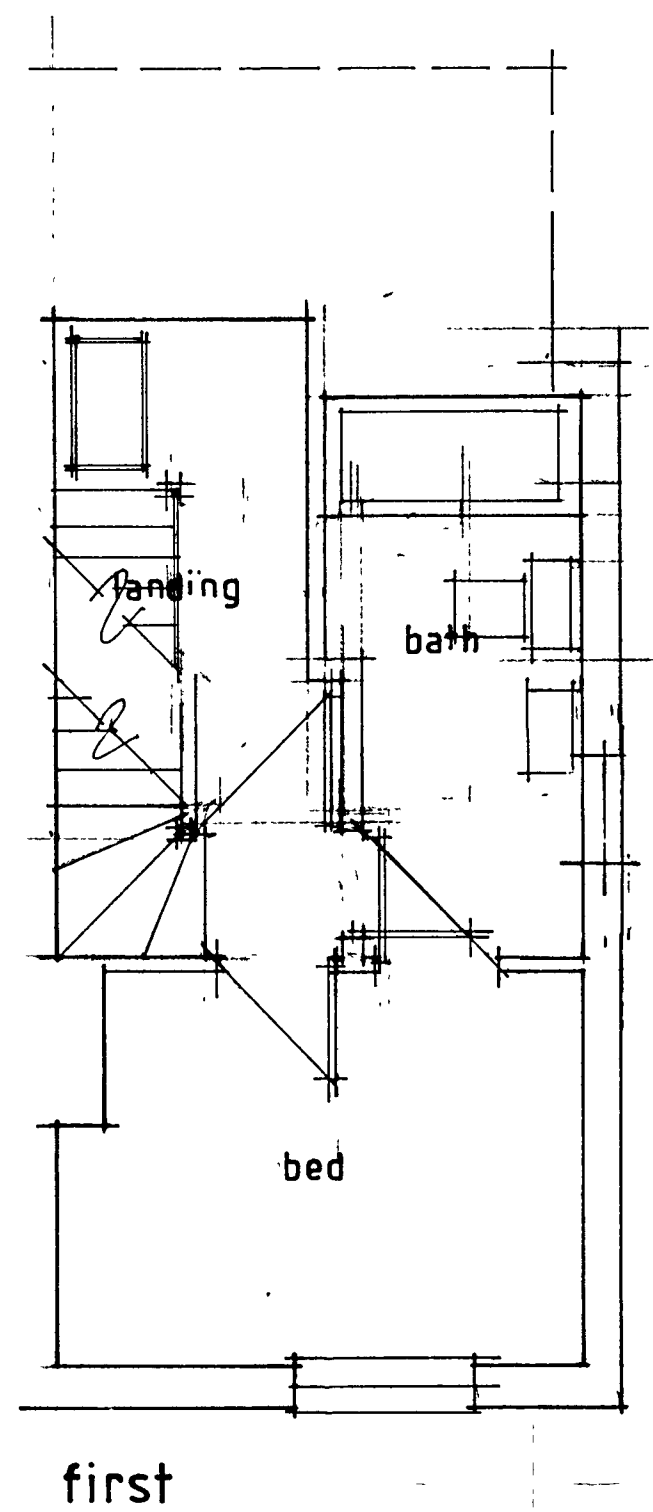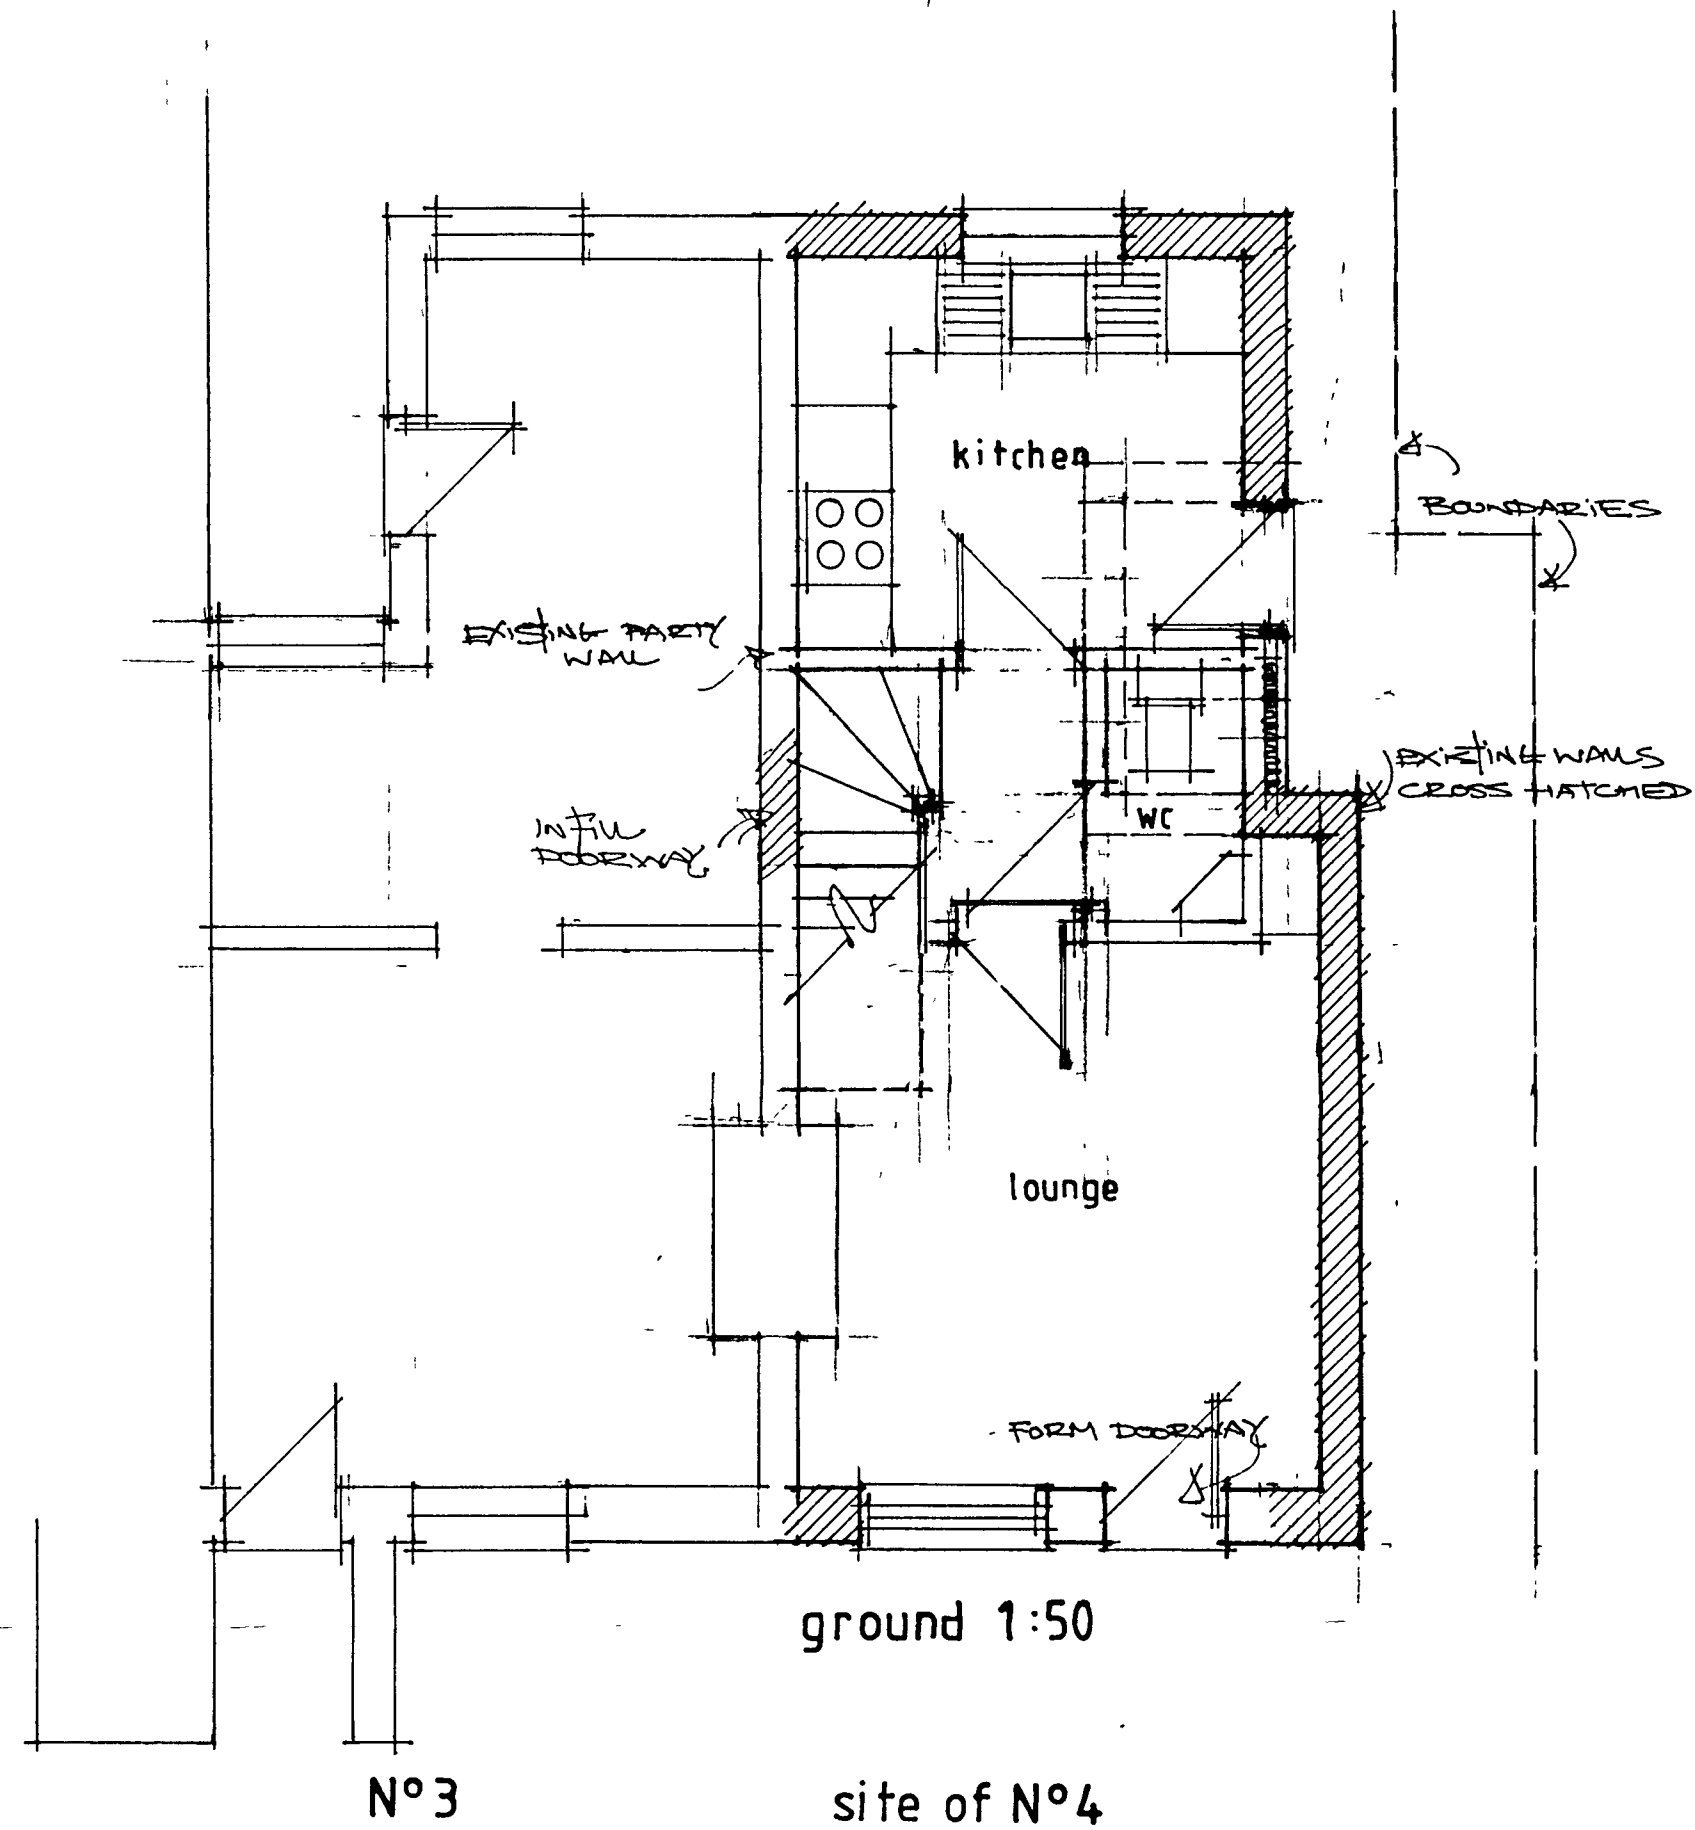

location 1:1250

- A- REVISED FRONT GROUND FLOOR DOOR & WINDOW POSITIONS TO MATCH ORIGINAL COTTAGE ~ NOV 2006
- B- REVISED FENESTRATION TO SOUTH ~ FEB 2007