


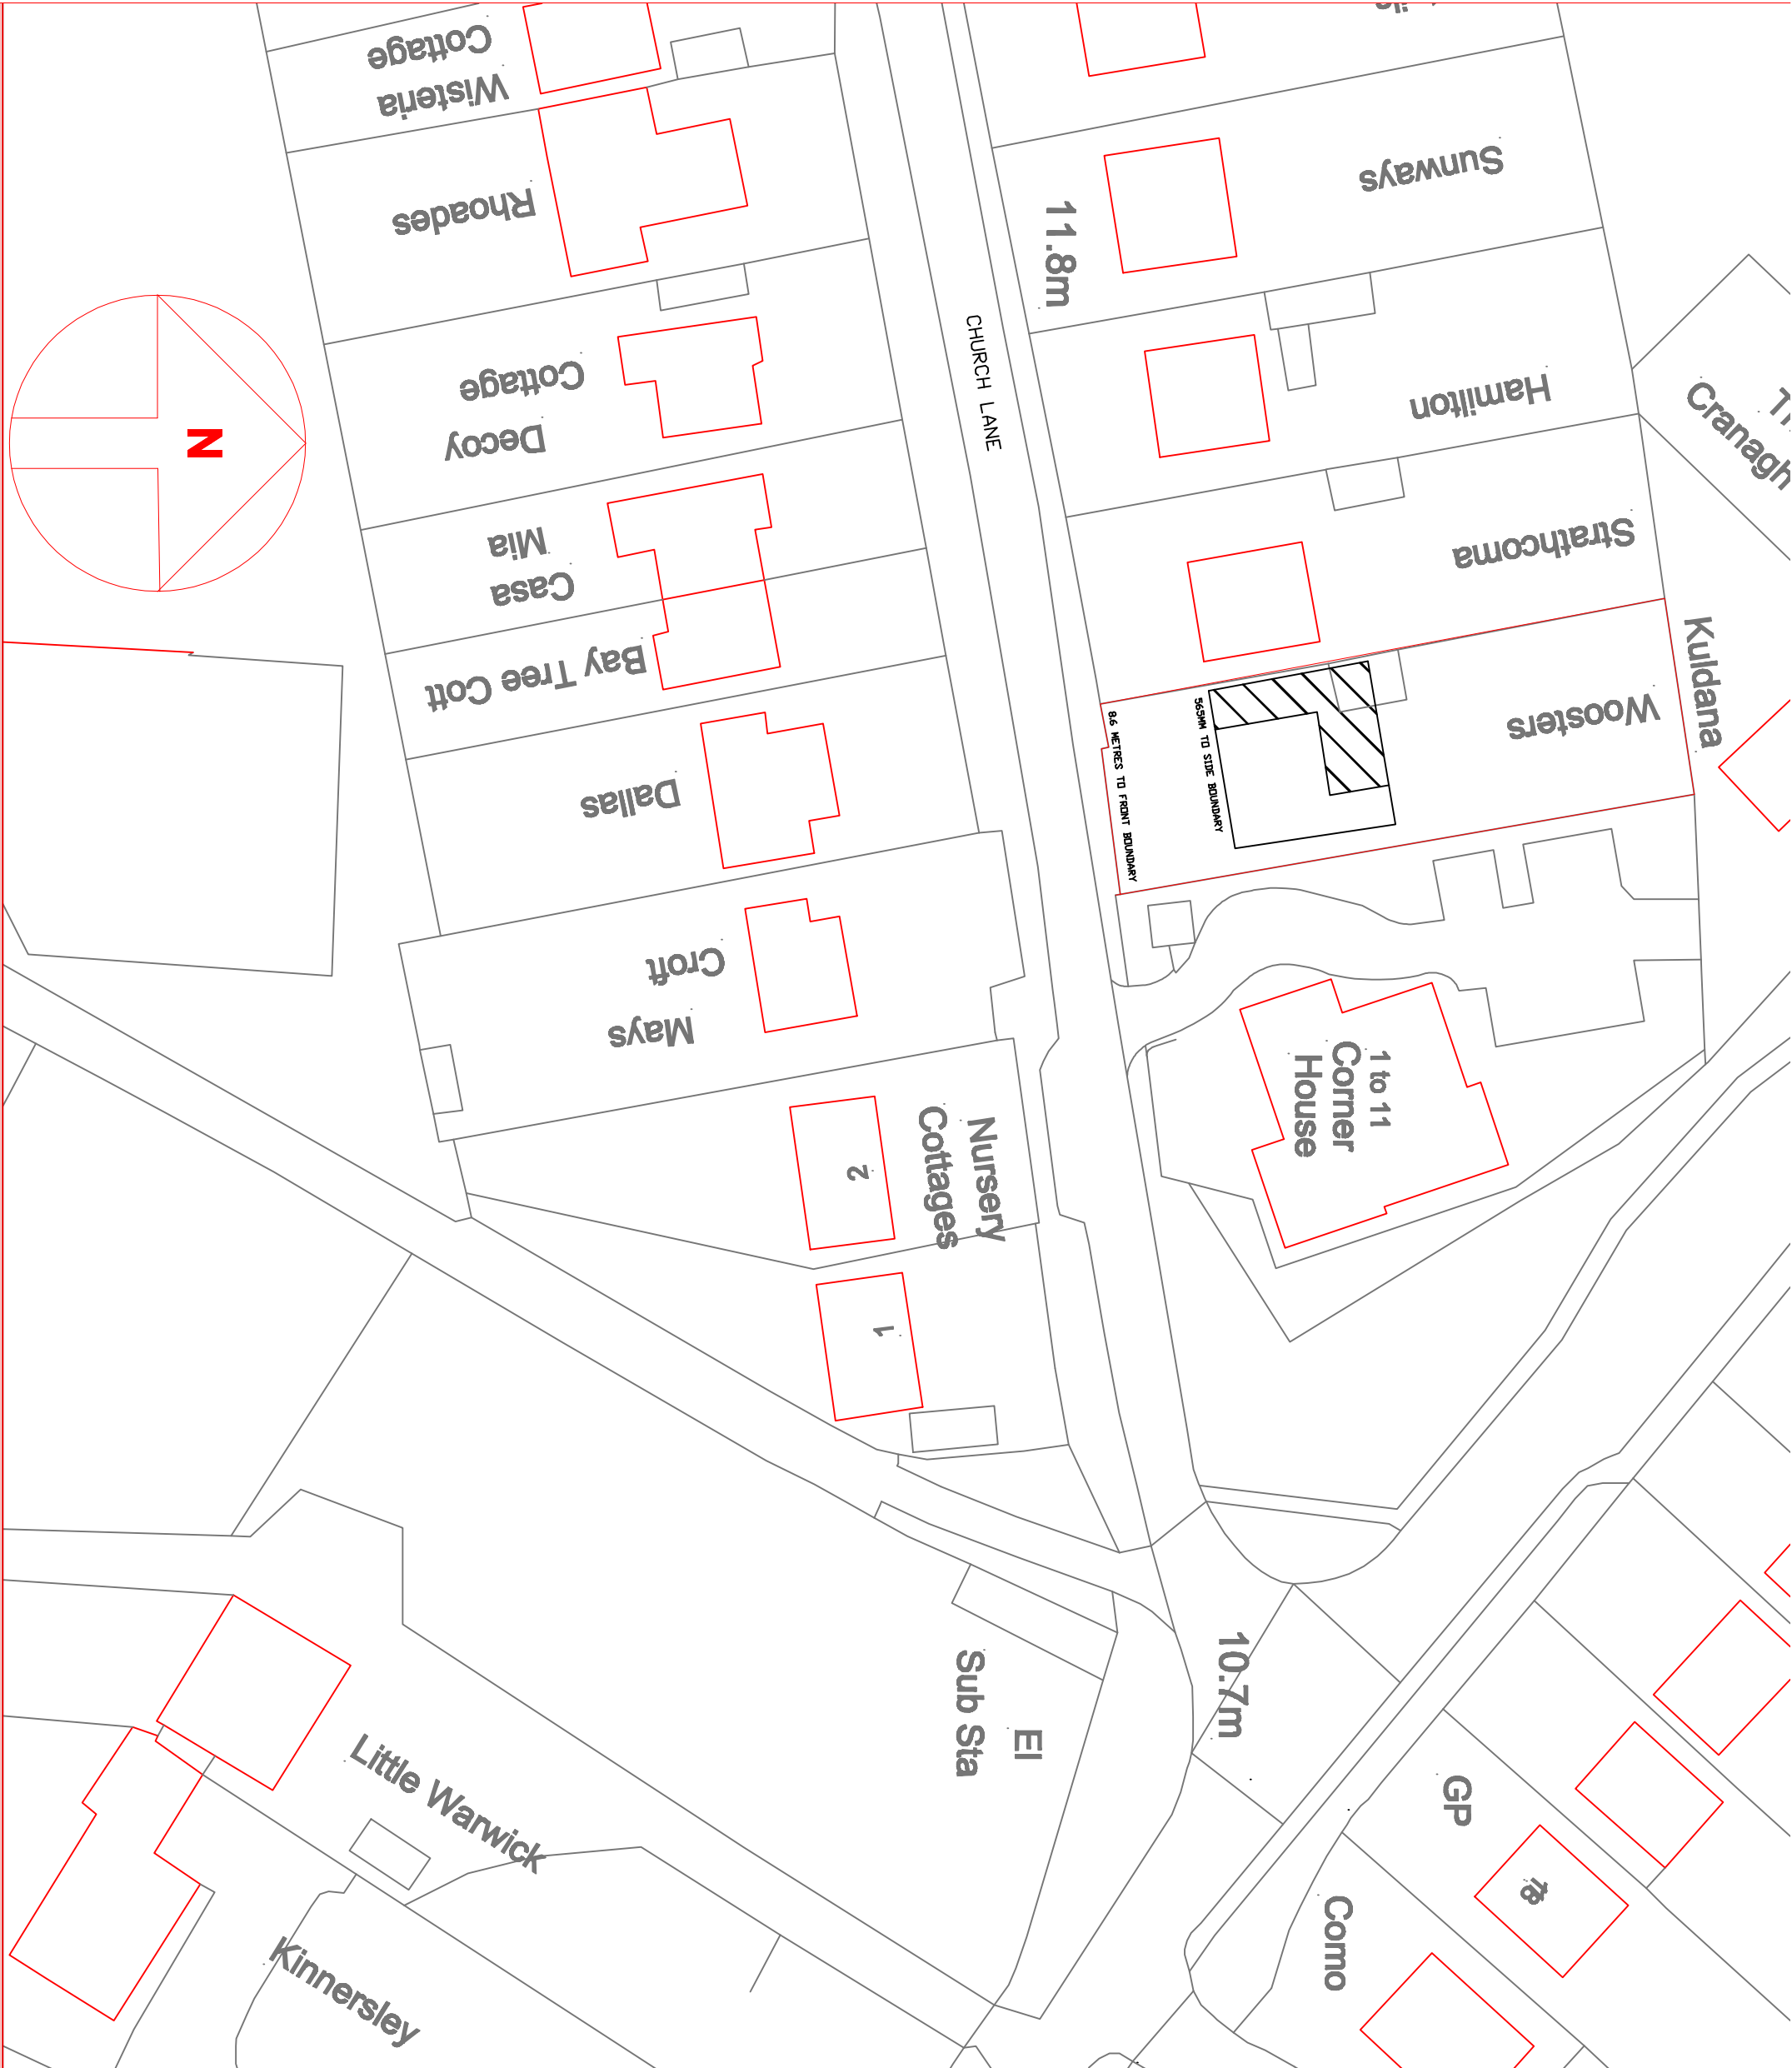

REVISIONS			
Notes			
1. These are computerised drawings for the purposes of planning & building regulations approvals & are based on overall measurements.			
2. Dimensions shown must not be relied upon and must be checked on site and verified prior to commencement of work.			
3. Where applicable this drawing is to be read in conjunction with other consultants' drawings & calculations.			
4. Do not scale from these drawings, except for planning purposes.			
5. Any Work undertaken prior to Planning and Building Regulations Approval is done so entirely at the Client/Contractors own risk.			
© 2015			
- T. Murray			
TIM MURRAY MBEng			
BUILDING CONSULTANT			
6 Middleton Court, Elm			
Middleton - on - Sea			
West Sussex, PO22			
Tel: 01243 5836			
The Association of BUILDING ENGINEERS			
PROJECT DETAIL			
WOOSTERS', CHURCH LANE, EASTERGATE, WEST SUSSEX, PO20 3XD			
PROPOSED EXTENSION & FIRST FLOOR			
FOR: MR & MRS P. GIANNITTI			
DRAWING	SC/	1/5	REVISIT
BLOCK			
DATE:	MARCH 2015		
DRAWN:	T. Murray		
DRAWING:	15/123		