
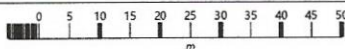


33 Barnham Road

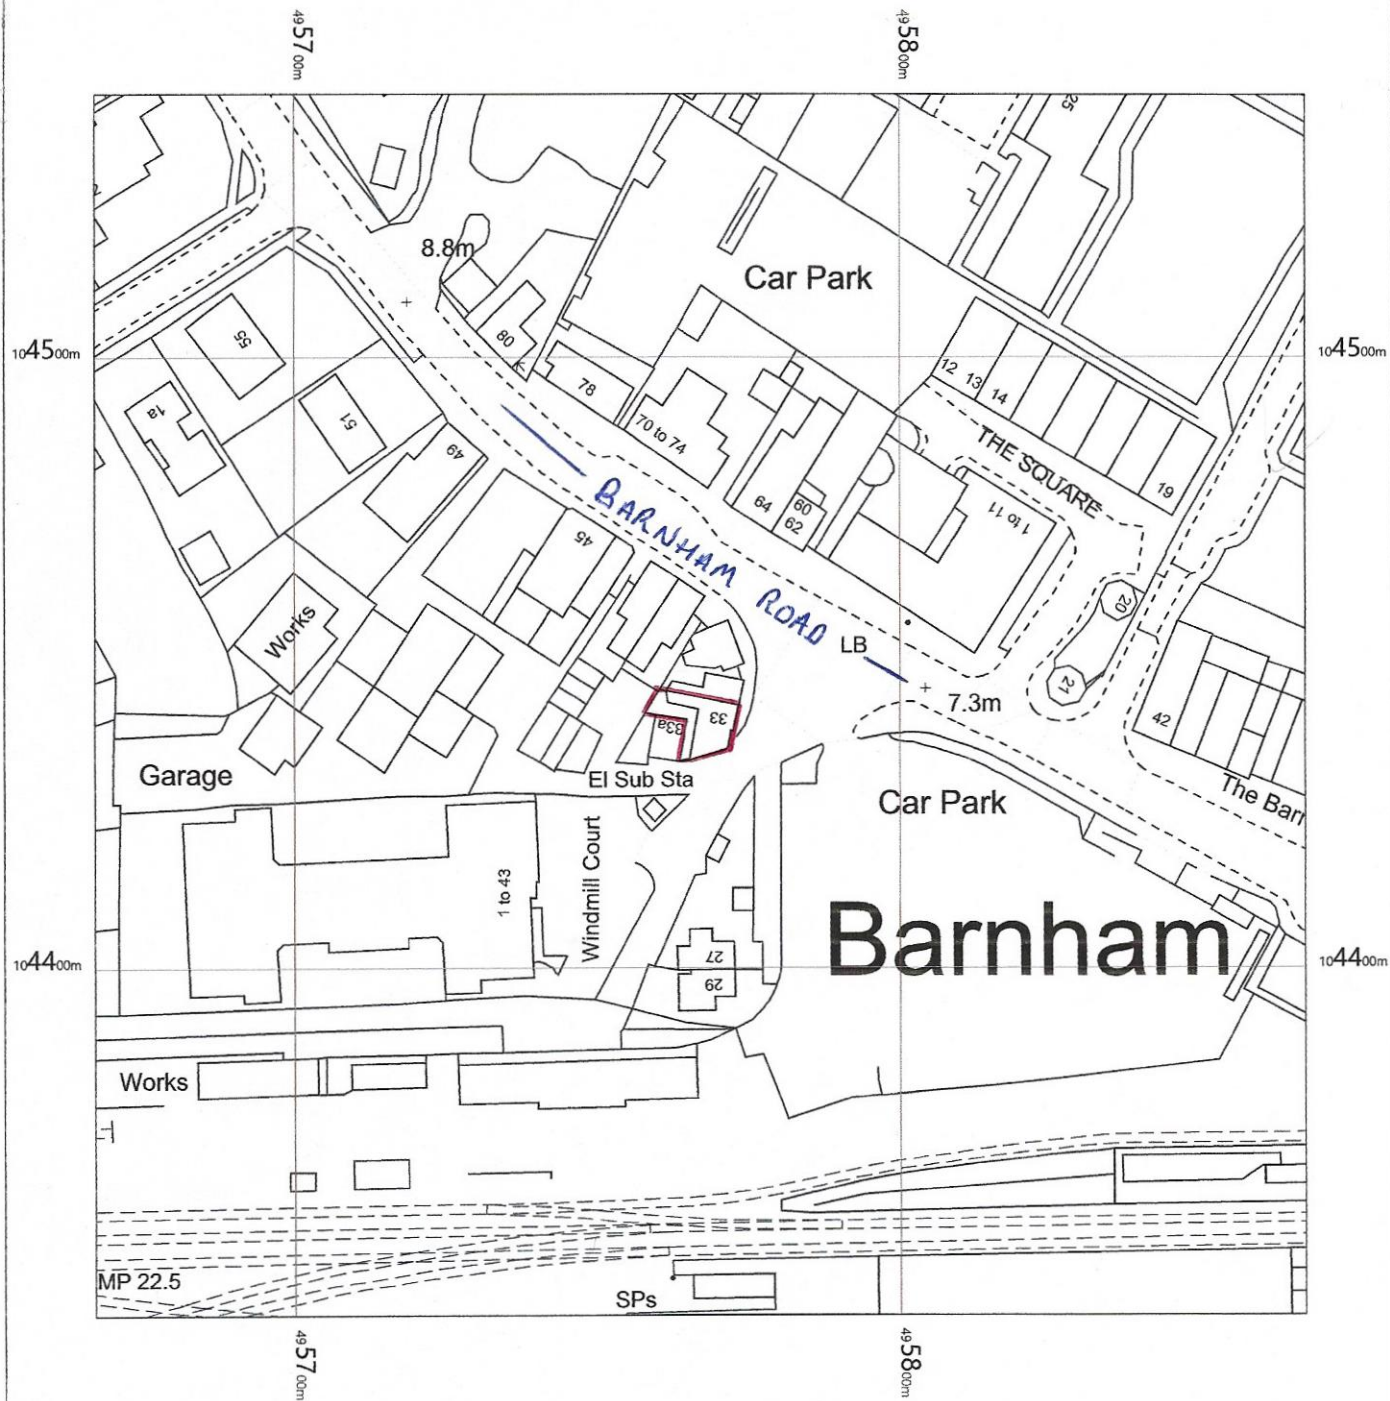

OS MasterMap 1250/2500/10000 scale
Tuesday, April 10, 2018, ID: BLT-00703623
www.planningapplicationmaps.co.uk

1:1250 scale print at A4, Centre: 495767 E, 104443 N

©Crown Copyright Ordnance Survey. Licence no. 100051661

