

EG/33/11

Notes

THIS DRAWING IS THE COPYRIGHT OF VIVID DESIGN STUDIO LTD AND MUST NOT BE COPIED, ALTERED OR REPRODUCED IN ANY WAY WITHOUT THE WRITTEN PERMISSION OF VIVID DESIGN STUDIO LTD. ANY DIMENSIONS MUST BE TAKEN IN PREFERENCE TO SCALED DIMENSIONS.

Rev	Description	Date	Drawn By	Check By



91 Shippam Street, Chichester, West Sussex, PO19 1AY
Tel: 01243 537552
Fax: 01243 200010
Email: info@vividdesignstudio.co.uk
Website: www.vividdesignstudio.co.uk

Project:

Proposed Residential Development
Land to the Rear of
Greenoaks
Barnham Road
Barnham

Title:

Site Location Plan

Client:

Southcott Homes Ltd

Scale: 1:1250

Drawn By:

PJD

Checked By:

Date:

18/05/11



App. No:

100063

Orig. No:

01

SITE LOCATION PLAN (1:1250)

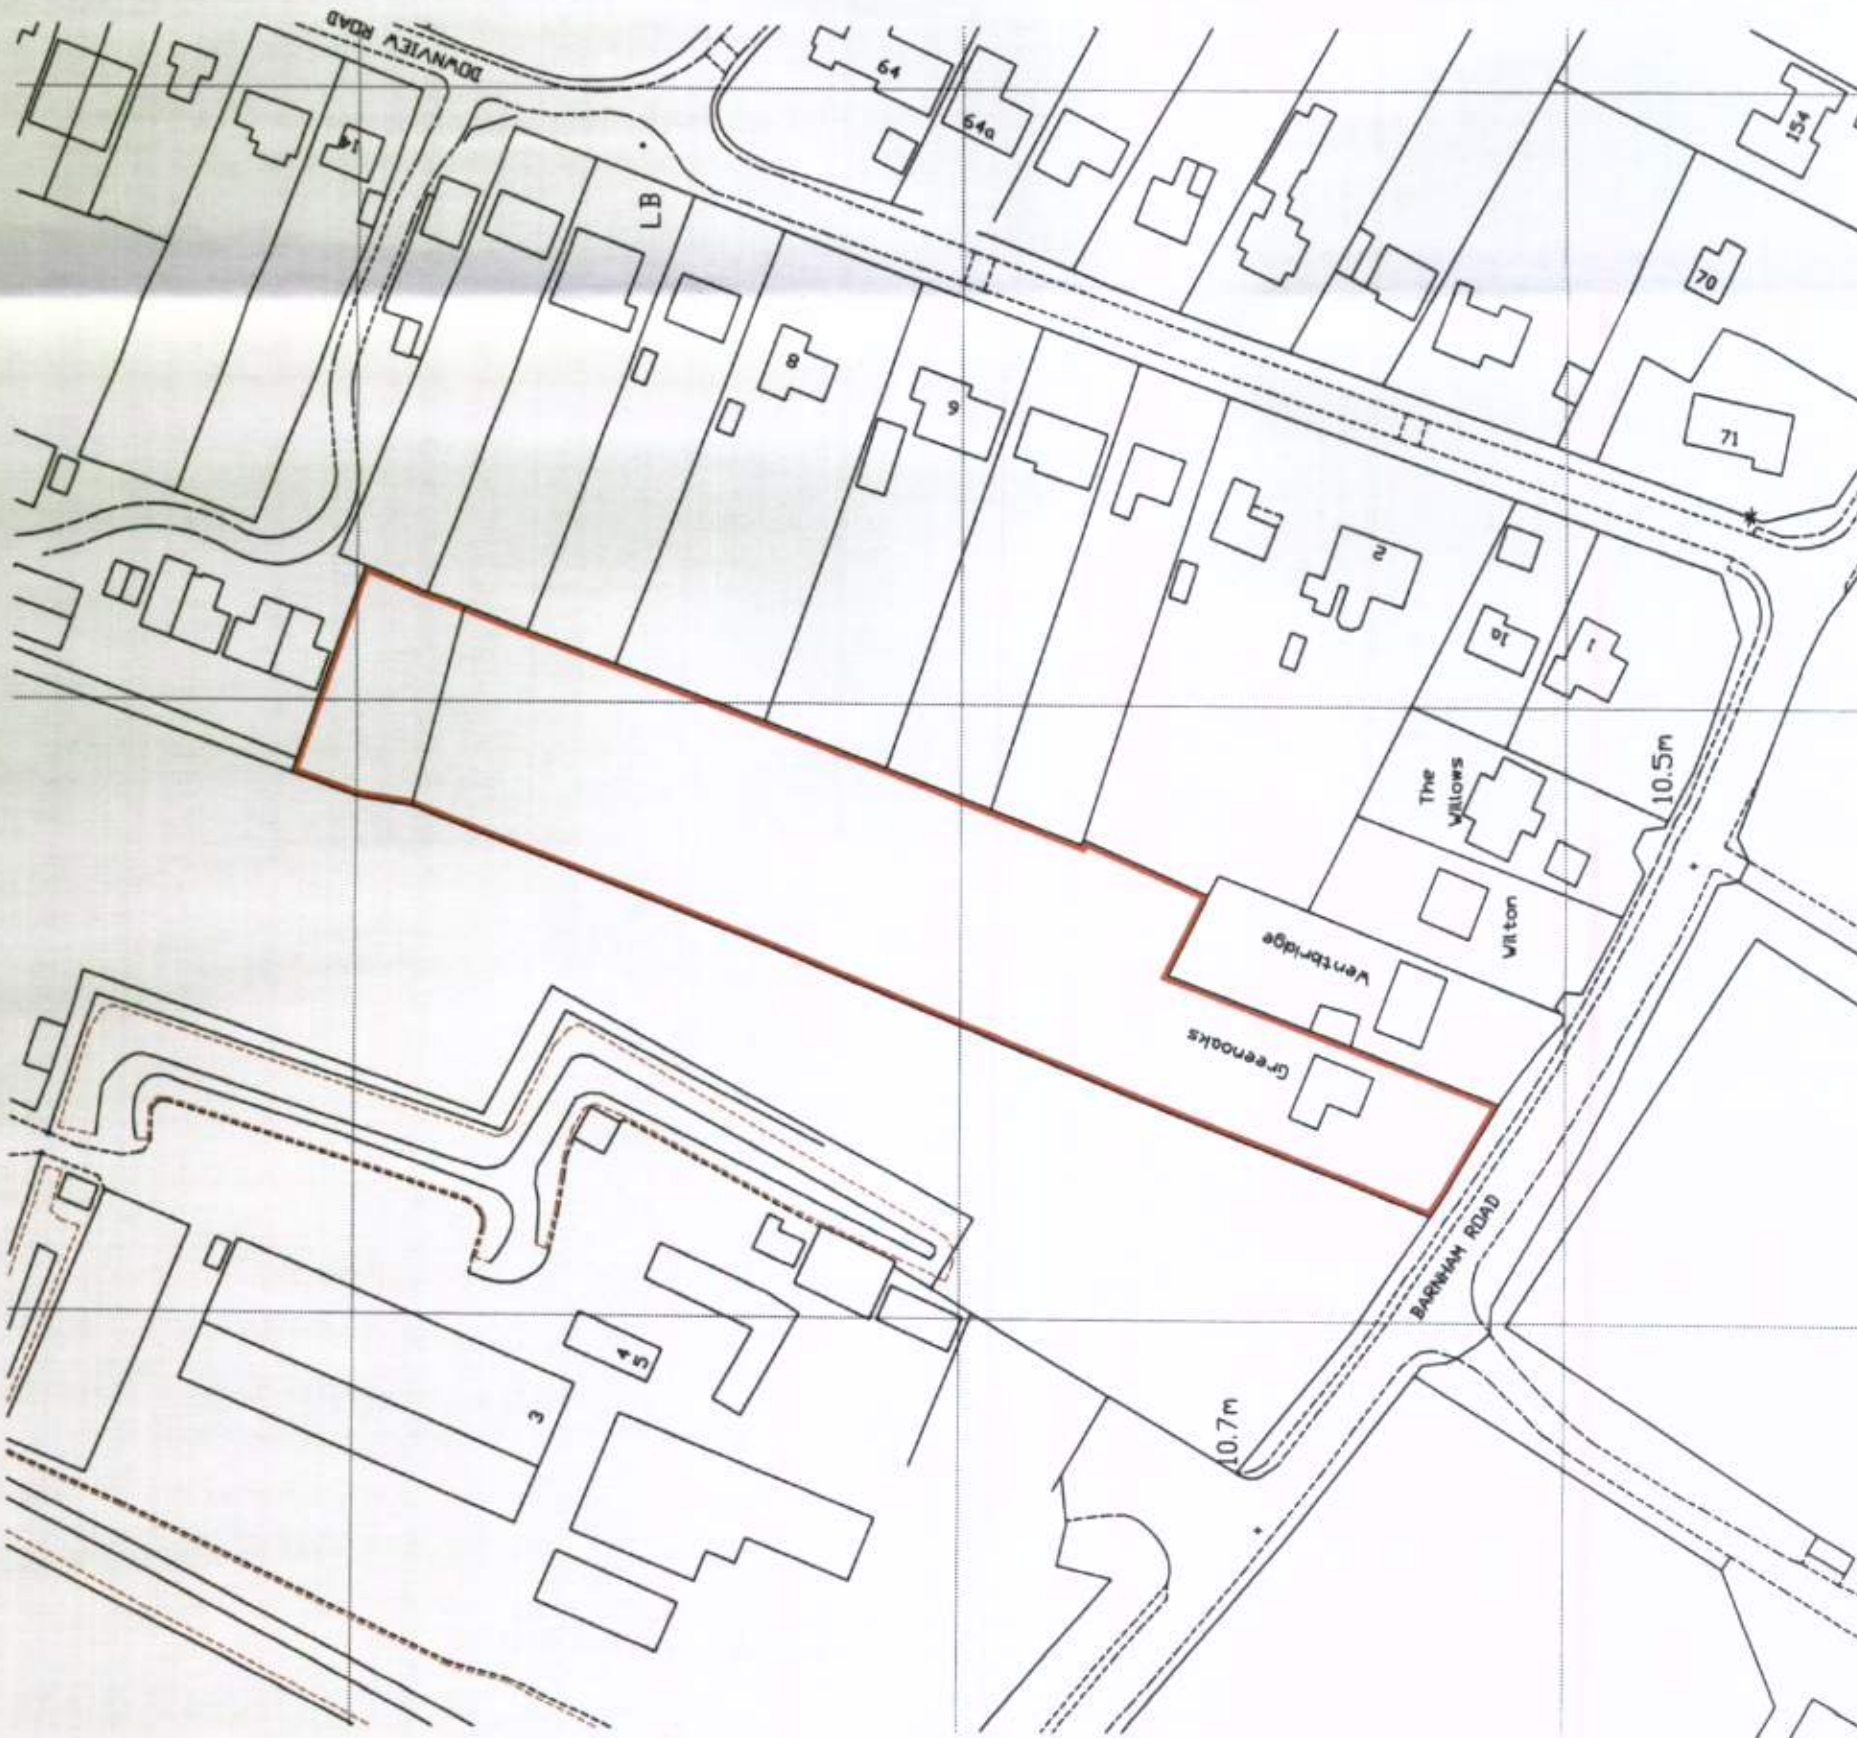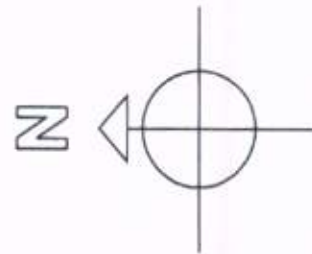

Ordnance Survey (c) Crown Copyright 2010. All rights reserved. Licence number 100020449