


Notes


THIS DRAWING IS THE COPYRIGHT OF VIVID DESIGN STUDIO LTD AND MUST NOT BE COPIED, ALTERED OR REPRODUCED IN ANY WAY NEITHER PASSED TO A THIRD PARTY WITHOUT THEIR WRITTEN PERMISSION.

DIMENSIONS TO BE CHECKED ON SITE BEFORE COMMENCING WORK AND ANY DISCREPANCIES SHALL BE REPORTED TO THE DESIGNER. FIGURED DIMENSIONS MUST BE TAKEN IN PREFERENCE TO SCALED DIMENSIONS.


Rev:-	Description:-	Date:-	Chkd by:-

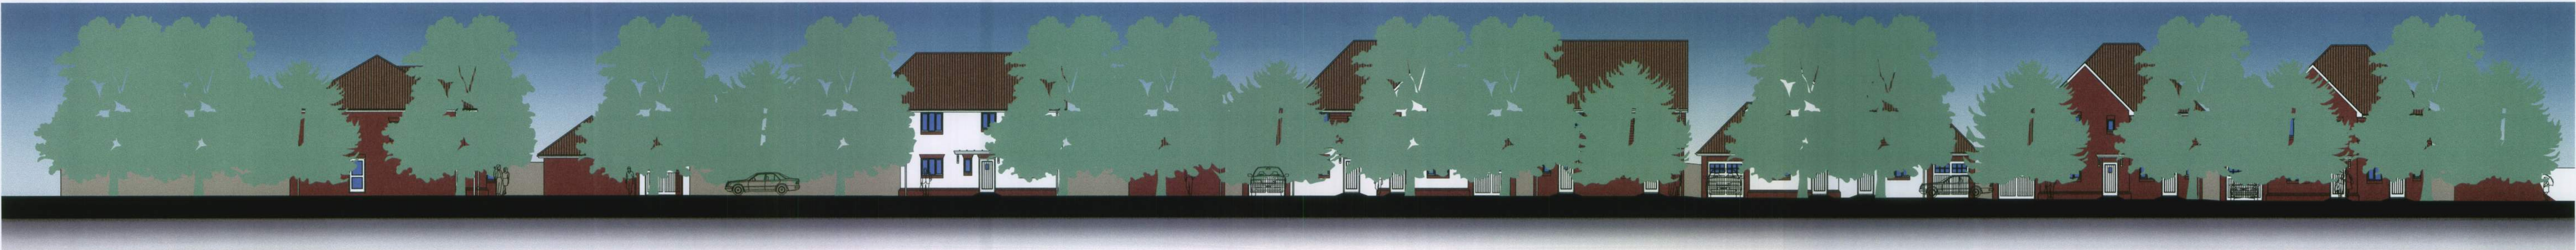

STREETSCENE LOOKING EAST

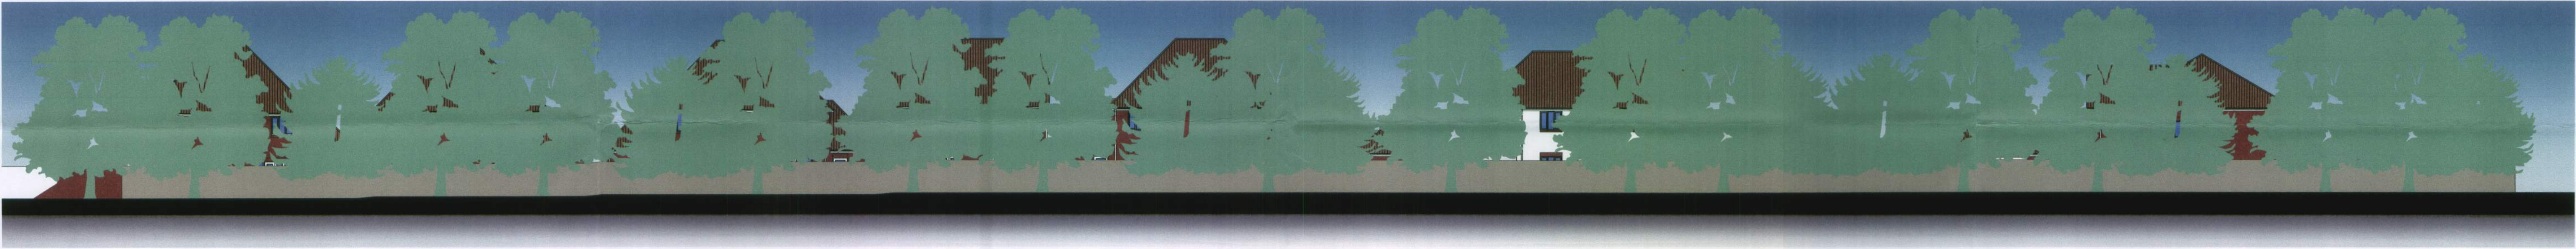

STREETSCENE LOOKING WEST

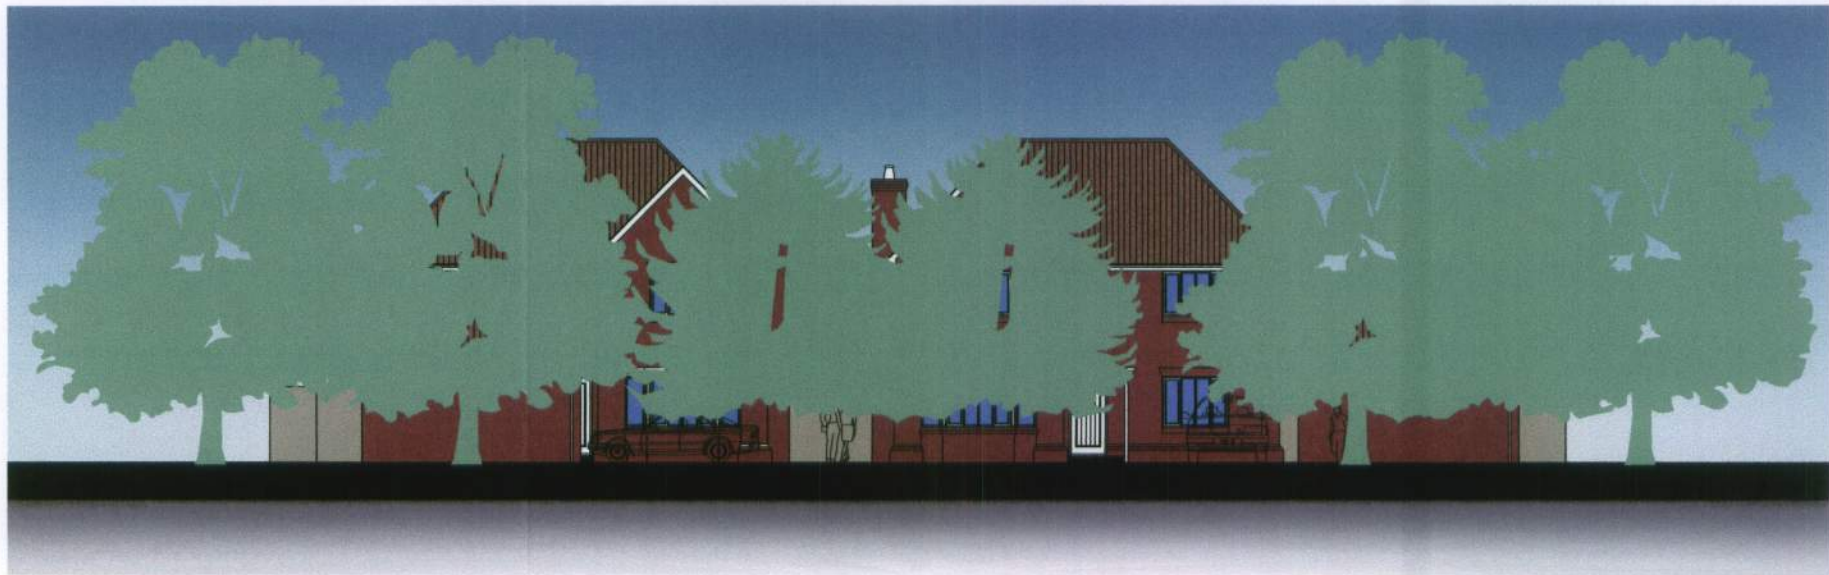

STREETSCENE LOOKING NORTH



91 Shippam Street, Chichester, West Sussex, PO19 1AY
Tel: 01243 537552
Fax: 01243 200010
Email: info@vividdesignstudio.co.uk
Website: www.vividdesignstudio.co.uk

Project:-			
Proposed Residential Development Land to the Rear of Greenoaks Barnham Road Barnham			
Title:-			
Street Scenes			
Client:-			
Southcott Homes Ltd			
Scale:-			
1:200			
Drawn By:-	PJD	Checked By:-	
Date:-	18/05/11	Date:-	
Job.No:-	100063	Drg.No:-	07
Rev:-			

EG/33/11.