


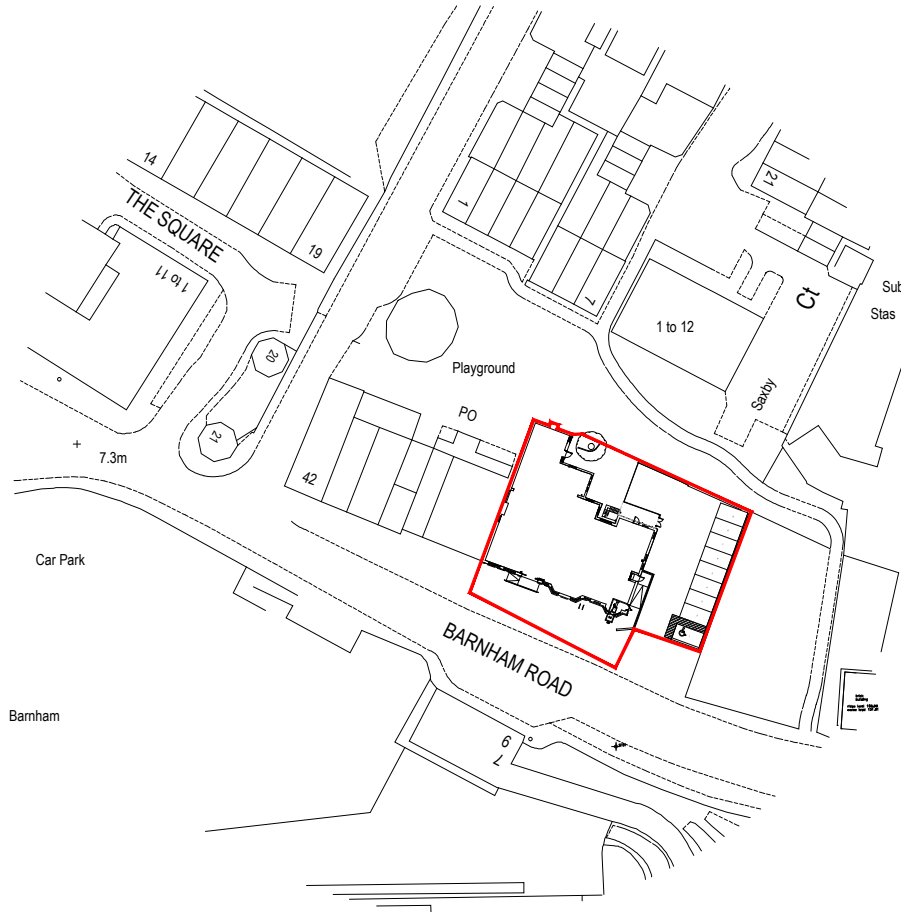


LOCATION PLAN

SCALE 1:1250@A4

KEY:

— APPLICATION SITE BOUNDARY

SCALE BAR 1:1250@A4

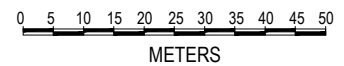

A 08/01/2016 ADDED TWO BICYCLE PARKING

MJ/MBH

REVISION NOTES

PLANNING

mbh

ARCHITECTS LTD

ARCHITECTURE SURVEYING PROJECT MANAGEMENT

ROSEMOUNT HOUSE
ROSEMOUNT AVENUE
WEST BYFLEET
SURREY
KT14 6LB

01932 352727
mbh@mbhltd.com

PROJECT

PROPOSED TESCO EXPRESS
BARNHAM BRIDGE INN
28 BARNHAM ROAD, BARNHAM
WEST SUSSEX, PO22 0ES

DRAWING TITLE

LOCATION PLAN

DRAWN BY / CHECKED BY	DATE	DRAWING No.	REV.
MAS/MBH	AUG 2015	9782-222	A
SCALE	PAPER SIZE		
1:1250	A4		