

THE PROPERTY DEPARTMENT
TECHNICAL SERVICES DIVISION
THE TANNERY, WESTGATE
CHICHESTER, WEST SUSSEX PO19 3RJ
TELEPHONE: (01243) 77100

NOTES:

ARUN DISTRICT COUNCIL


2

85

RECEIVED

2018

Existing Canopy

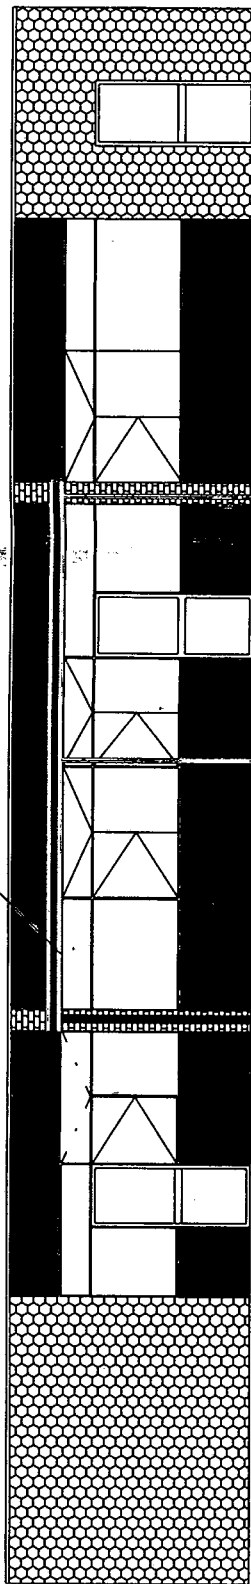

Existing Elevation

W.S.C.C.

12 APR 2006

DEVELOPMENT CONTROL
PLANNING SERVICES

[illegible]

ISSUES

Property Services
...all your property needs

JOB TITLE:
Barnham Primary School
Canopy Replacement

DRAWING TITLE	Existing Elevation

DATE March 06	CHECKED.	DRAWING NO.	SCALE 1/4" = 1'
DRAWING LAF		X-B NO.	