
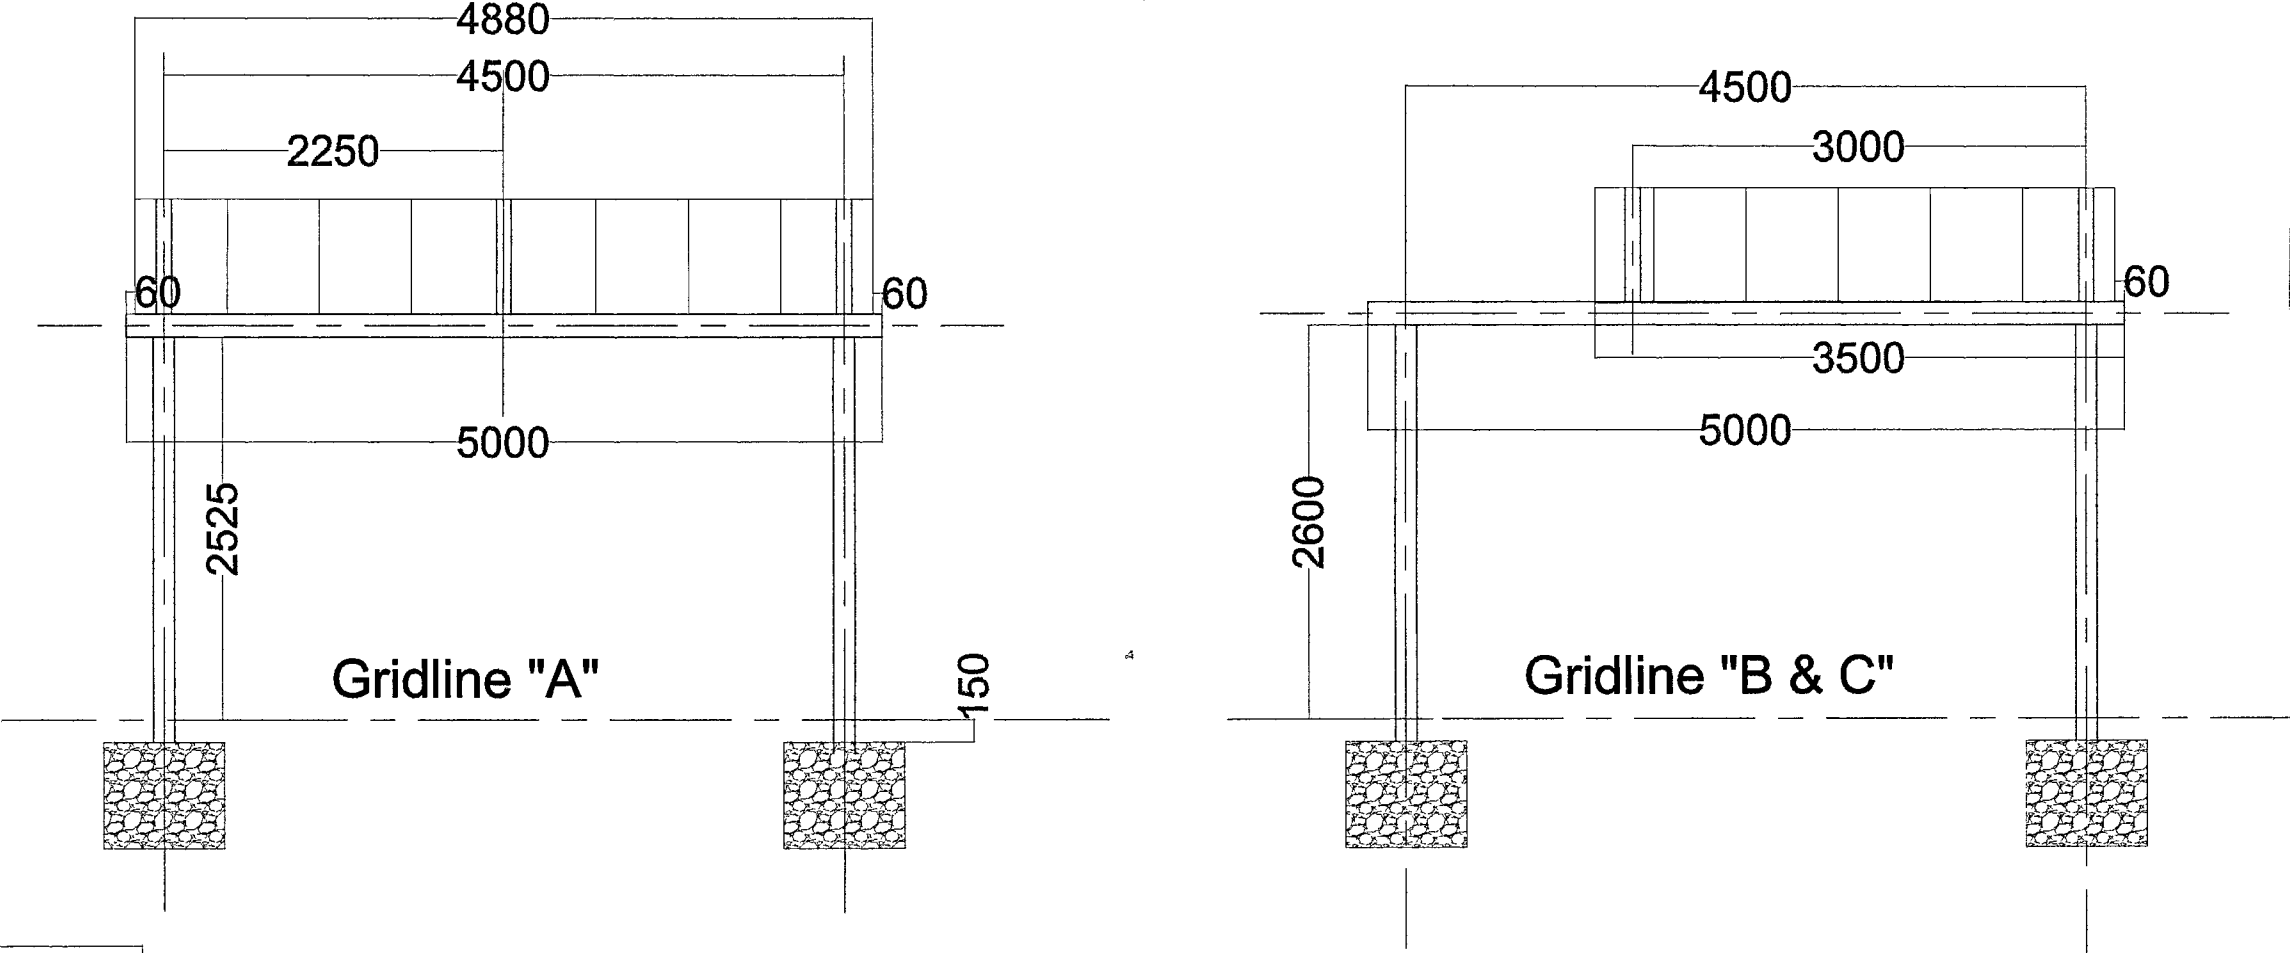


W.S.C.C.
12 APR 2006
DEVELOPMENT CONTROL
PLANNING SERVICES


STEEL FRAMED CANOPY

ARUN DISTRICT COUNCIL
No. **3466**
RECEIVED **15/4/06**


Gable Elevation

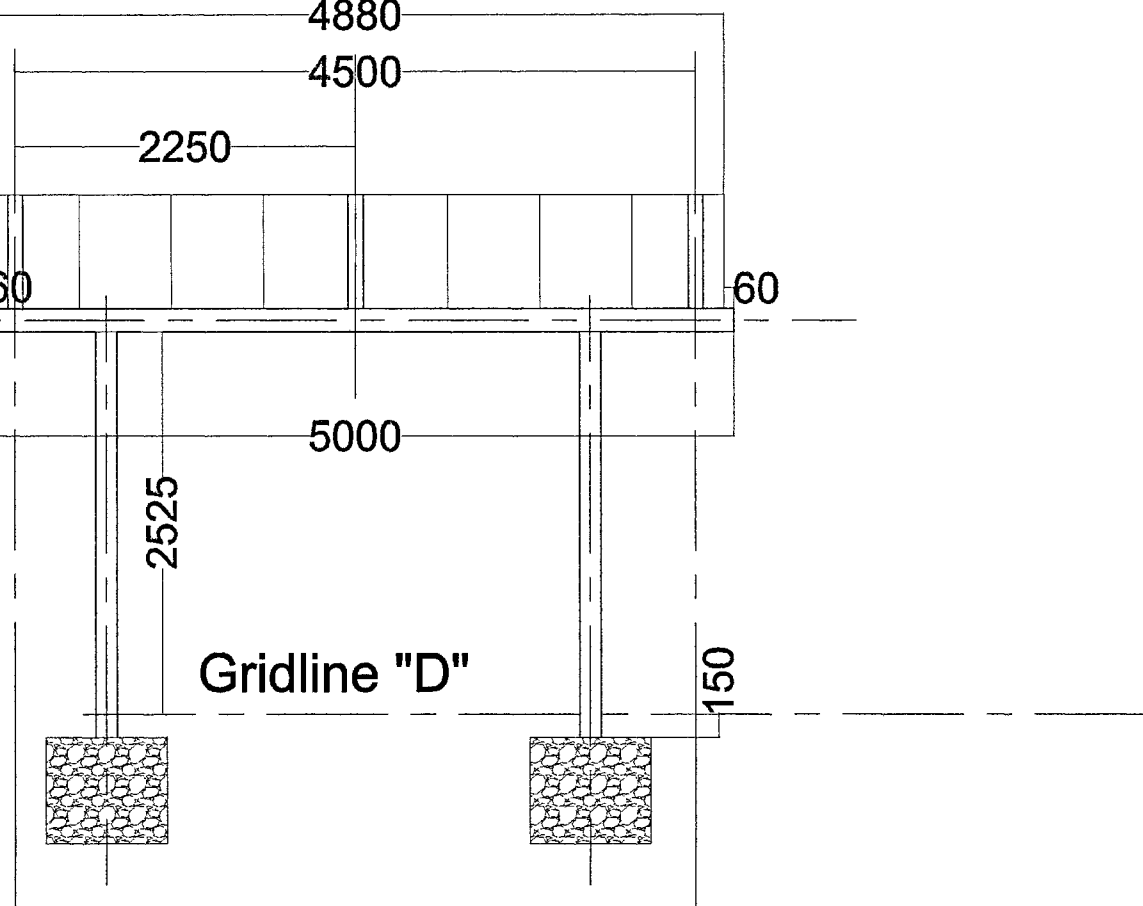

Side Elevation

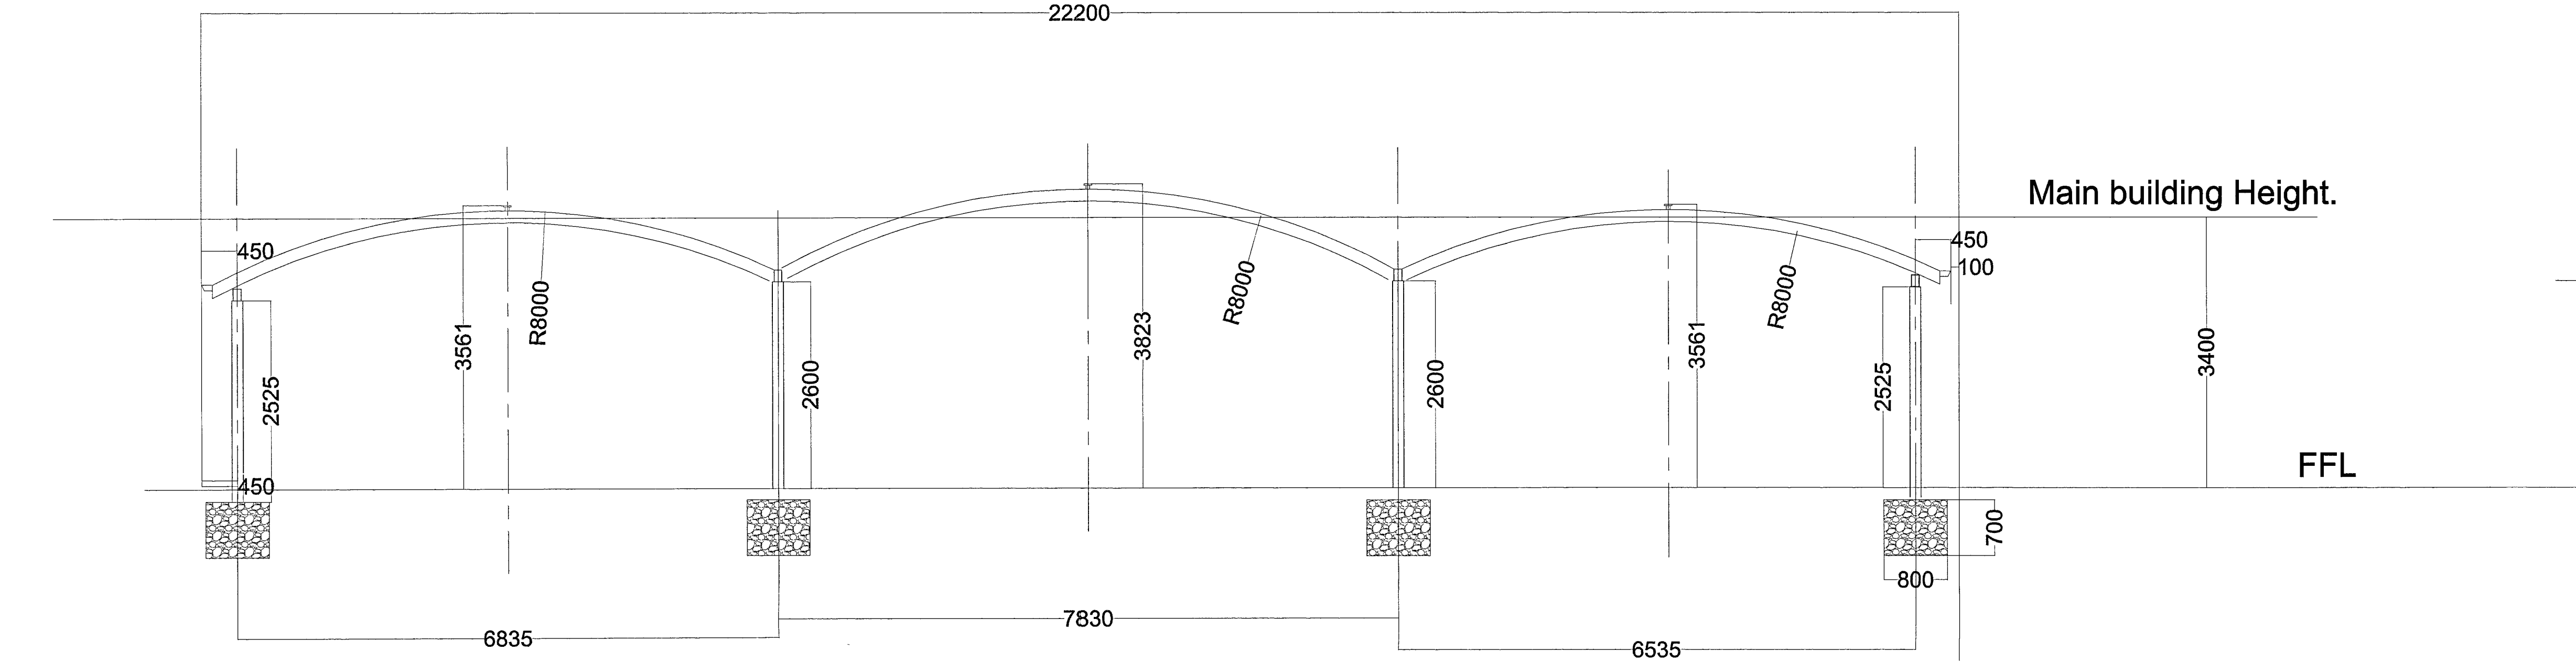

Plan

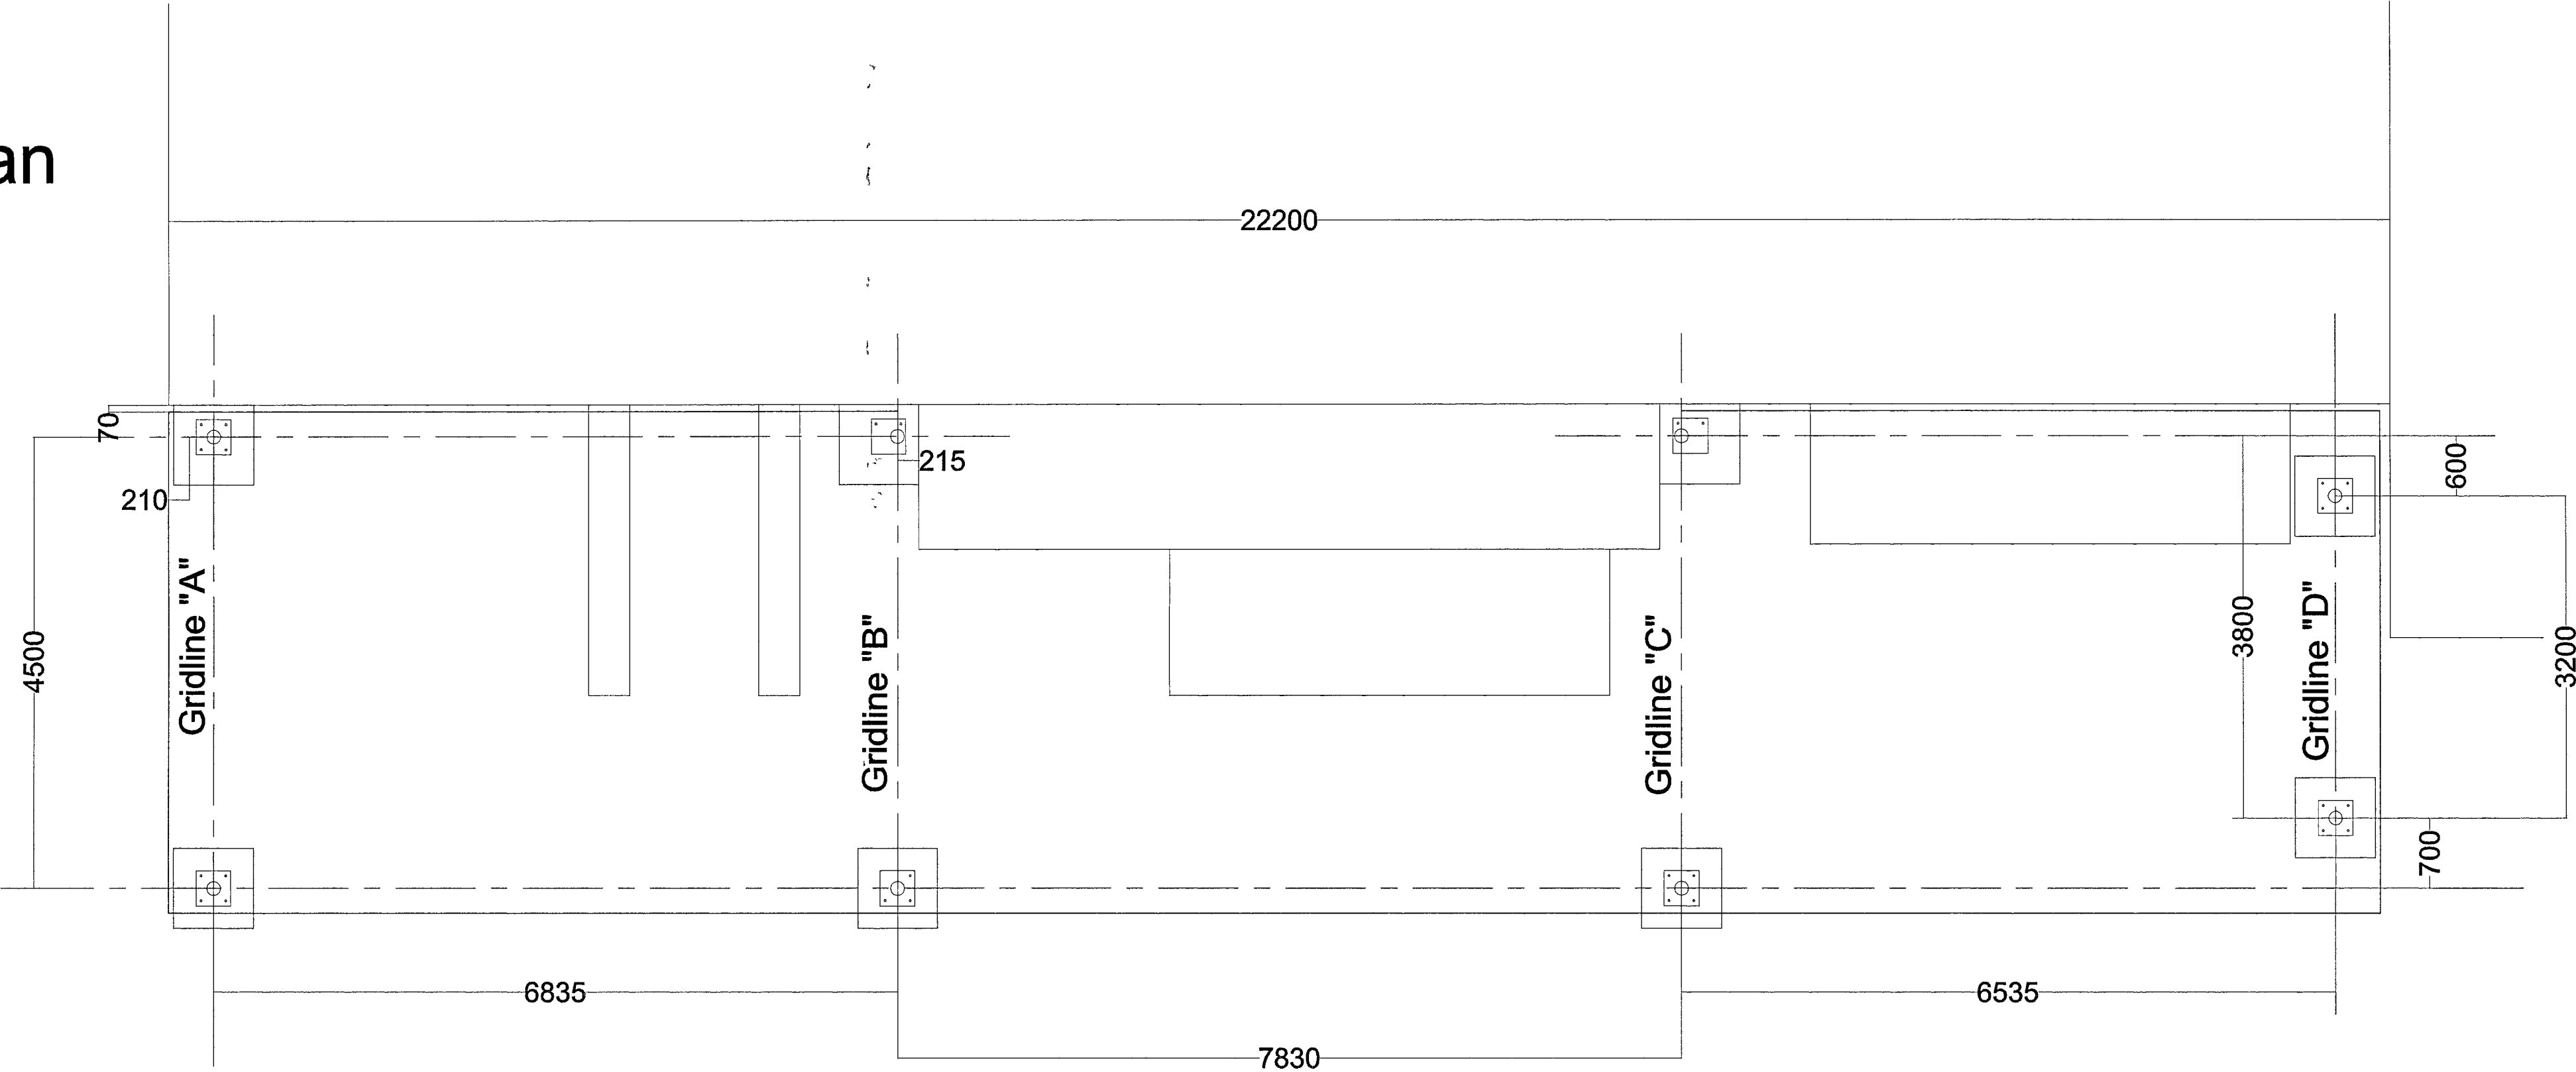

Specification

- Stanchions: 140Ø CHS
- Arches: 150x100 RHS
- Eaves Beams: 150x100
- Roof Purlins: 50x 50 SHS
- Finish: Zinc Sprayed + Painted
- Roof covering: 16mm Triple walled Polycarbonate (Opaque)
- Rain Water Goods: Aluminium Gutters & UPVC rain water pipes.

FORDINGBRIDGE
Specialist Structures

Arundel Road, Fontwell, Arundel
West Sussex, BN18 0SD, England
Telephone 01243 554455
Fax: 01243 554433

E-Mail sales@fordingbridge.co.uk
Website: www.fordingbridge.co.uk

Client:	Barnham Primary School
Job Title	Steel Framed Canopy
Drawing Title:	Plan & Elevations
Part No..	W.S.C.C. 12 APR 2006
No. Required:	DEVELOPMENT CONTROL PLANNING SERVICES

ALL DIMENSION ARE IN 'mm'

Drawing No:	4407 GP01	Revision:	
Scale:	1:50 @ A1	Date:	06/03/06
Drawn by:	RG	Checked by:	