


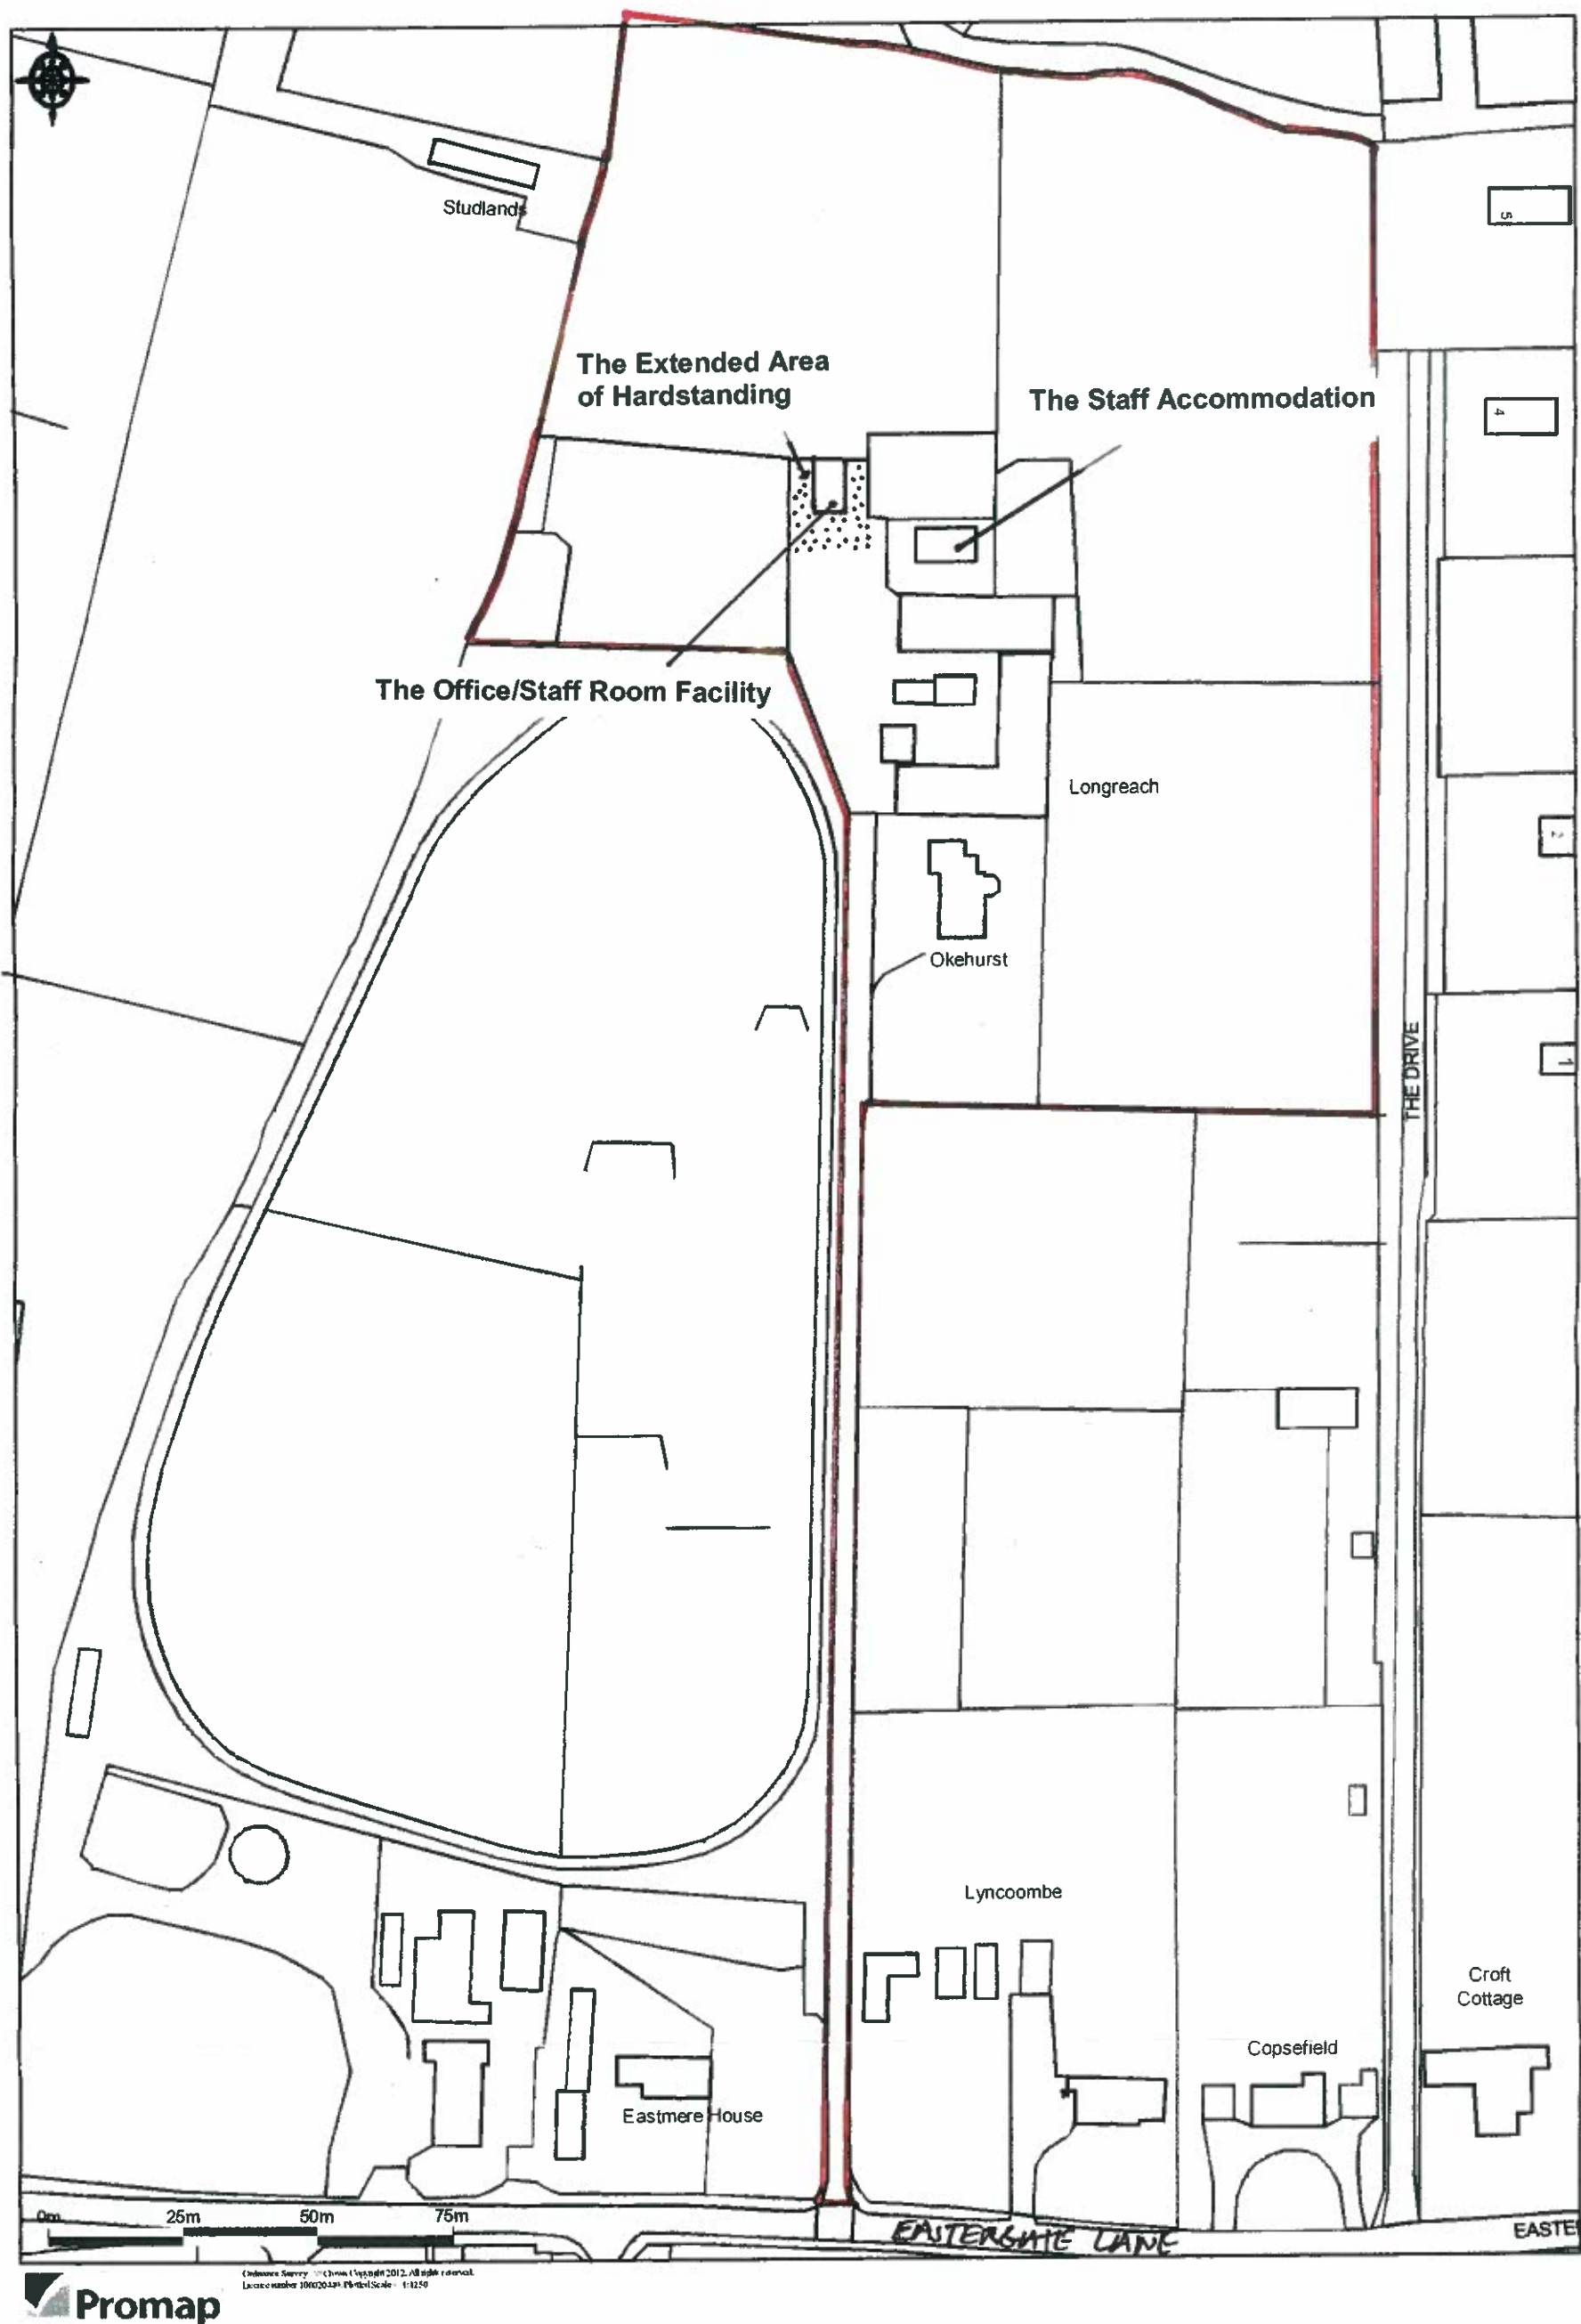

Site Location Plan

Drawing No. TCPS 479A/1

Scale 1;1250 at A3 Size

**Town & Country
Planning Solutions**

PLANNING & DEVELOPMENT CONSULTANTS

Sandhills Farmhouse
Bodle Street Green
East Sussex BN27 4QU

Tel 01435 830923
Fax 01435 830021
Mobile 07813 831379
tcps@talk21.com