


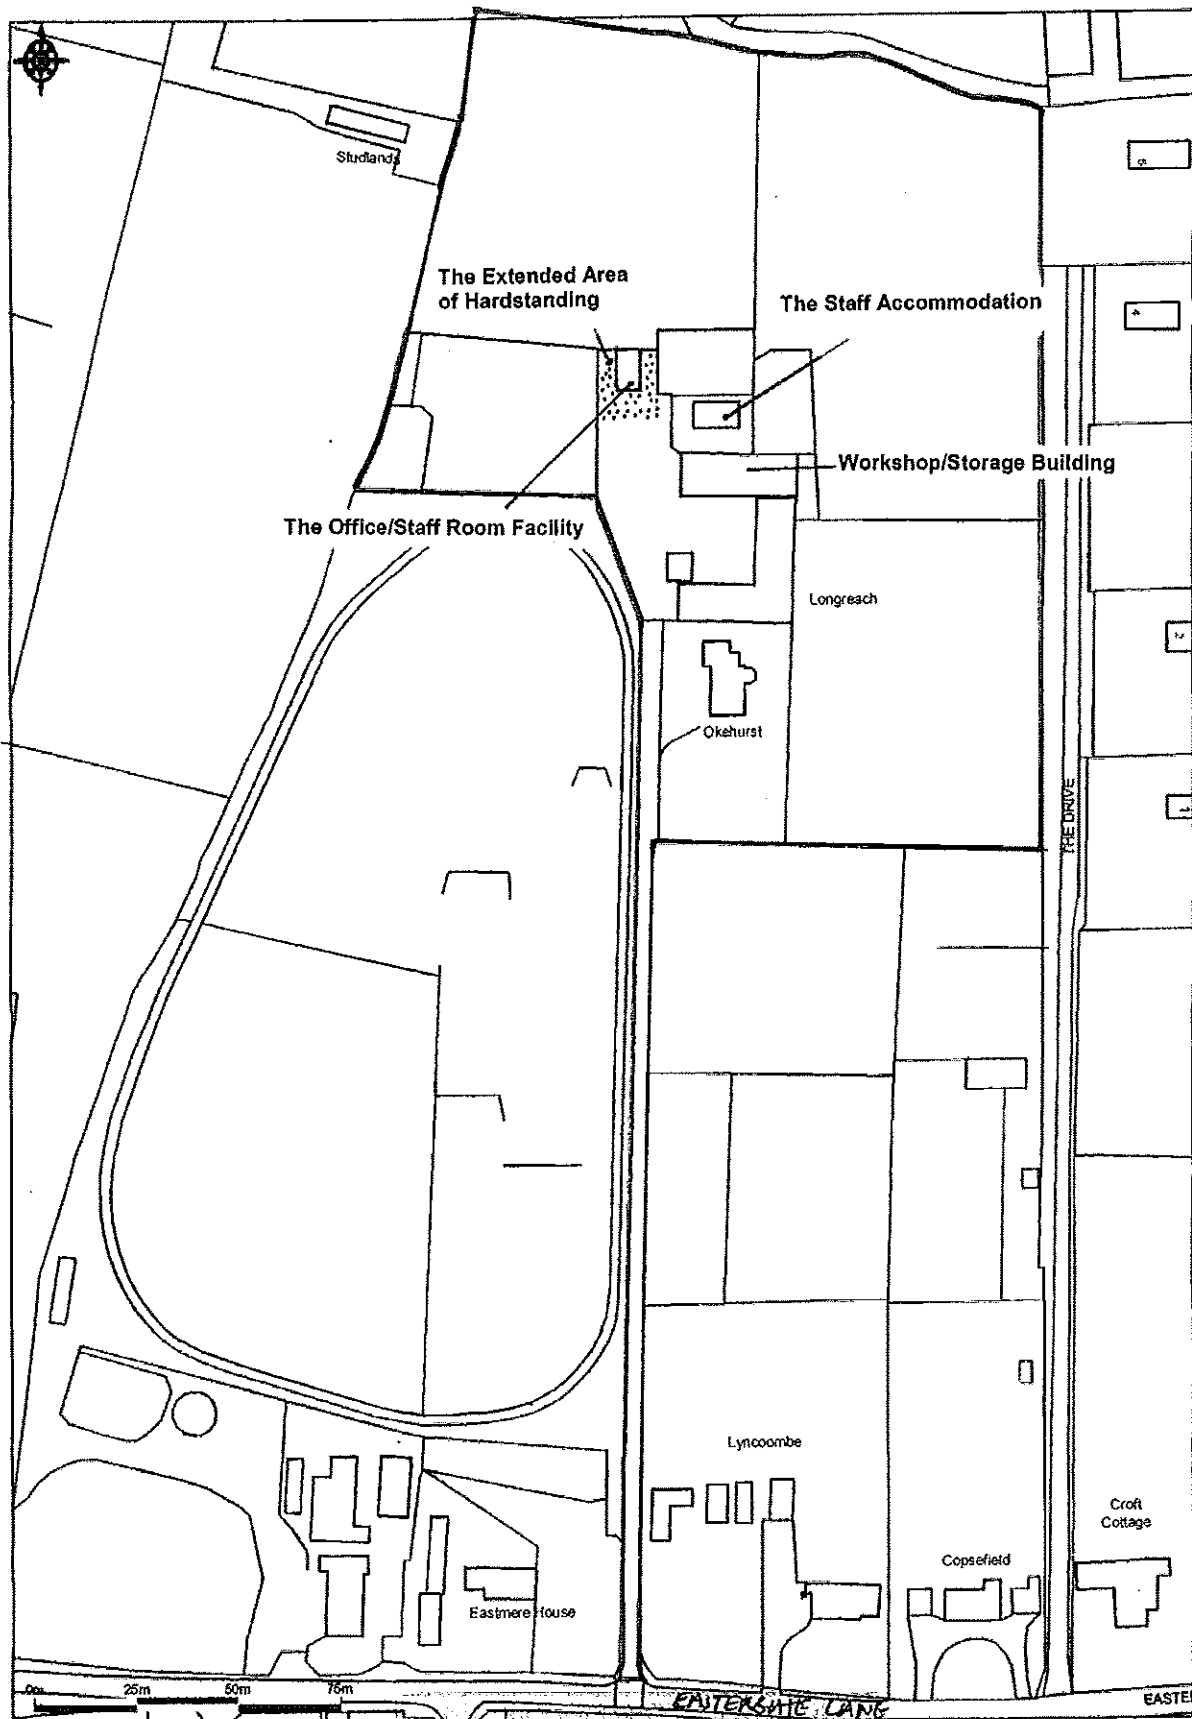

Promap

Site Location Plan

Drawing No. TCPS 479A/1 Rev B

Scale 1:1250 at A3 Size

No.	EG	35	12
SUBSTITUTION			
Received	4-7-12		

**Town & Country
Planning Solutions**

PLANNING & DEVELOPMENT CONSULTANTS

Sandhills Farmhouse
Bodle Street Green
East Sussex BN27 4QU
Tel 01435 830923
Fax 01435 830021
Mobile 07813 831379
tcps@talk21.com