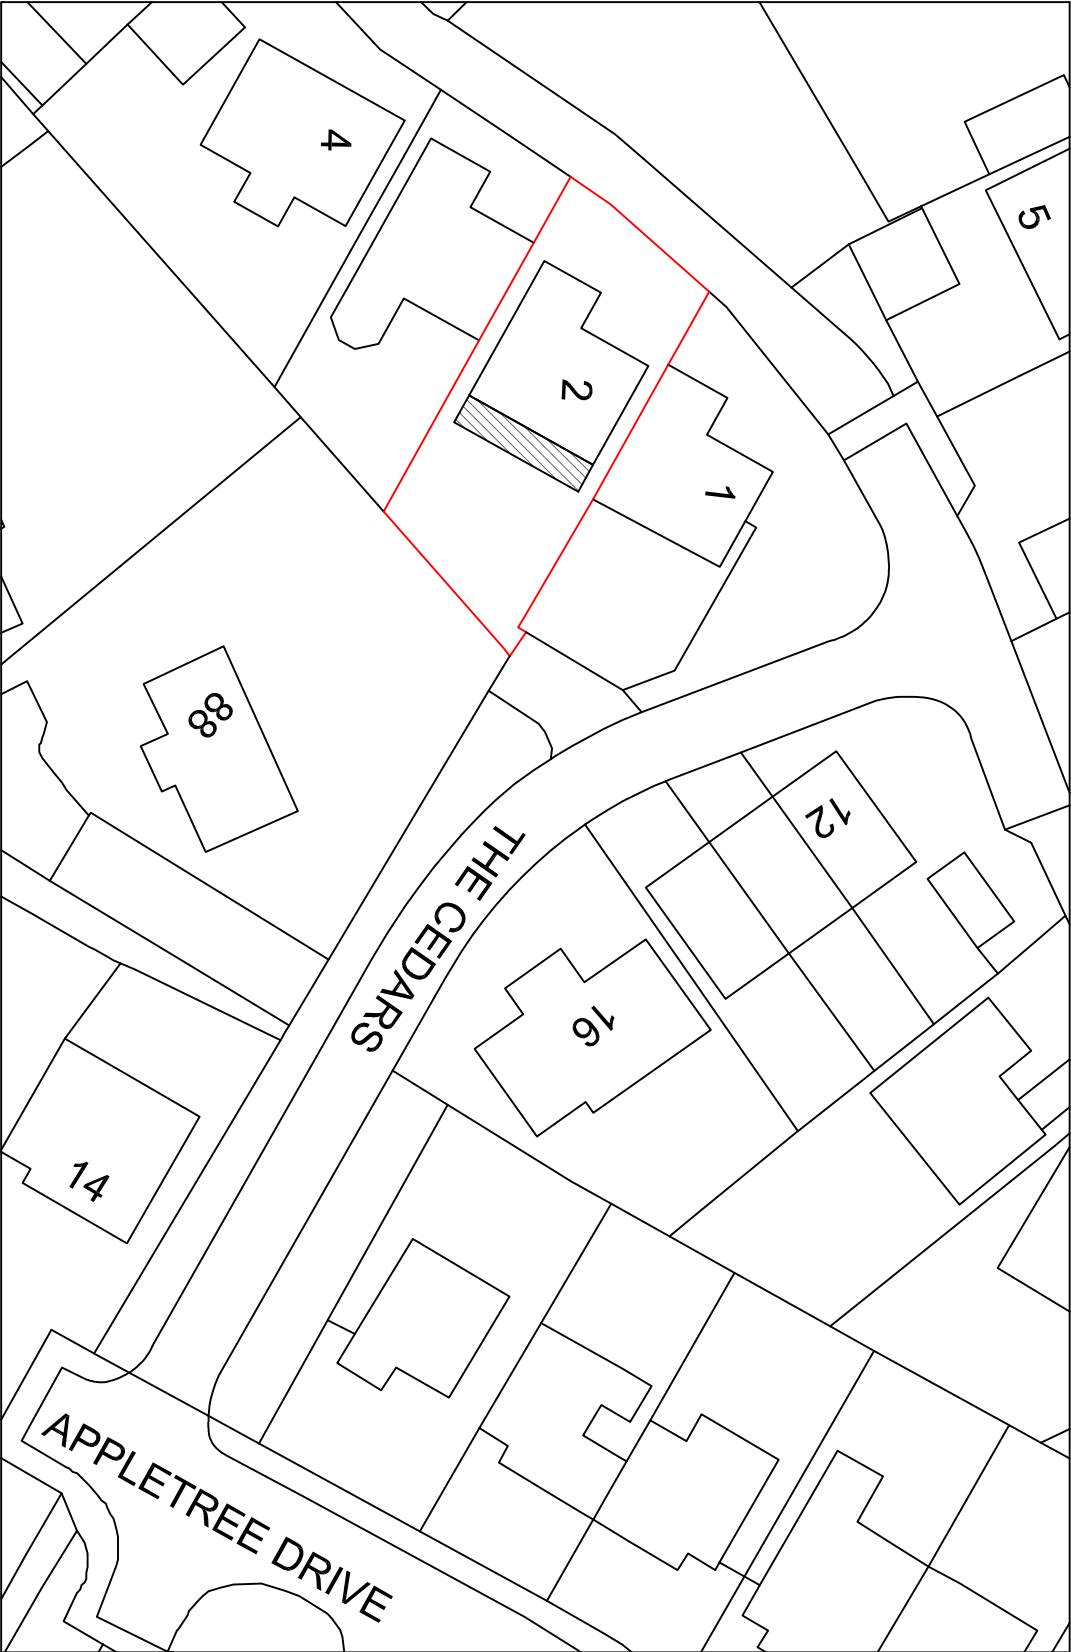


Your Home Plans Ltd Blundens, Stane Street, Hainakers, West Sussex, PO18 0LE 01243 773829 june@yourhomeplans.co.uk		2 THE CEDARS BARNHAM WEST SUSSEX PO22 0EZ		Block Plan	
Project Number: 2THE-17		Drawing No: 01			
Date: 13th May 2018					
Drawn By: Your Home Plans Ltd					
Checked By: JEG		Scale: 1:500 A3			