


EXTENSION TO EASTERGATE SPORTS PAVILION.


1-100 DEC 10.

MAY 2008

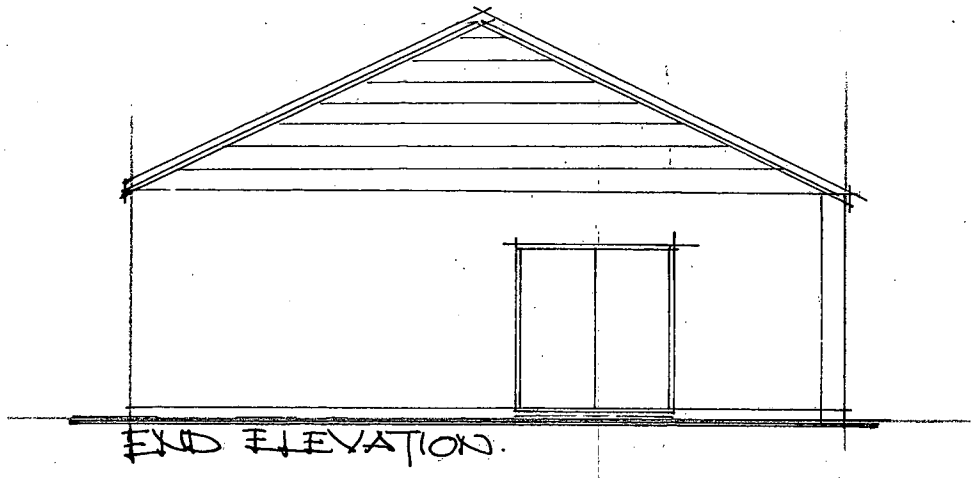

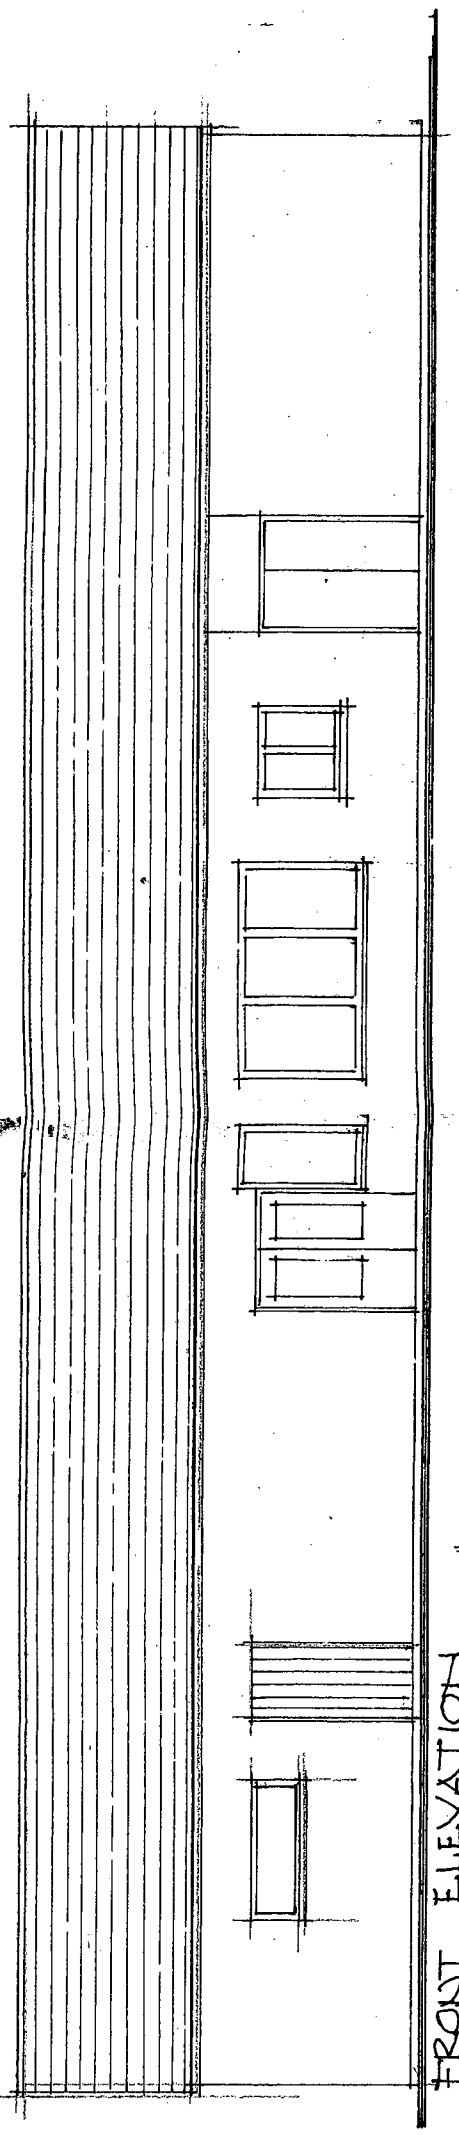

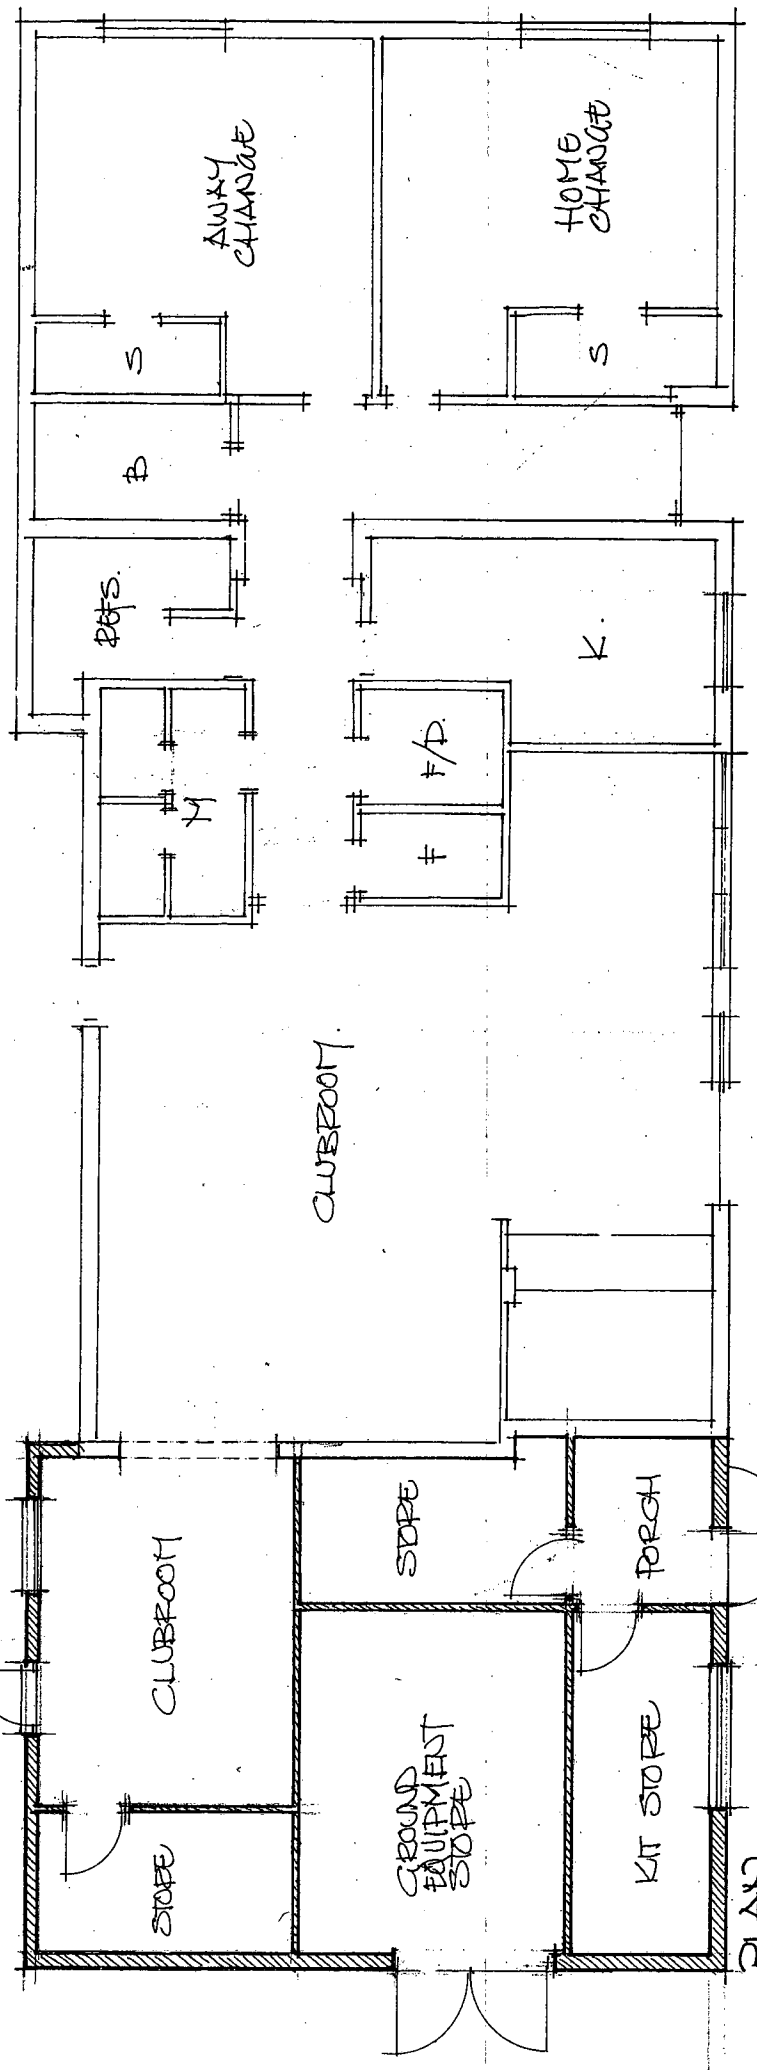

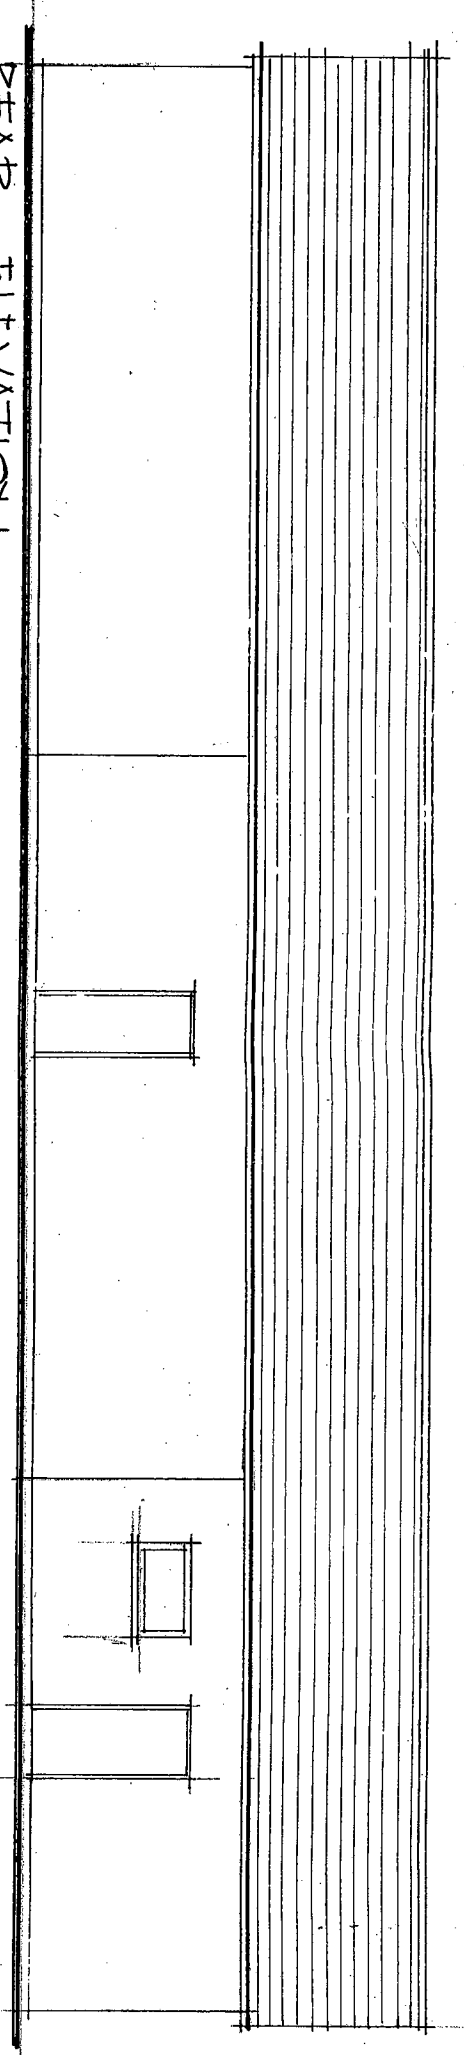

MATERIALS.

ROOF

REDLAND KAMI TILE FORMED STEEL SHEET ROOFING- TO MATCH EXISTING.

WALLS

FRONT ELEVATION- FACE BRICK TO MATCH EXISTING.

REAR & END ELEVATIONS - RENDER - COLOURWASHED TO MATCH EXISTING.