


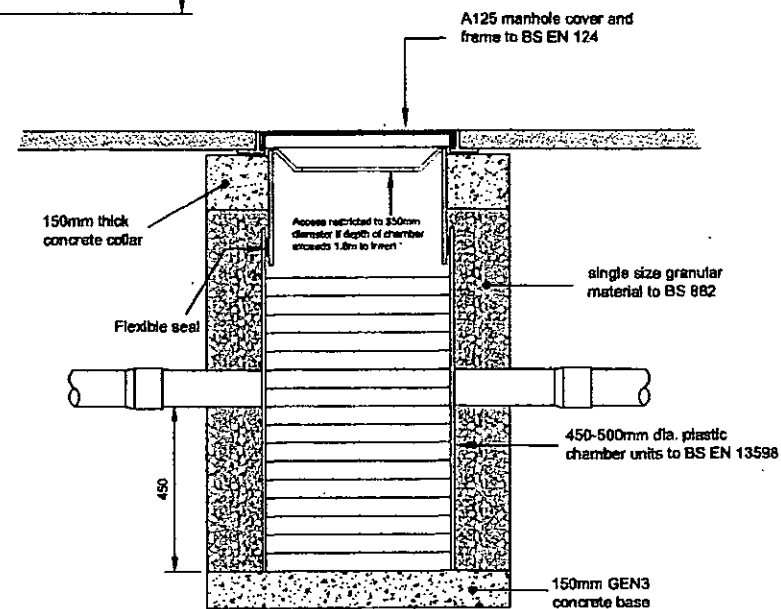

Typical Silt Trap Inspection Chamber Detail
(for use in landscaped areas and footways)
Scale 1:20

						Client	Kate Edney			Title	Construction Details for Soakaway and silt trap			Robert Clark Associates Ltd Chartered Civil Engineers Willow Cottage, Heme Lane Rustington, West Sussex BN16 3EE Tel: 01903 778945 Fax: 01903 778967		
						Project	Highlands, Fontwell Avenue, Eastergate				Scale	1:20	At original		A4	© Robert Clark Associates Ltd
						Notes					Drawing Number	1790/D5.1			Revision	-
-	Original		PC		RTFC	21.5.18										
Rev.	Description	App.	Chk.	Dm.	Date											