
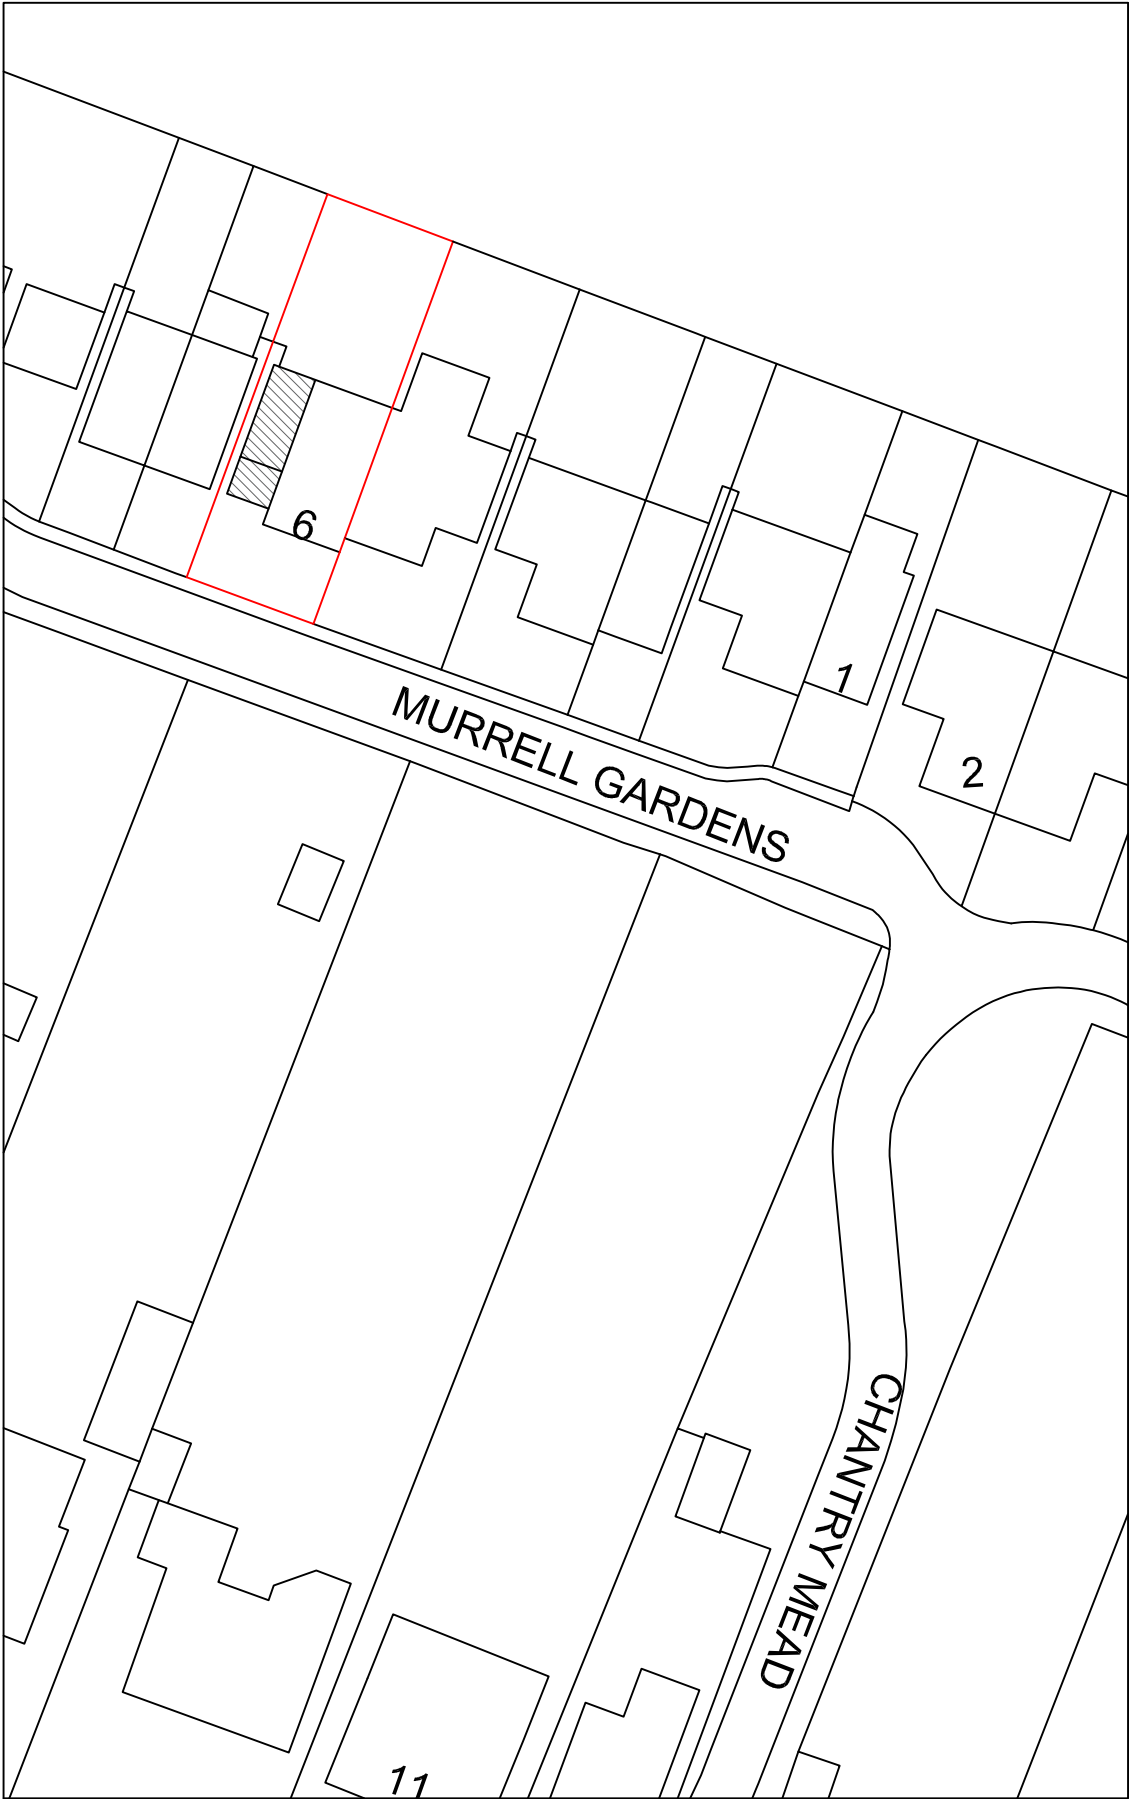
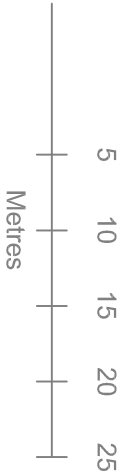


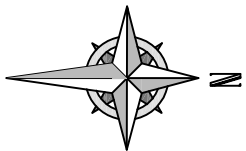

Your Home Plans Ltd Blundens, Stane Street, Hainakers, West Sussex, PO18 0LE 01243 773829 june@yourhomeplans.co.uk		6 MURRELL GARDENS BARNHAM WEST SUSSEX PO22 0DF	
Block Plan			
Project Number:		6MUR-18	
Date:		3rd June 2018	
Drawn By:		Your Home Plans Ltd	
Checked By:		JEG	
Scale:		1:500 A3	