


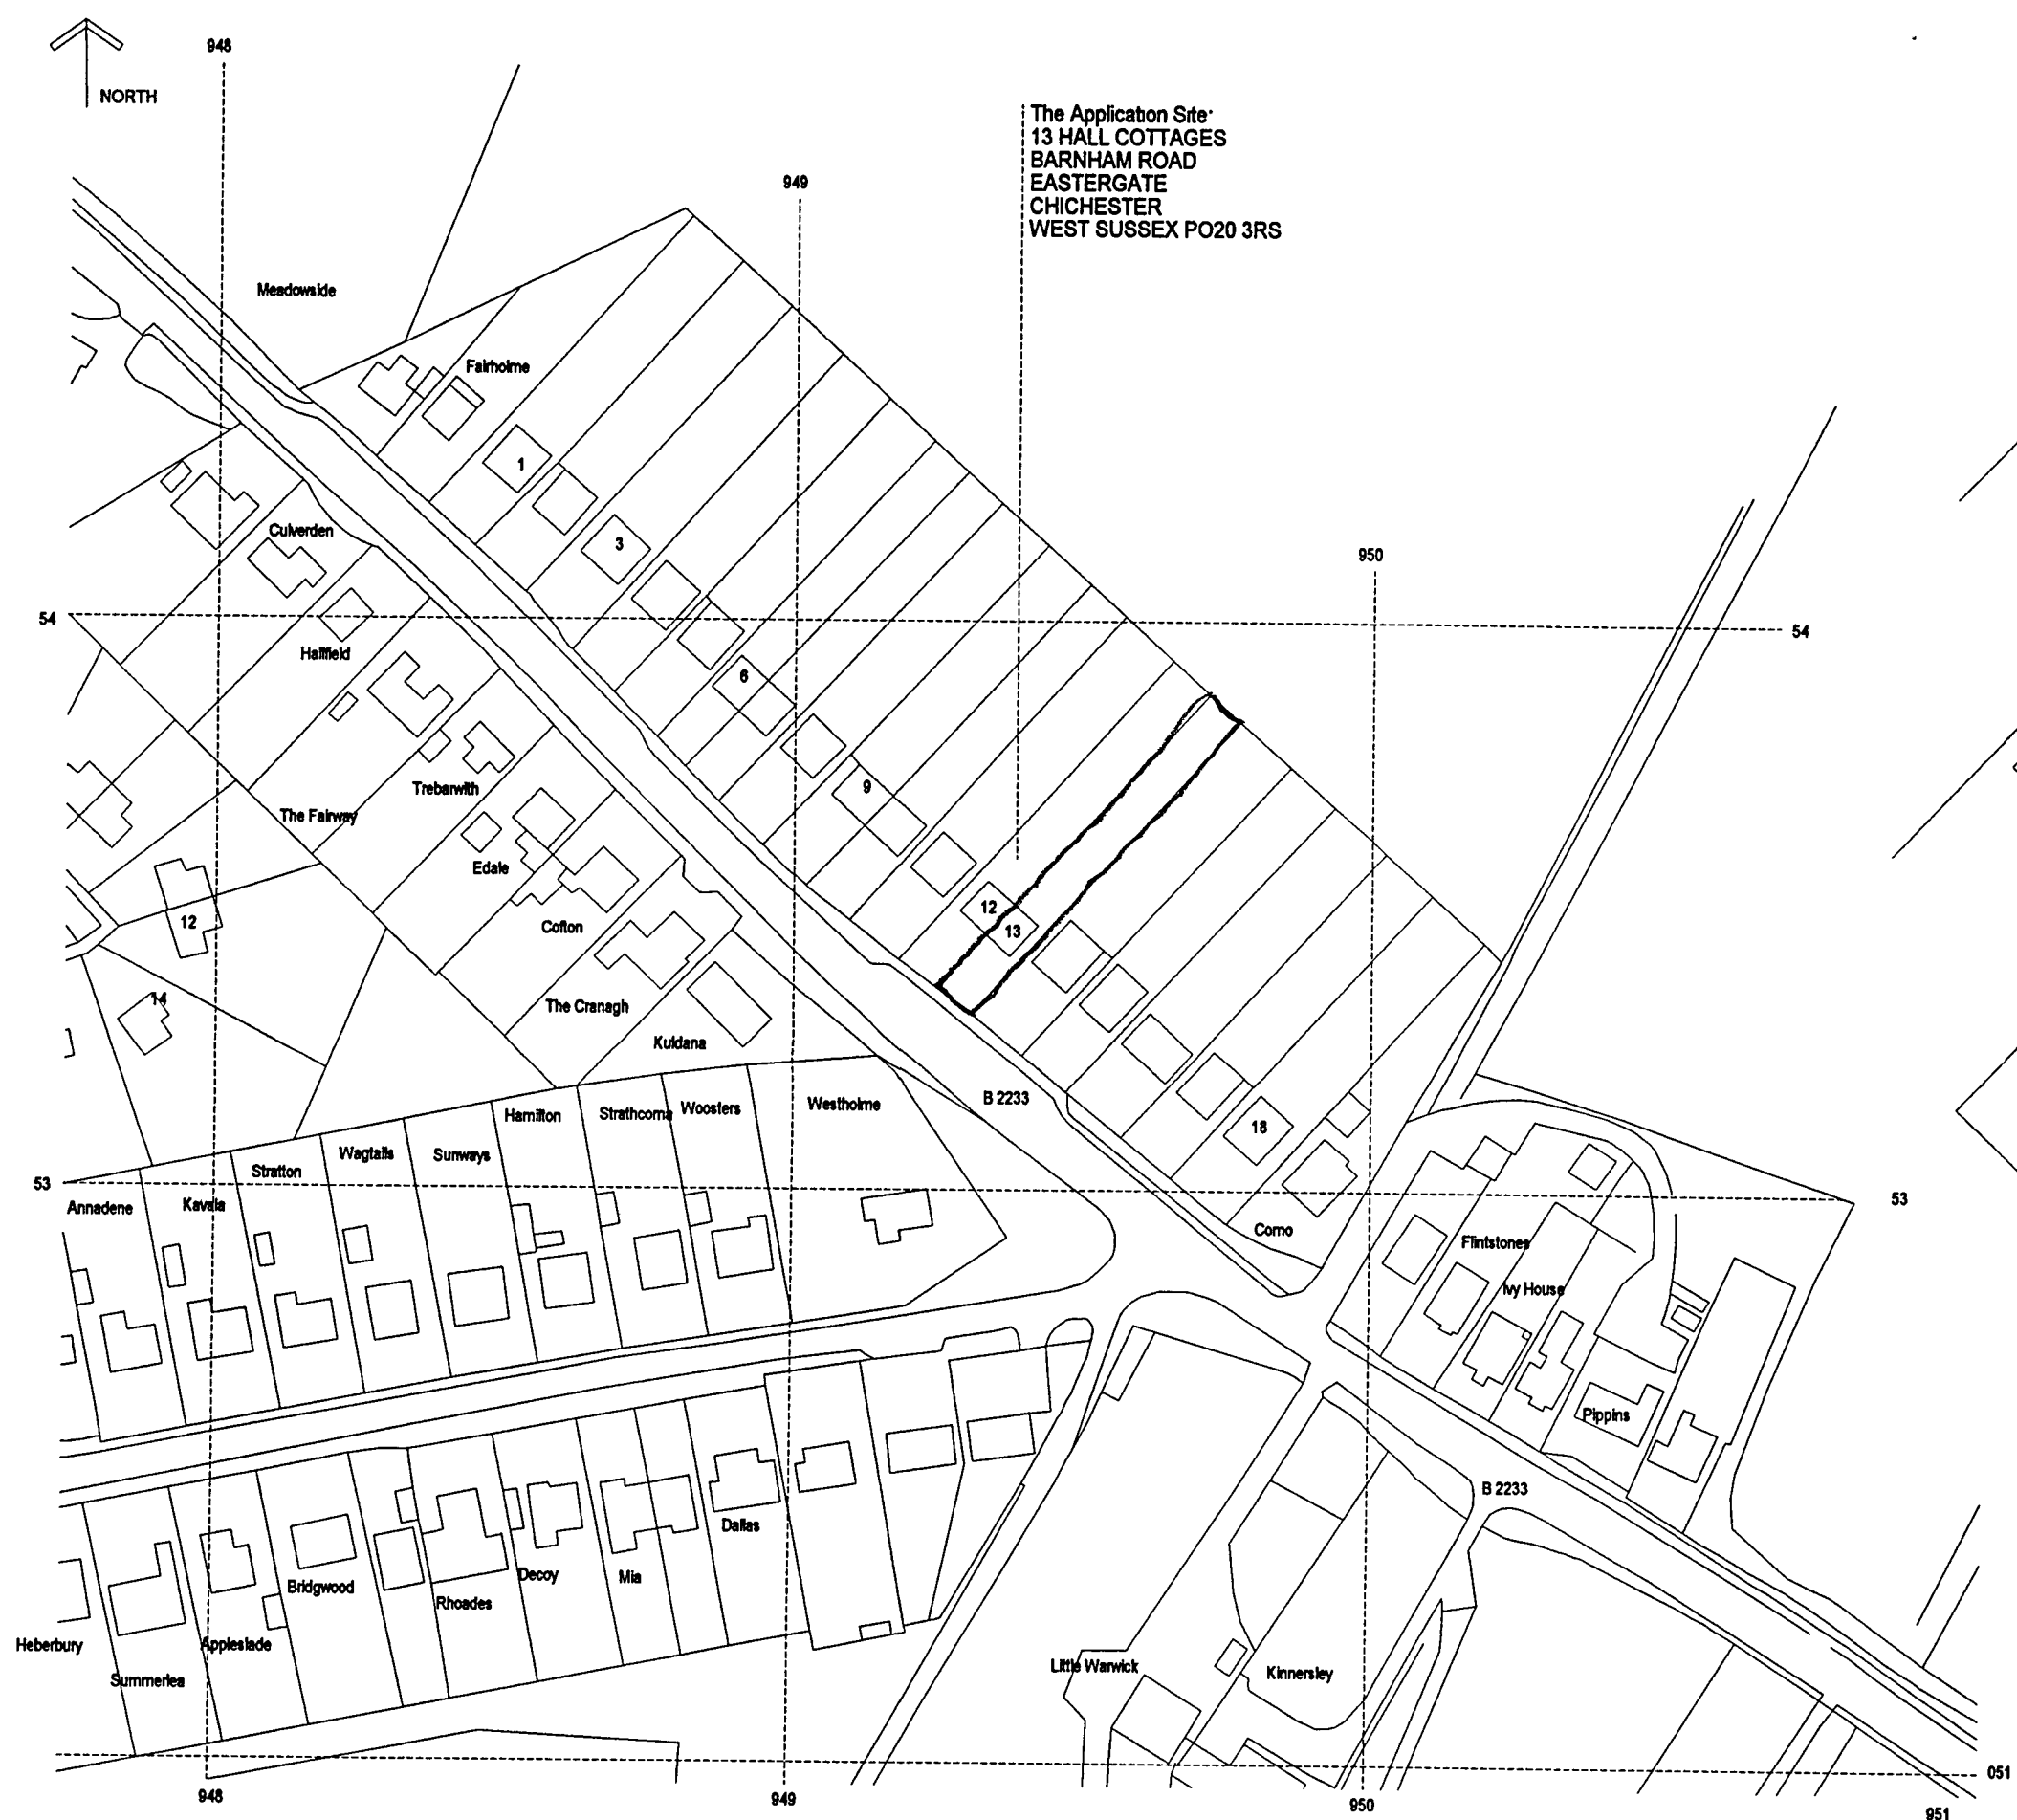

SITE LOCATION PLAN to scale of 1:1250

- NOTE: This site may be within a designated area and is subject to possible RADON emissions through the sub strata - therefore the methods of any protection needed are:
1. To make application for a Radon Site Survey Report to the British Geological Survey at NRPB Chilton, Didcot, Oxfordshire OX11 0RQ (Tel: Radon Hotline on 0800 1 4529) to obtain an application form the fee charge of which is £30.00 plus VAT or
 2. To adopt a construction method of protection by use of a Radon Barrier (continuous layer - no joints) of 1200 gauge material under the oversite slab formation stepped up to meet the damp proof course to the inner skin of the wall and down the face of that wall and across the cavity and outer skin of the wall terminating at finished ground level (forming a cavity tray to the cavity wall construction all in accordance with each Local Authority's approval and any typical details or as otherwise shown on the application drawings)
 3. ONLY instigate an application for a Report if directed by the CDC Building Control as the area appears not to be affected

National Grid sheet reference number at centre of sheet of this Superplan is 000000


Any heights shown are in meters above Datum

The alignment of tunnels is approximate

Centre Co-ordinates 490842 387240

Supplied under Licence by Dome Guildford to DCS Architectural Services Chichester 16th May 2007

Serial number 00188800

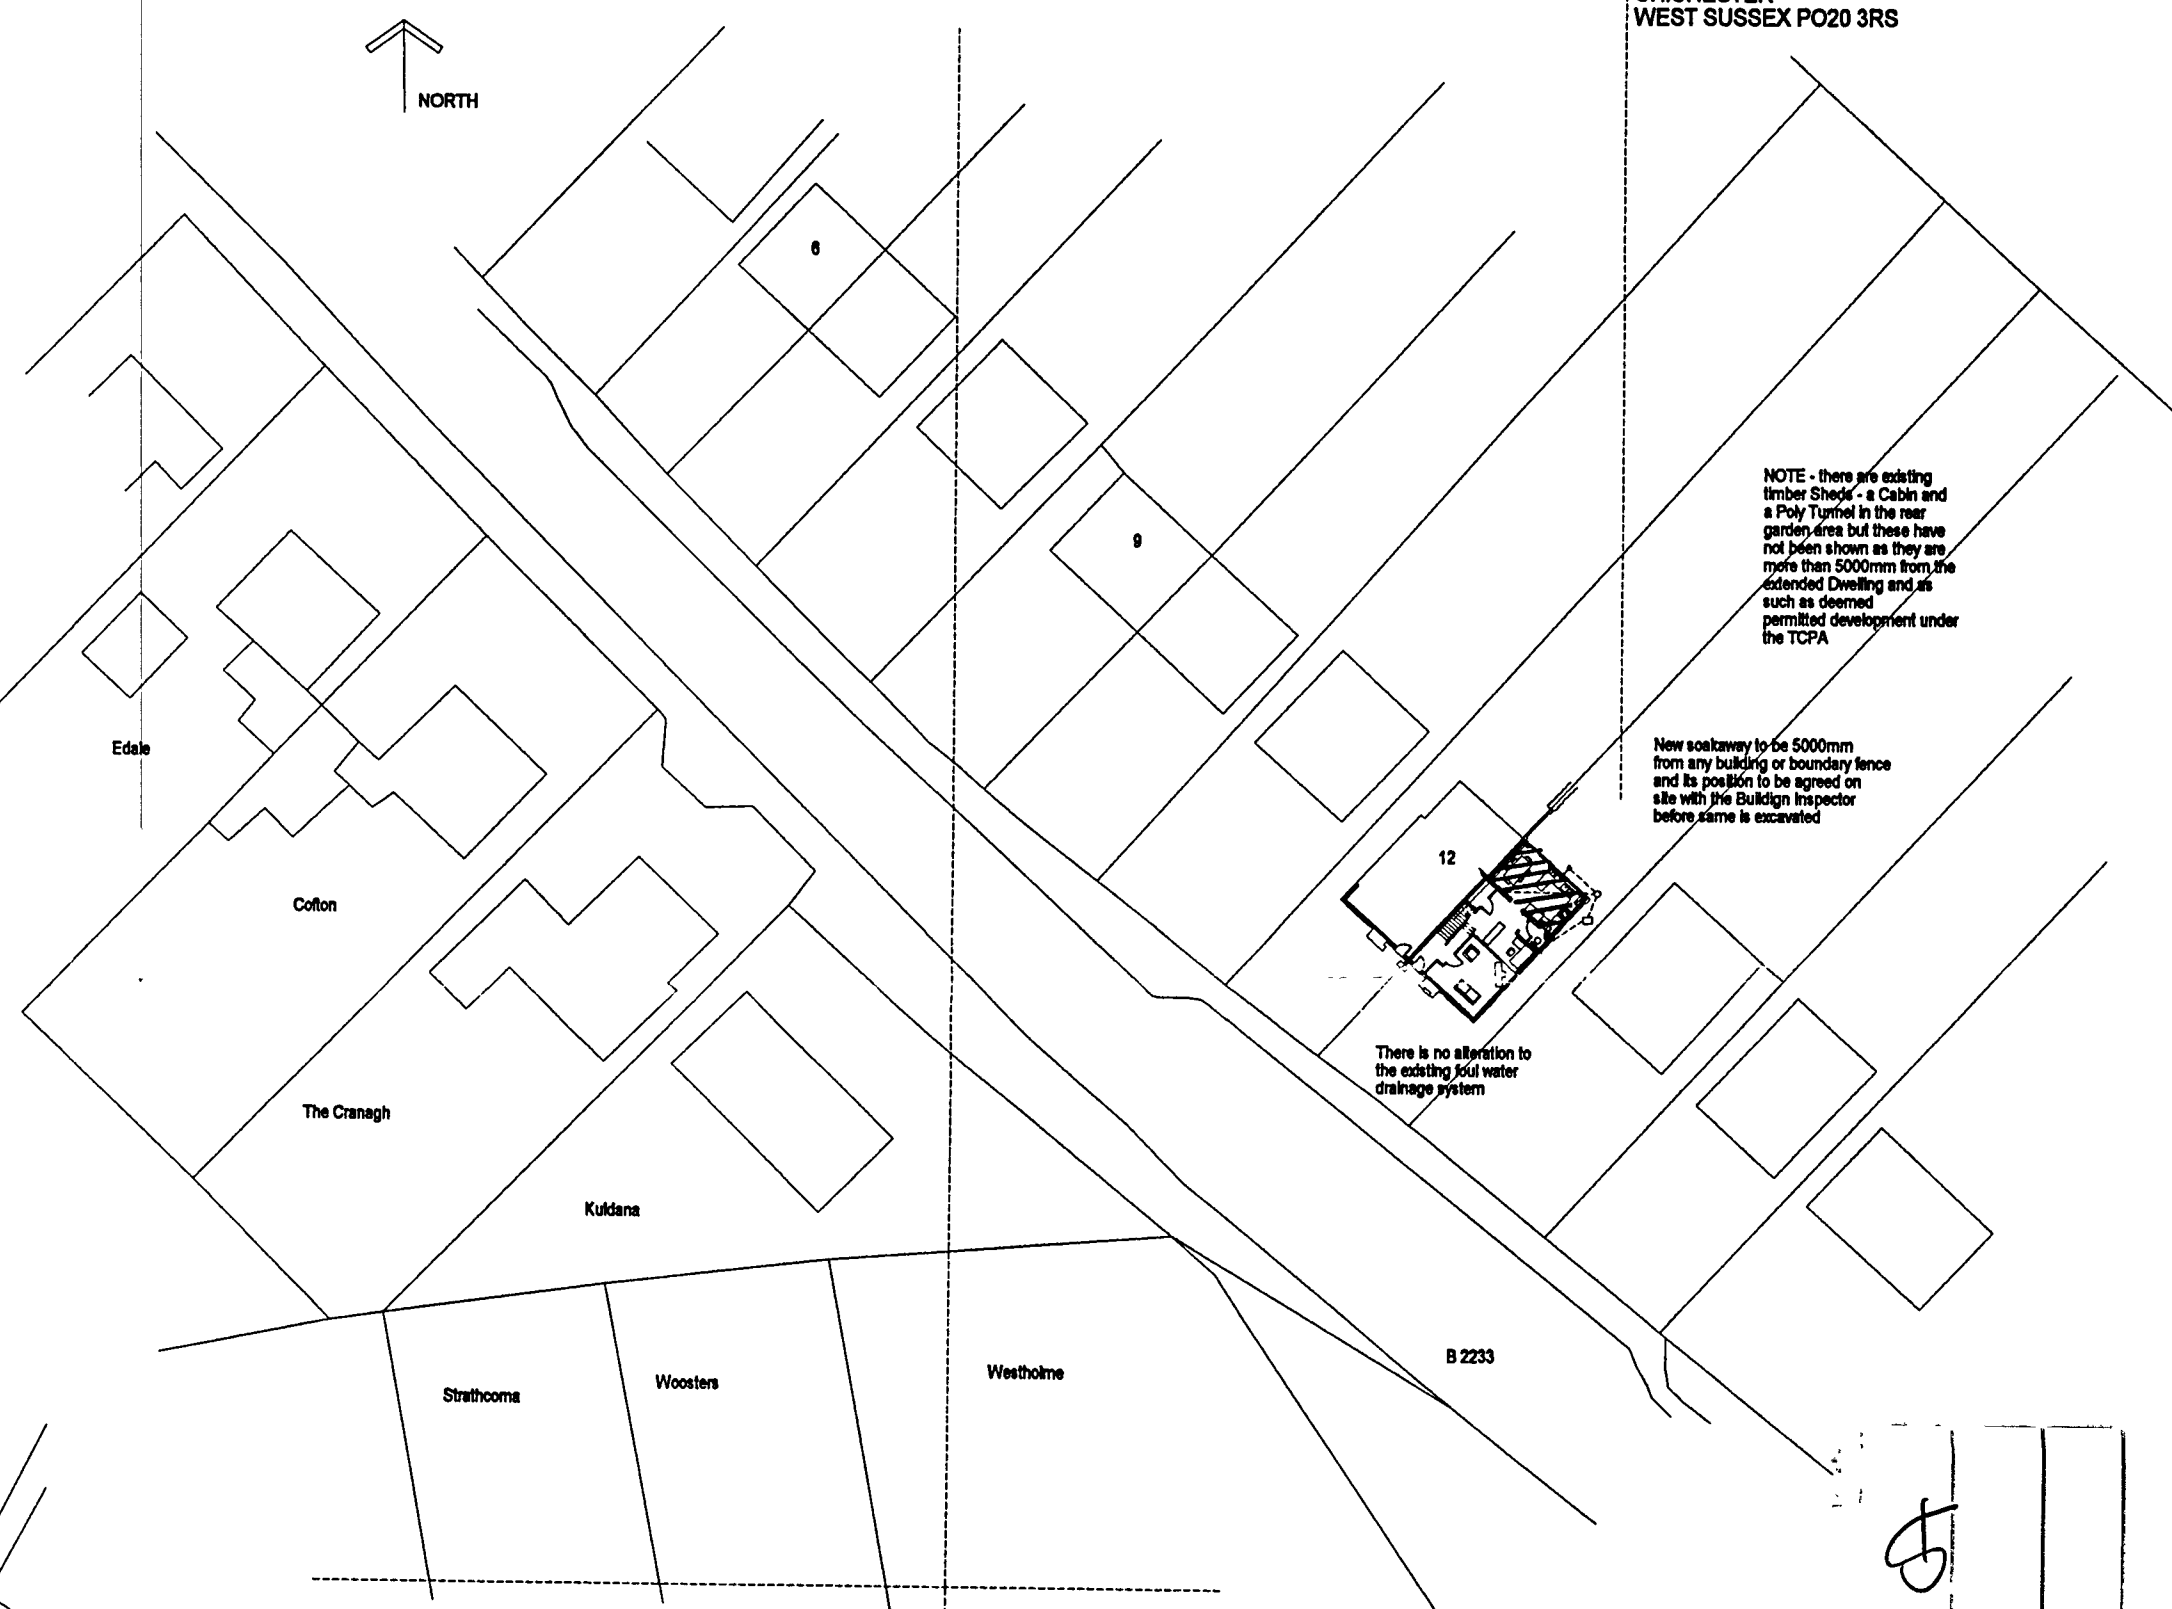

SITE BLOCK PLAN to scale of 1:500

The Application Site:
13 HALL COTTAGES
BARNHAM ROAD
EASTERGATE
CHICHESTER
WEST SUSSEX PO20 3RS

NOTE - there are existing timber sheds - a Cabin and a Poly Tunnel in the rear garden area but these have not been shown as they are more than 5000mm from the extended Dwelling and as such as deemed permitted development under the TCPA

New soakaway to be 5000mm from any building or boundary fence and its position to be agreed on site with J16 Building Inspector before same is excavated

There is no alteration to the existing foul water drainage system

CLIENT:	Mrs P Gleade - 13 Hall Cottages Barnham Road Eastergate	DESCRIPTION	Site Location and Block Plans
PROJECT:	First Floor Extension to form En-suite Bedroom and Bathroom	SCALE	1:1250 and 1:500
DATE:	May 2007	REVISION	DRAWING No 06878/ 1

Drawing Prepared By - DESIGN CONSULTANCY SERVICE - PO BOX 180 CHICHESTER WEST SUSSEX PO18 8YJ (Tel/Fax 01 243 775 998)

© COPYRIGHT RESERVED

DESIGN
SERVICE