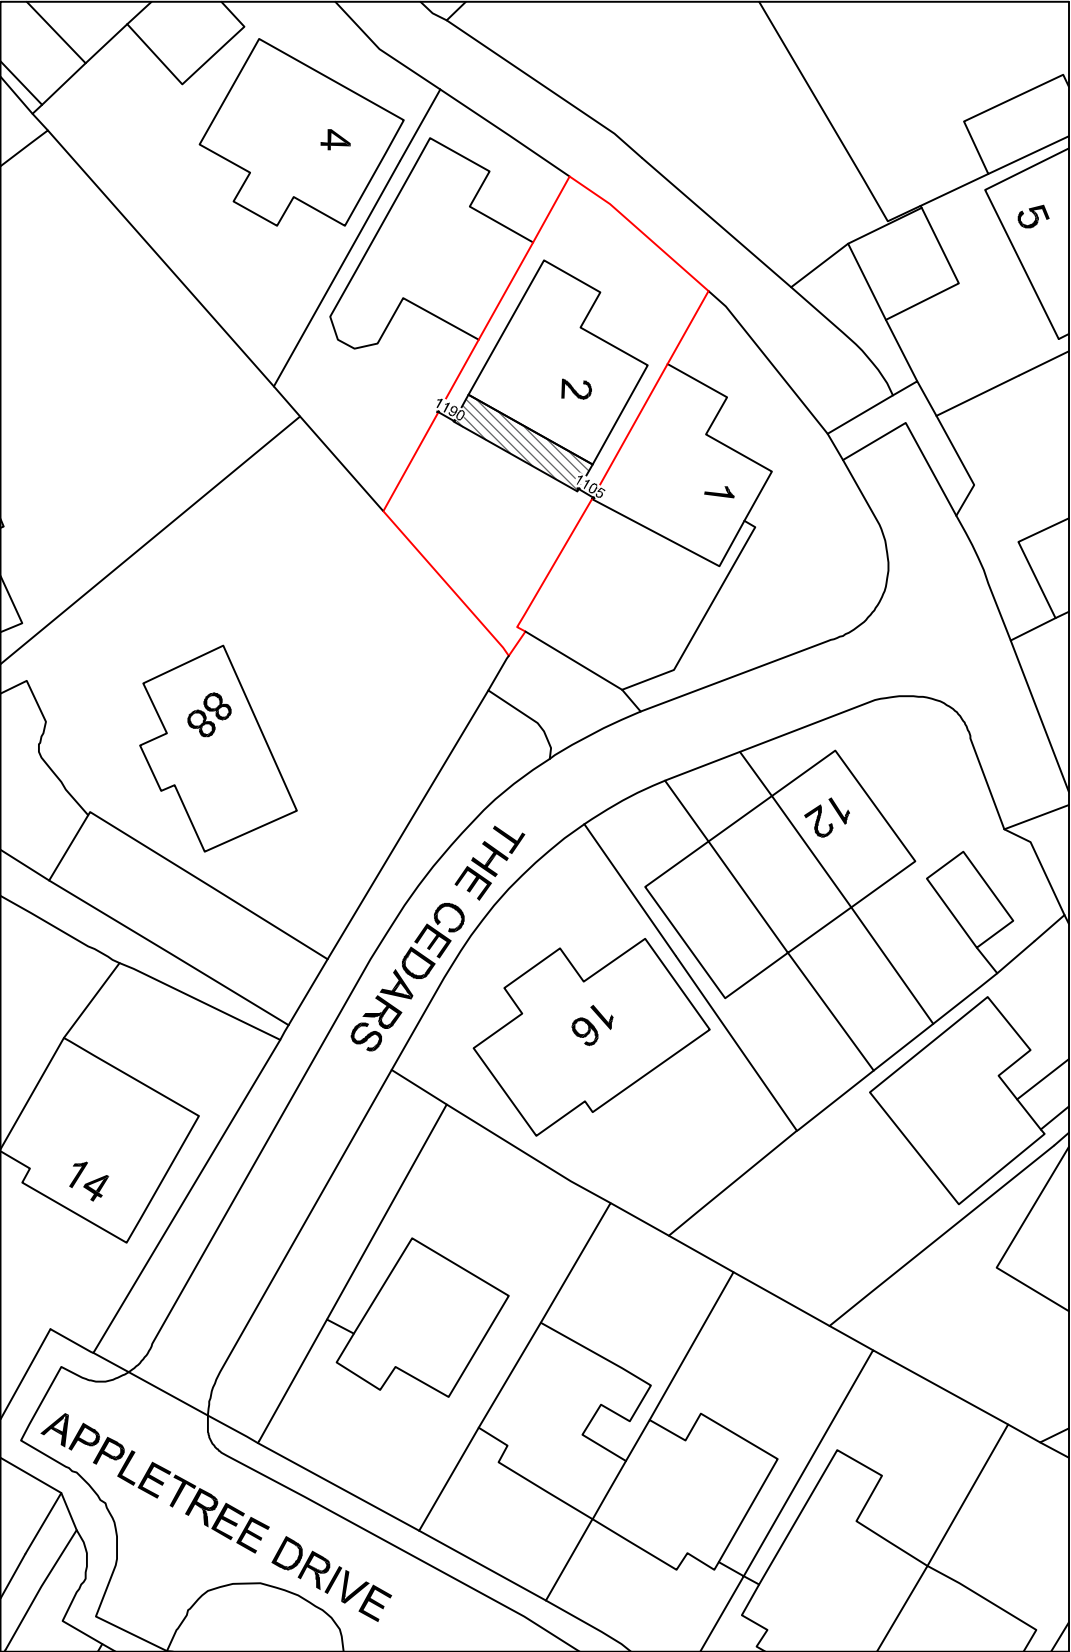


Your Home Plans Ltd
Blundens, Stane Street, Hahnakers,
West Sussex, PO18 0LE
01243 773829
june@yourhomeplans.co.uk

**2 THE CEDARS
BARNHAM
WEST SUSSEX
PO22 0EZ**

Block Plan REV A

Project Number: 2THE-17	Drawing No: 01
Date: 28th June 2018	
Drawn By: Your Home Plans Ltd	
Checked By: JEG	Scale: 1:500 A3