



ARUN DISTRICT COUNCIL


No. EG 3 10

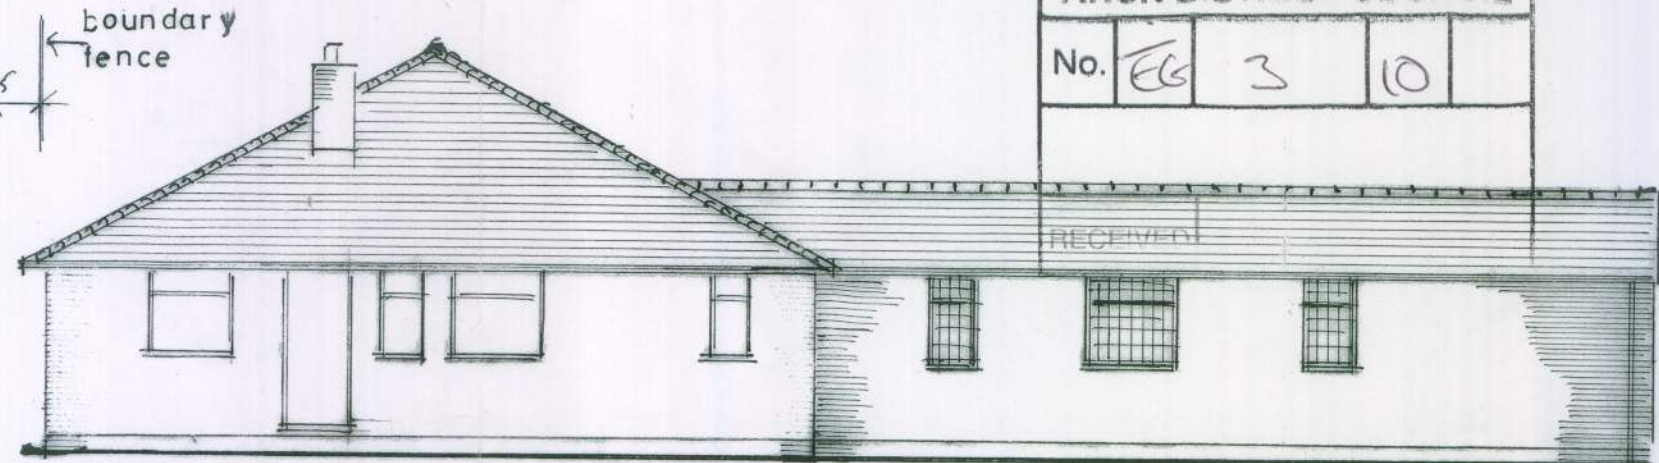


PROPOSED EAST VIEW 1:100

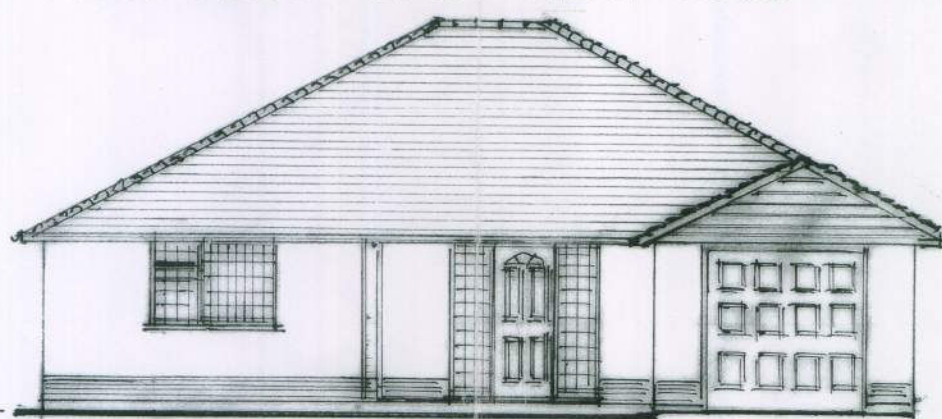


EXISTING & PROPOSED NORTH VIEW 1:100

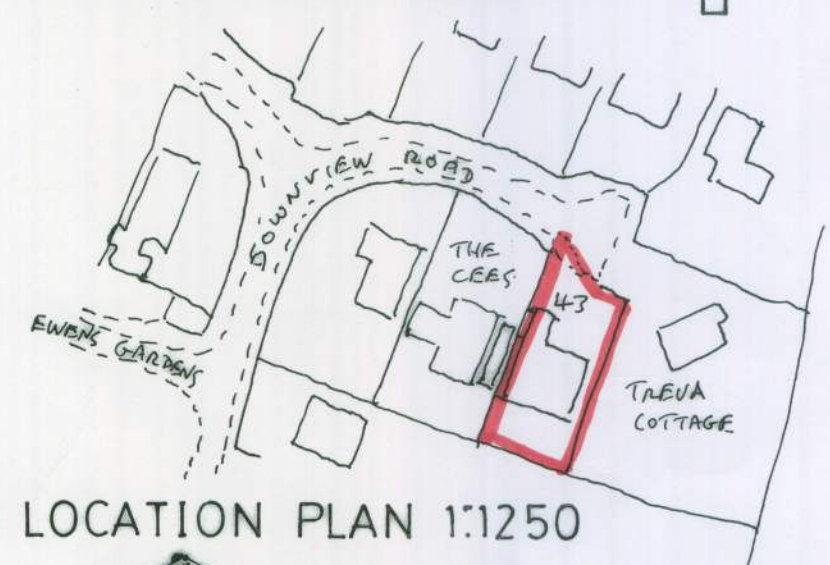



LOCATION PLAN 1:1250

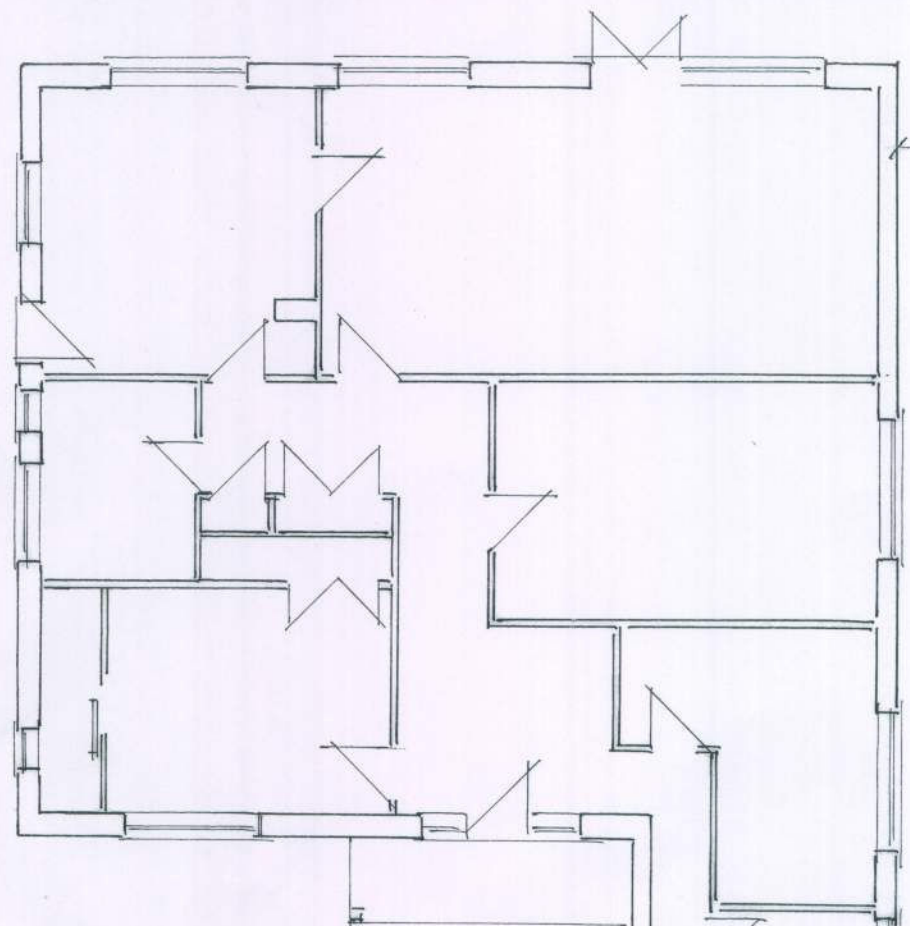


PROPOSED PLAN 1:100

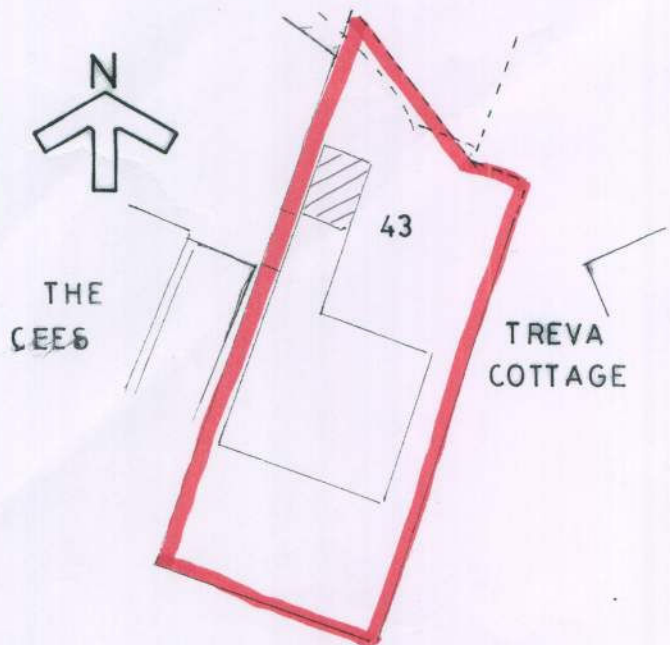

BLOCK PLAN 1:500

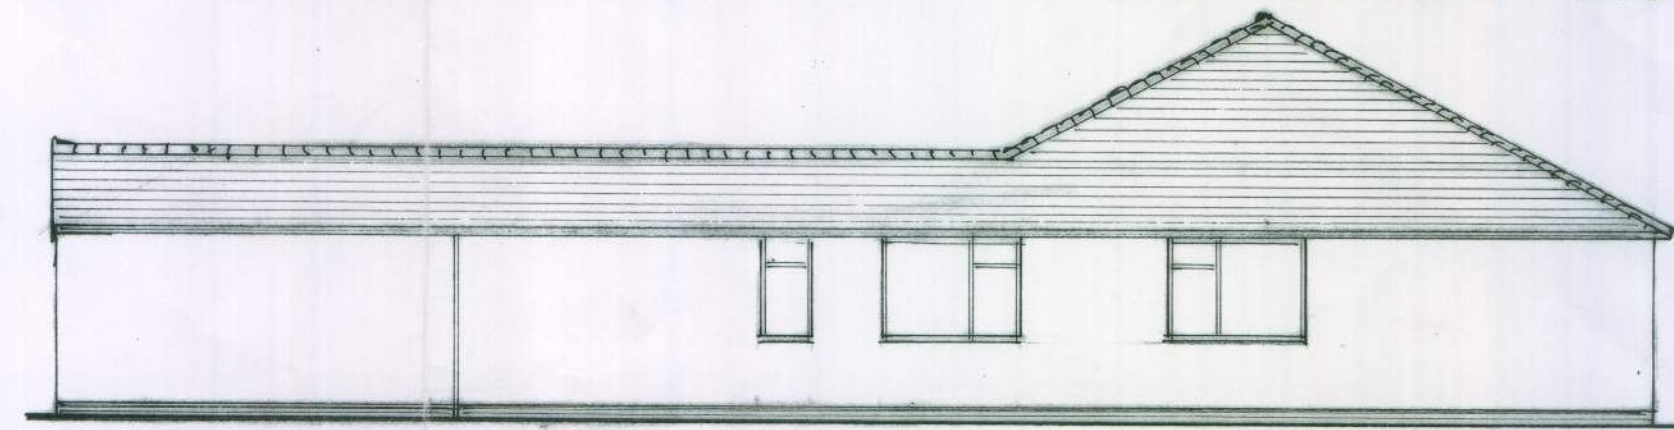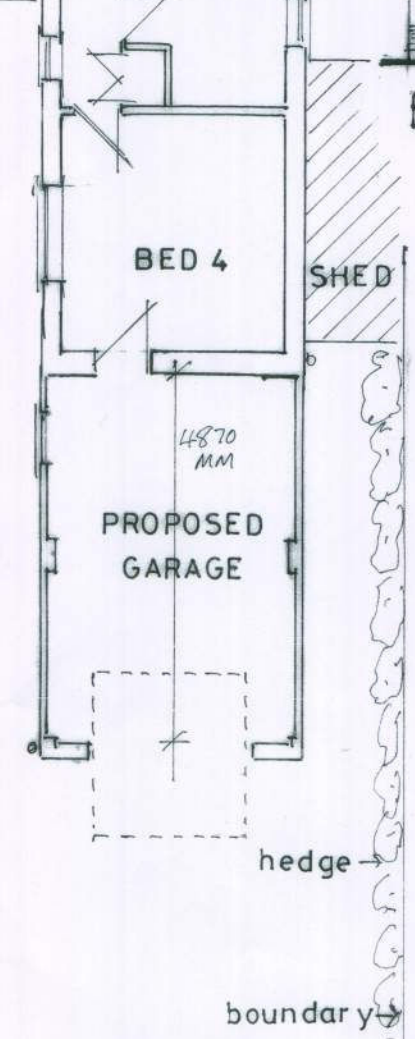

PROPOSED WEST VIEW 1:100

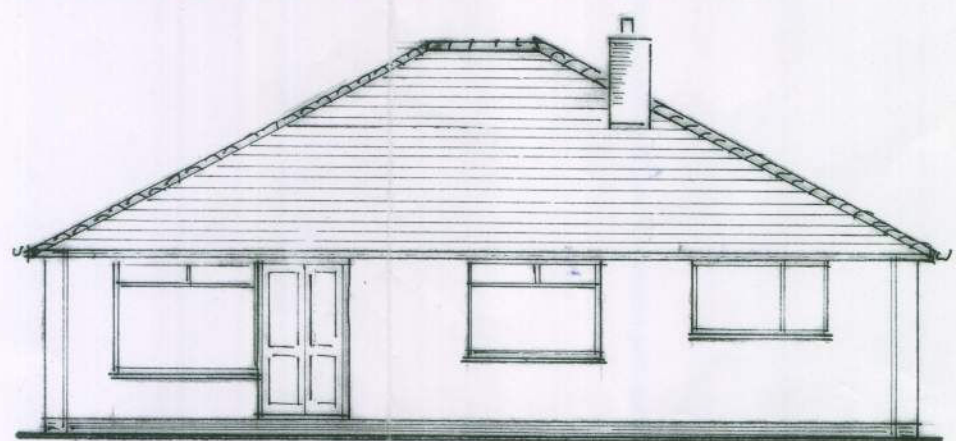

EXISTING & PROPOSED SOUTH VIEW 1:100

43 DOWNVIEW ROAD
BARNHAM PO22 0EF

PROPOSED GARAGE
FOR YVONNE WITHEY

PETER D. KING F.R.I.C.S.
41a BEACH ROAD LITTLEHAMPTON BN17 5JA

12.01.2010

DWG 2