


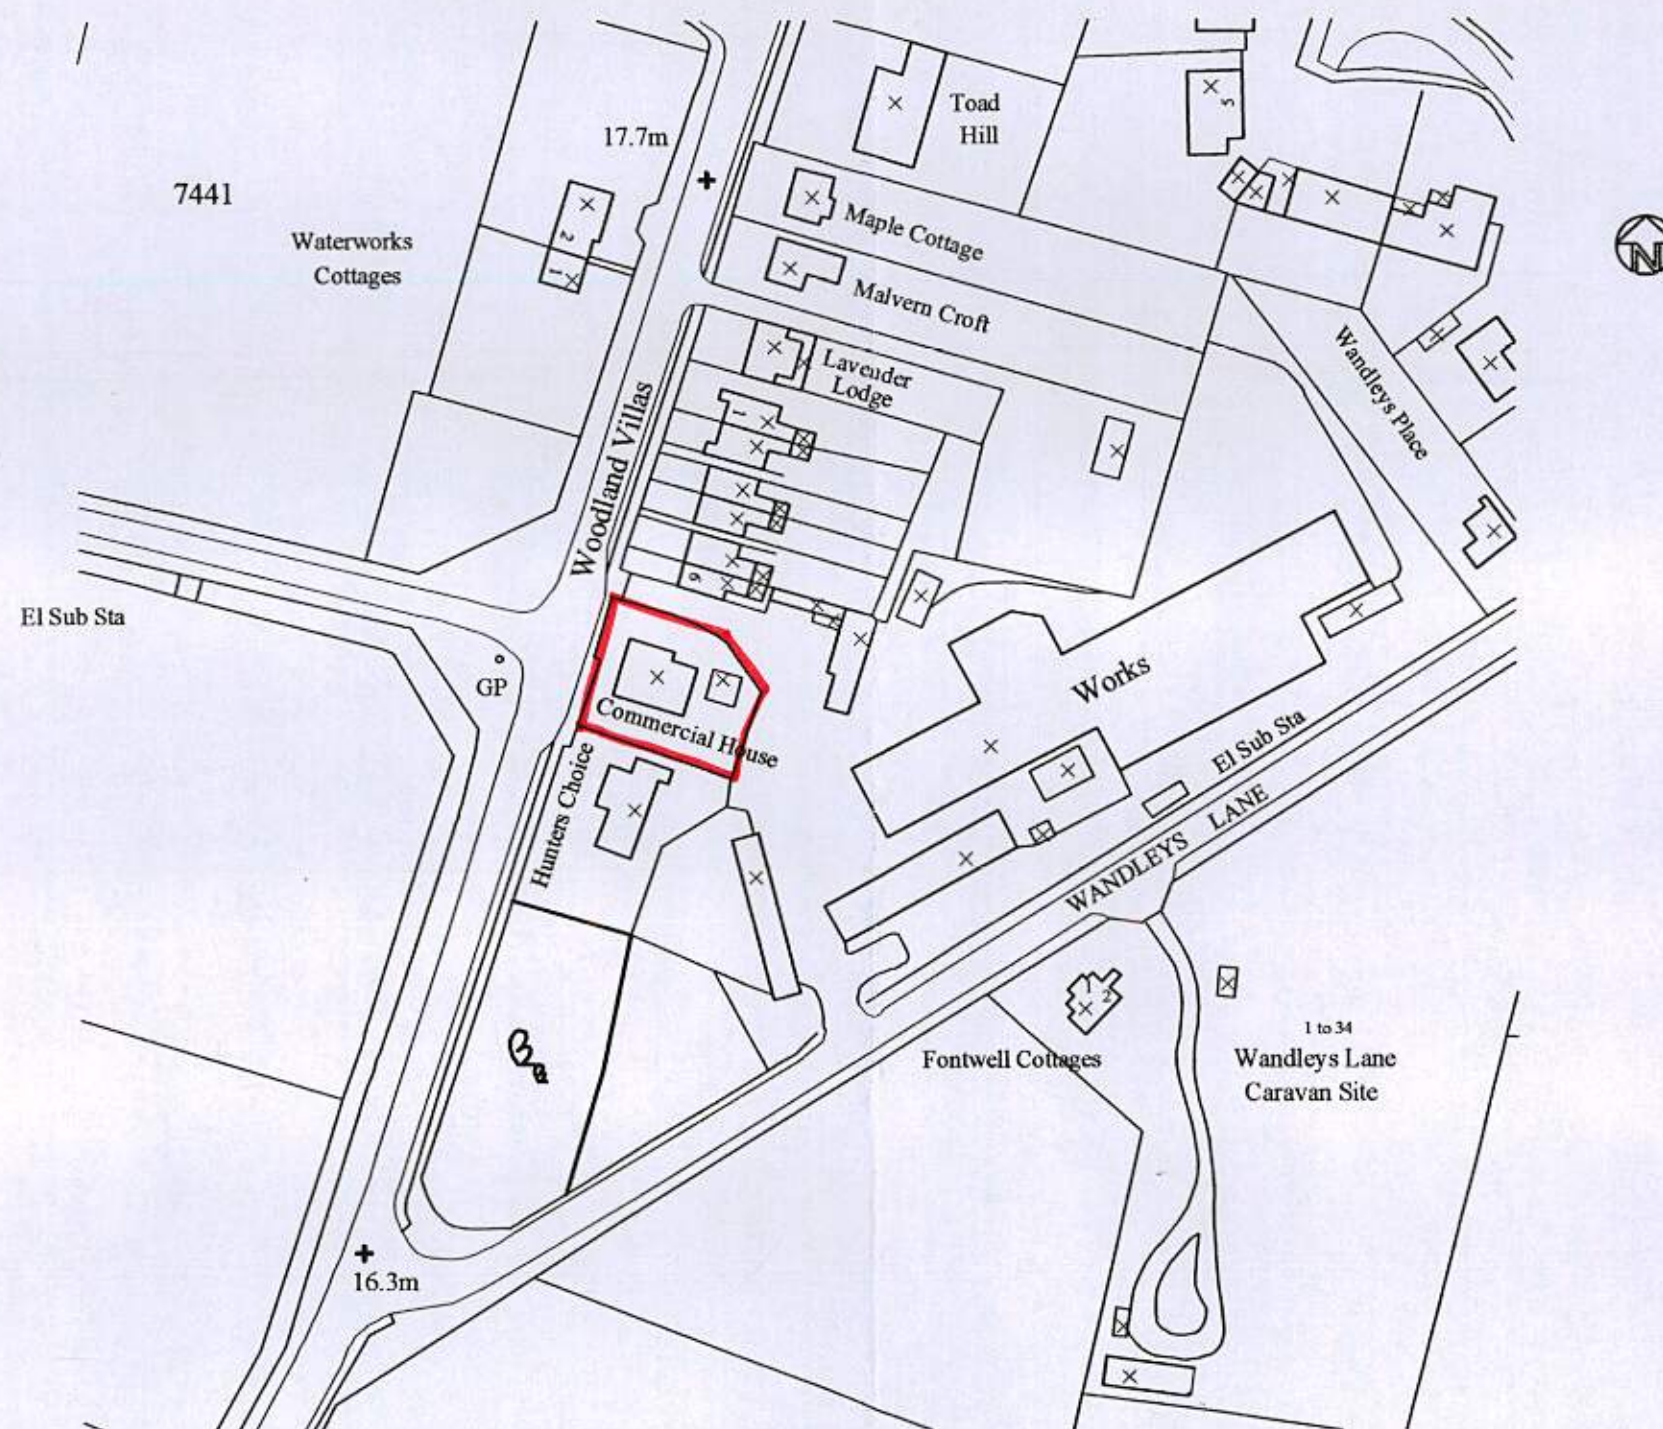

Crown Copyright. All rights reserved. Licence Number 100020449

Location Plan
scale 1:1250