



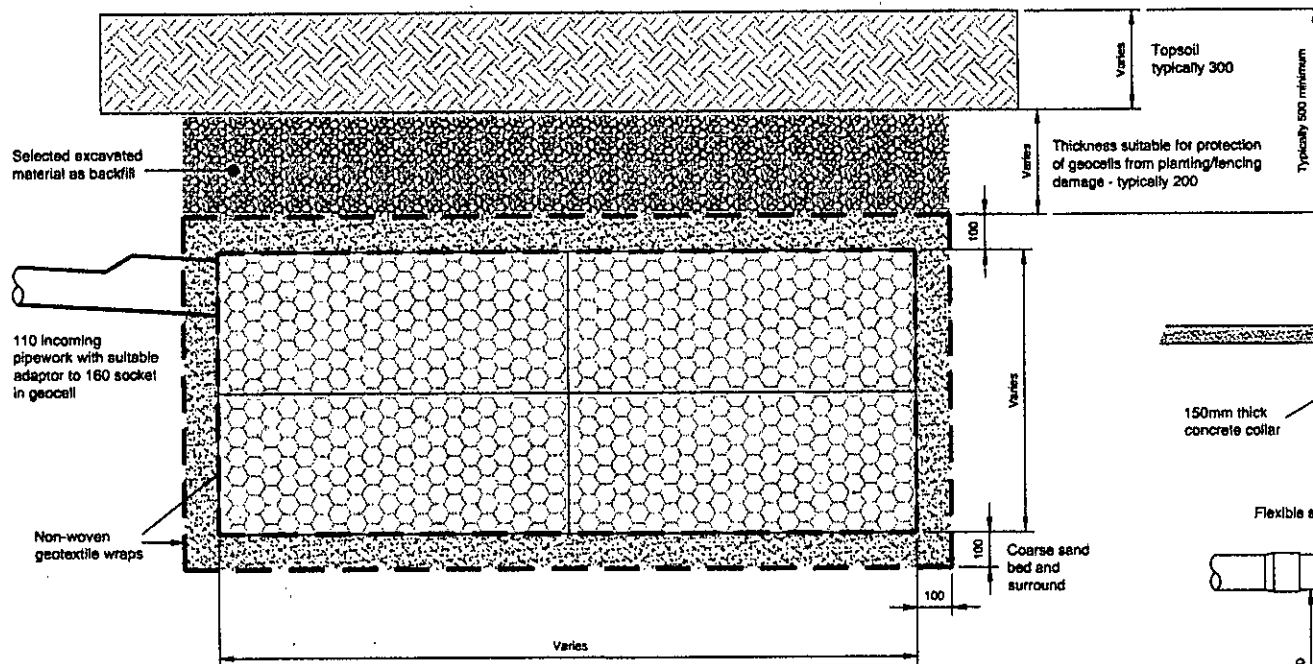

Typical Geocellular soakaway Unit
(for use in soft landscaped areas)
Scale 1:20

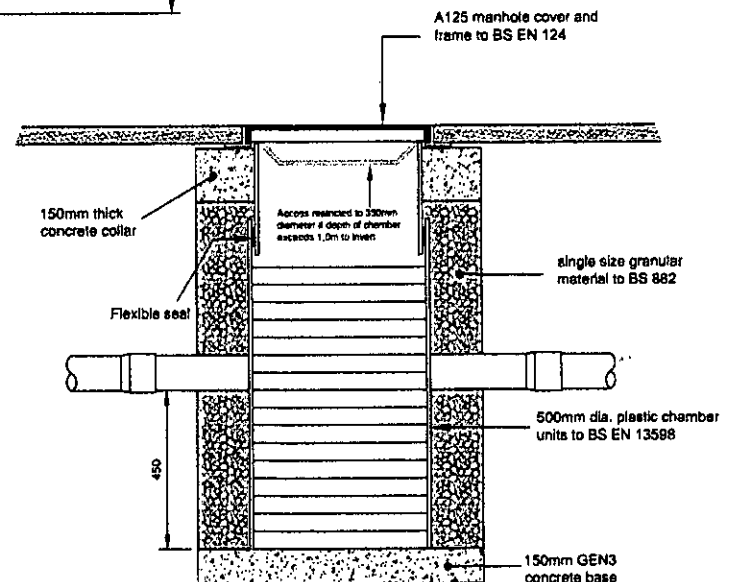

Typical Silt Trap Inspection Chamber Detail
(for use in landscaped areas and footways)
Scale 1:20

						Client Mr and Mrs Stevens		Title Construction Details for Soakaway and silt trap			Robert Clark Associates Ltd Chartered Civil Engineers Willow Cottage, Herne Lane Rustington, West Sussex BN16 3EE Tel: 01903 778945 Fax: 01903 778967				
						Project 15 Highview Road, Eastergate									
						Notes		Scale 1:20		At original A4				© Robert Clark Associates Ltd	
	Original	PC		RTFC	11.1.18			Drawing Number 1758/D5.1		Revision -					
Rev.	Description	App.	Chk.	Dm.	Date										