



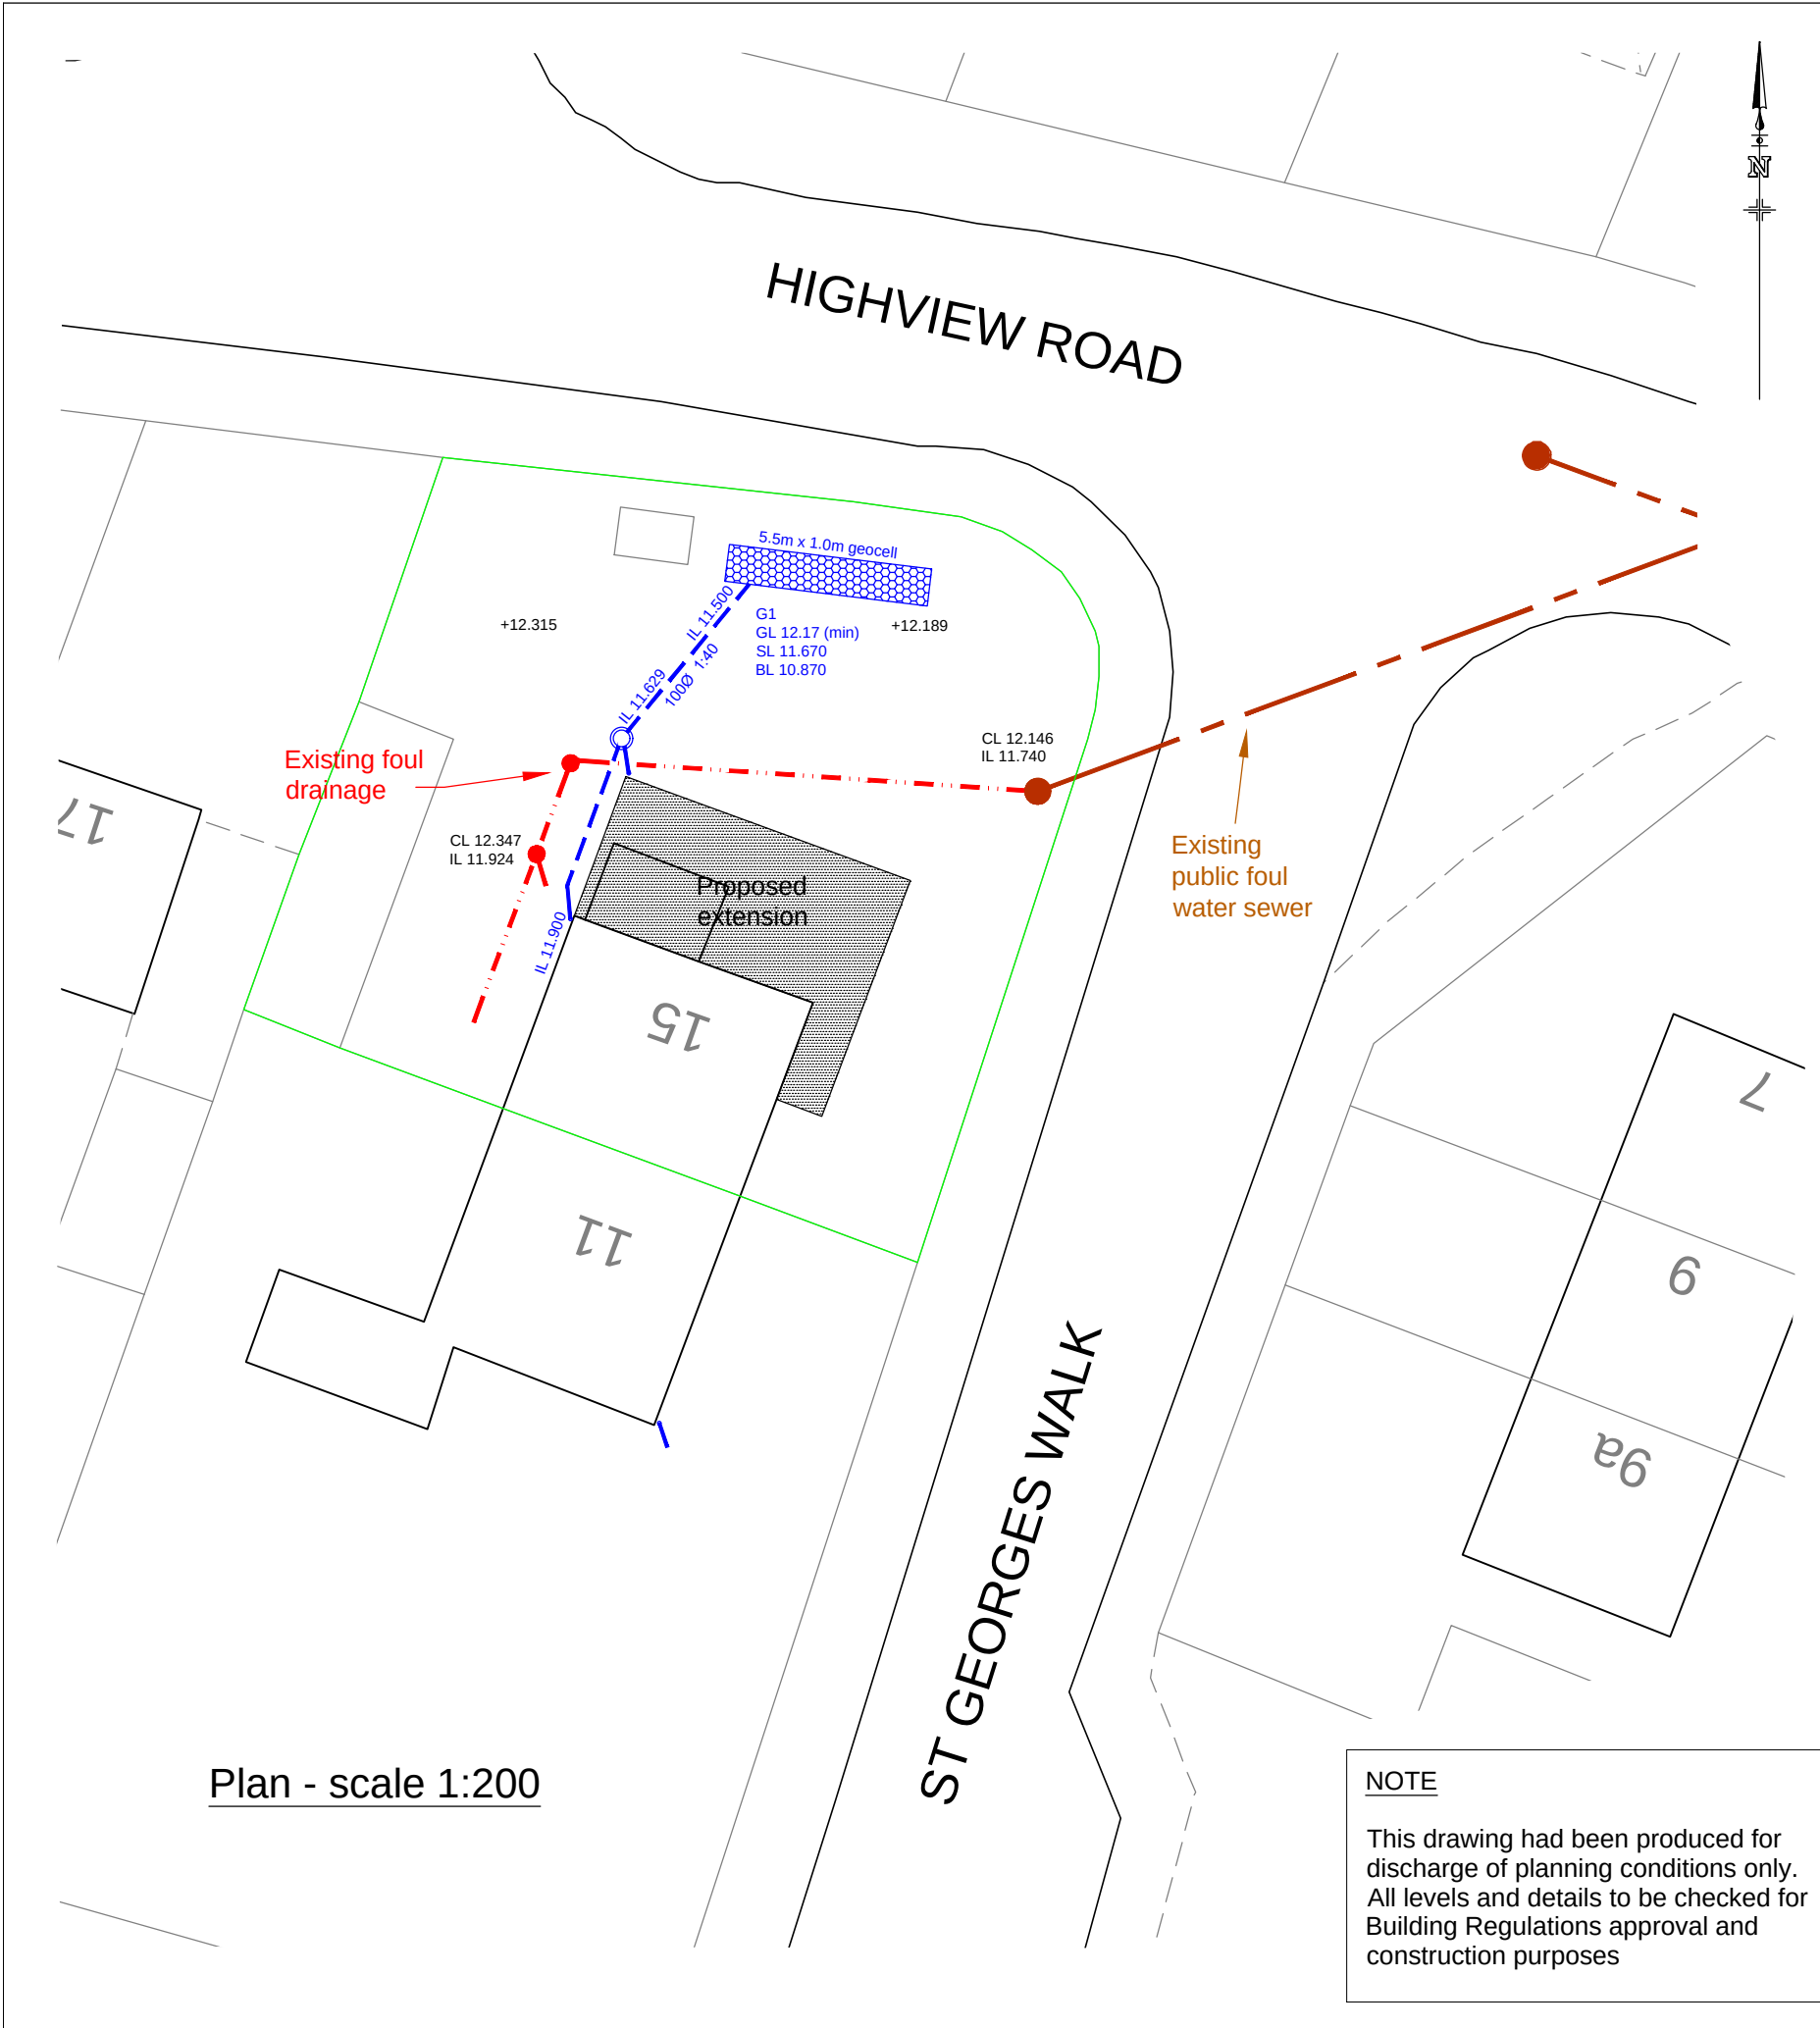

Plan - scale 1:200

NOTE

This drawing had been produced for discharge of planning conditions only. All levels and details to be checked for Building Regulations approval and construction purposes

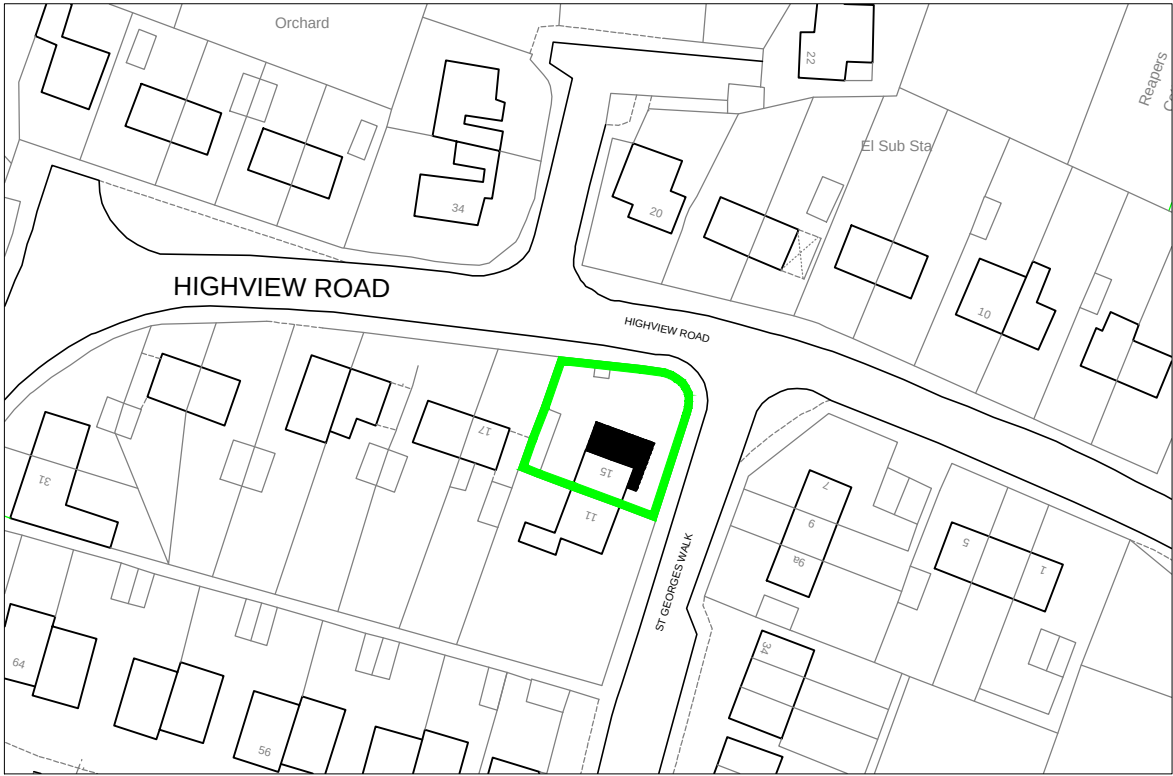

Location plan - scale 1:1000

KEY

- Proposed storm drainage 100mm dia at min 1:100
- 250 dia surface water inspection chamber
- Proposed silt trap inspection chamber
- Proposed geocellular soakaway 5.5m² of 0.8m deep geocells = 4.4 m³

Surface Water Drainage Design Notes

Ground conditions here comprise Topsoil over River Terrace Deposits (soft to firm silty sandy clays) over London Clay. The River Terrace Deposits were found at 0.25m below ground level and were found to comprise soft to firm silt and silty clays with some gravel and occasional large flints, becoming more gravelly with some chalk at depth. The London Clay was not encountered in test holes that extended to 1.85m below ground level. Groundwater was not encountered during the investigations in late November 2017 to early January 2018.

The drainage design is based on percolation tests carried out to BRE365 principles in two separate test holes in early January 2018. Soil infiltration rates varying from of 1.878x10⁻⁵ m/s up to 3.249x10⁻⁴ were obtained. the lowest value has been used in the calculations and a factor of safety of 2.5 has been applied.

A geocellular soakaway has been designed, 5.5sq.m in area x 0.8m deep with 500mm of cover, which will be suitable to drain the new extension and half of the existing roof and that of No. 11 without flooding on a 1 in 100 year rainfall event + 30% climate change addition.

A	Additional geocell details added	RTFC	7.2.18
-	Original	RTFC	11.1.18
Rev.	Description	Drn.	Date

Project

15 Highview Road
Eastergate
West Sussex

Client

Mr and Mrs Stevens

Drawing Title

Surface Water Drainage

Robert Clark Associates Ltd
Chartered Civil Engineers
Willow Cottage, Herne Lane, Rustington
West Sussex BN16 3EE
T: 01903 778945 E: rca-ltd@talktalk.net

©	This drawing is the copyright of Robert Clark Associates Limited It may not be copied or reproduced without their written authority		
Scale	As shown	At original	A3
Drawing Number	1758/D1.1		Revision A