
ARUN DISTRICT COUNCIL
No. EG 40 10
Received

ROOF PLAN

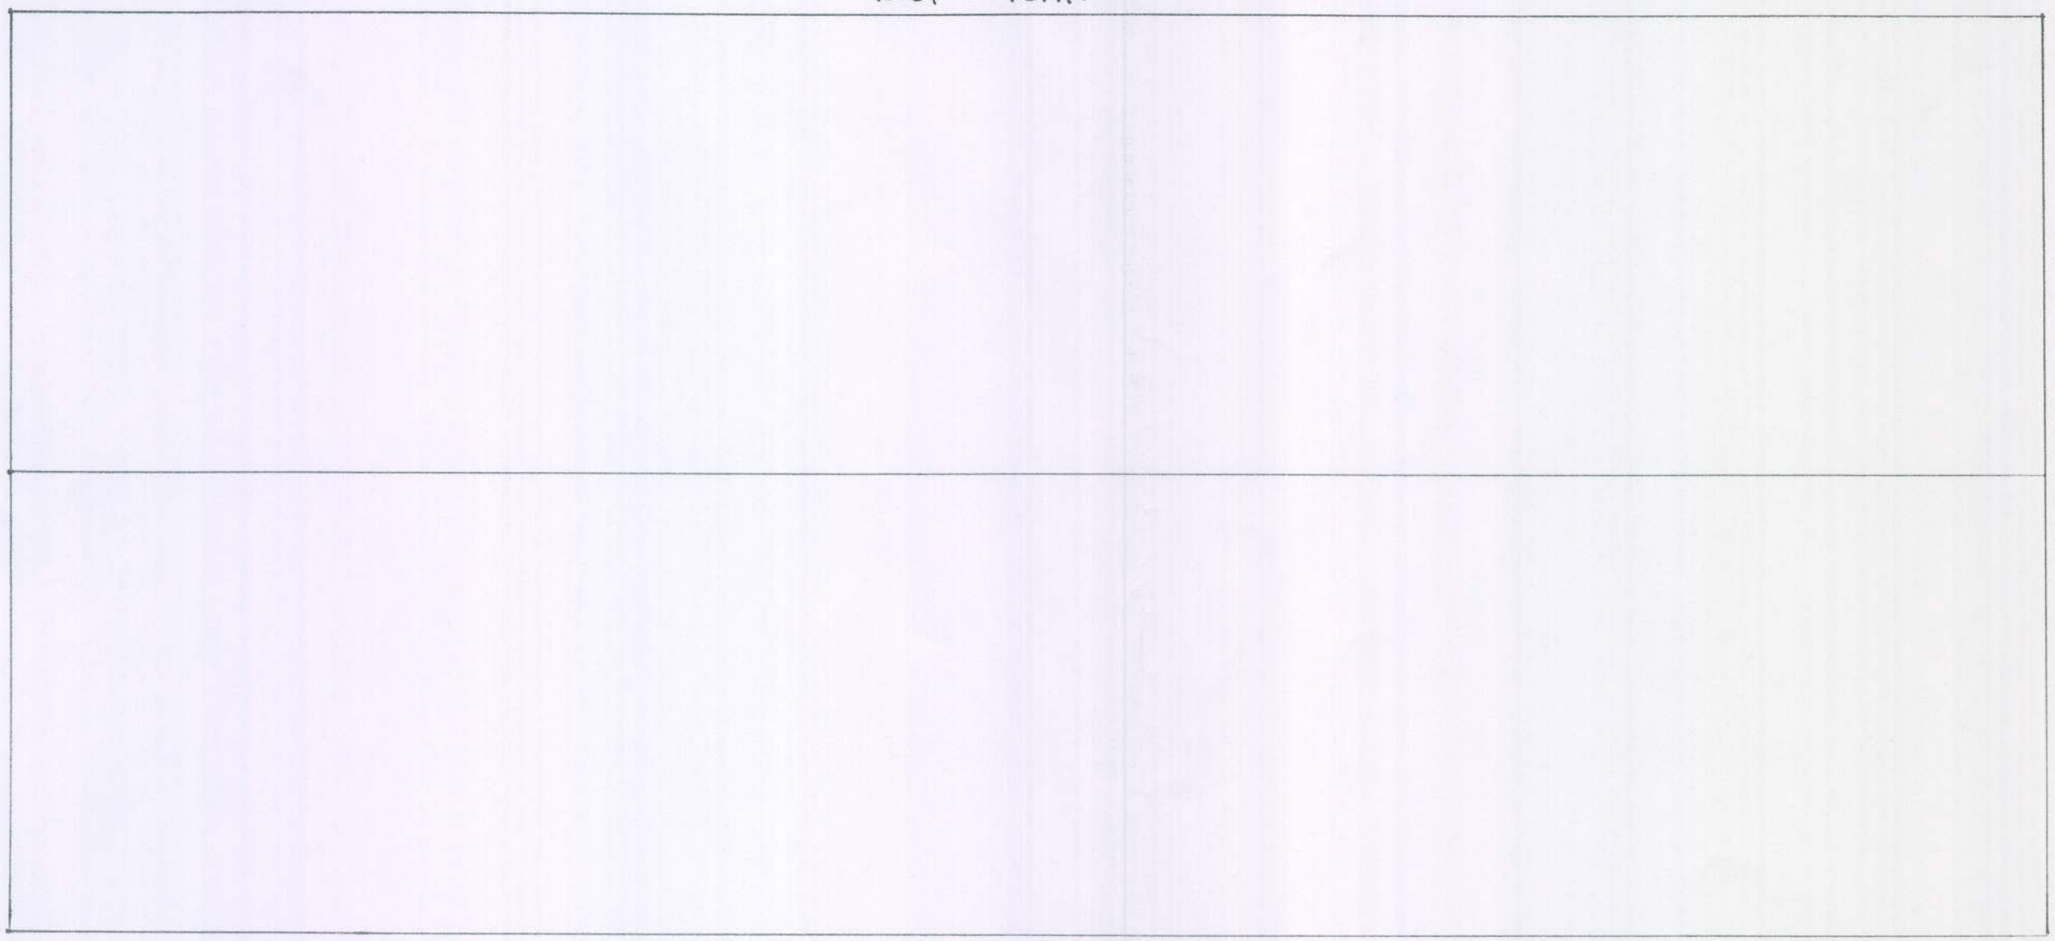

POLING MOTOR CO
FORDINGBRIDGE
INDUSTRIAL ESTATE
BARNHAM ROAD
BARNHAM
WEST SUSSEX
PO 22 0HD

DWG Nº PMC/1002

SCALE 1:100

ARUN DISTRICT COUNCIL EG/40/10/