
EG/40/10.

FLOOR PLAN

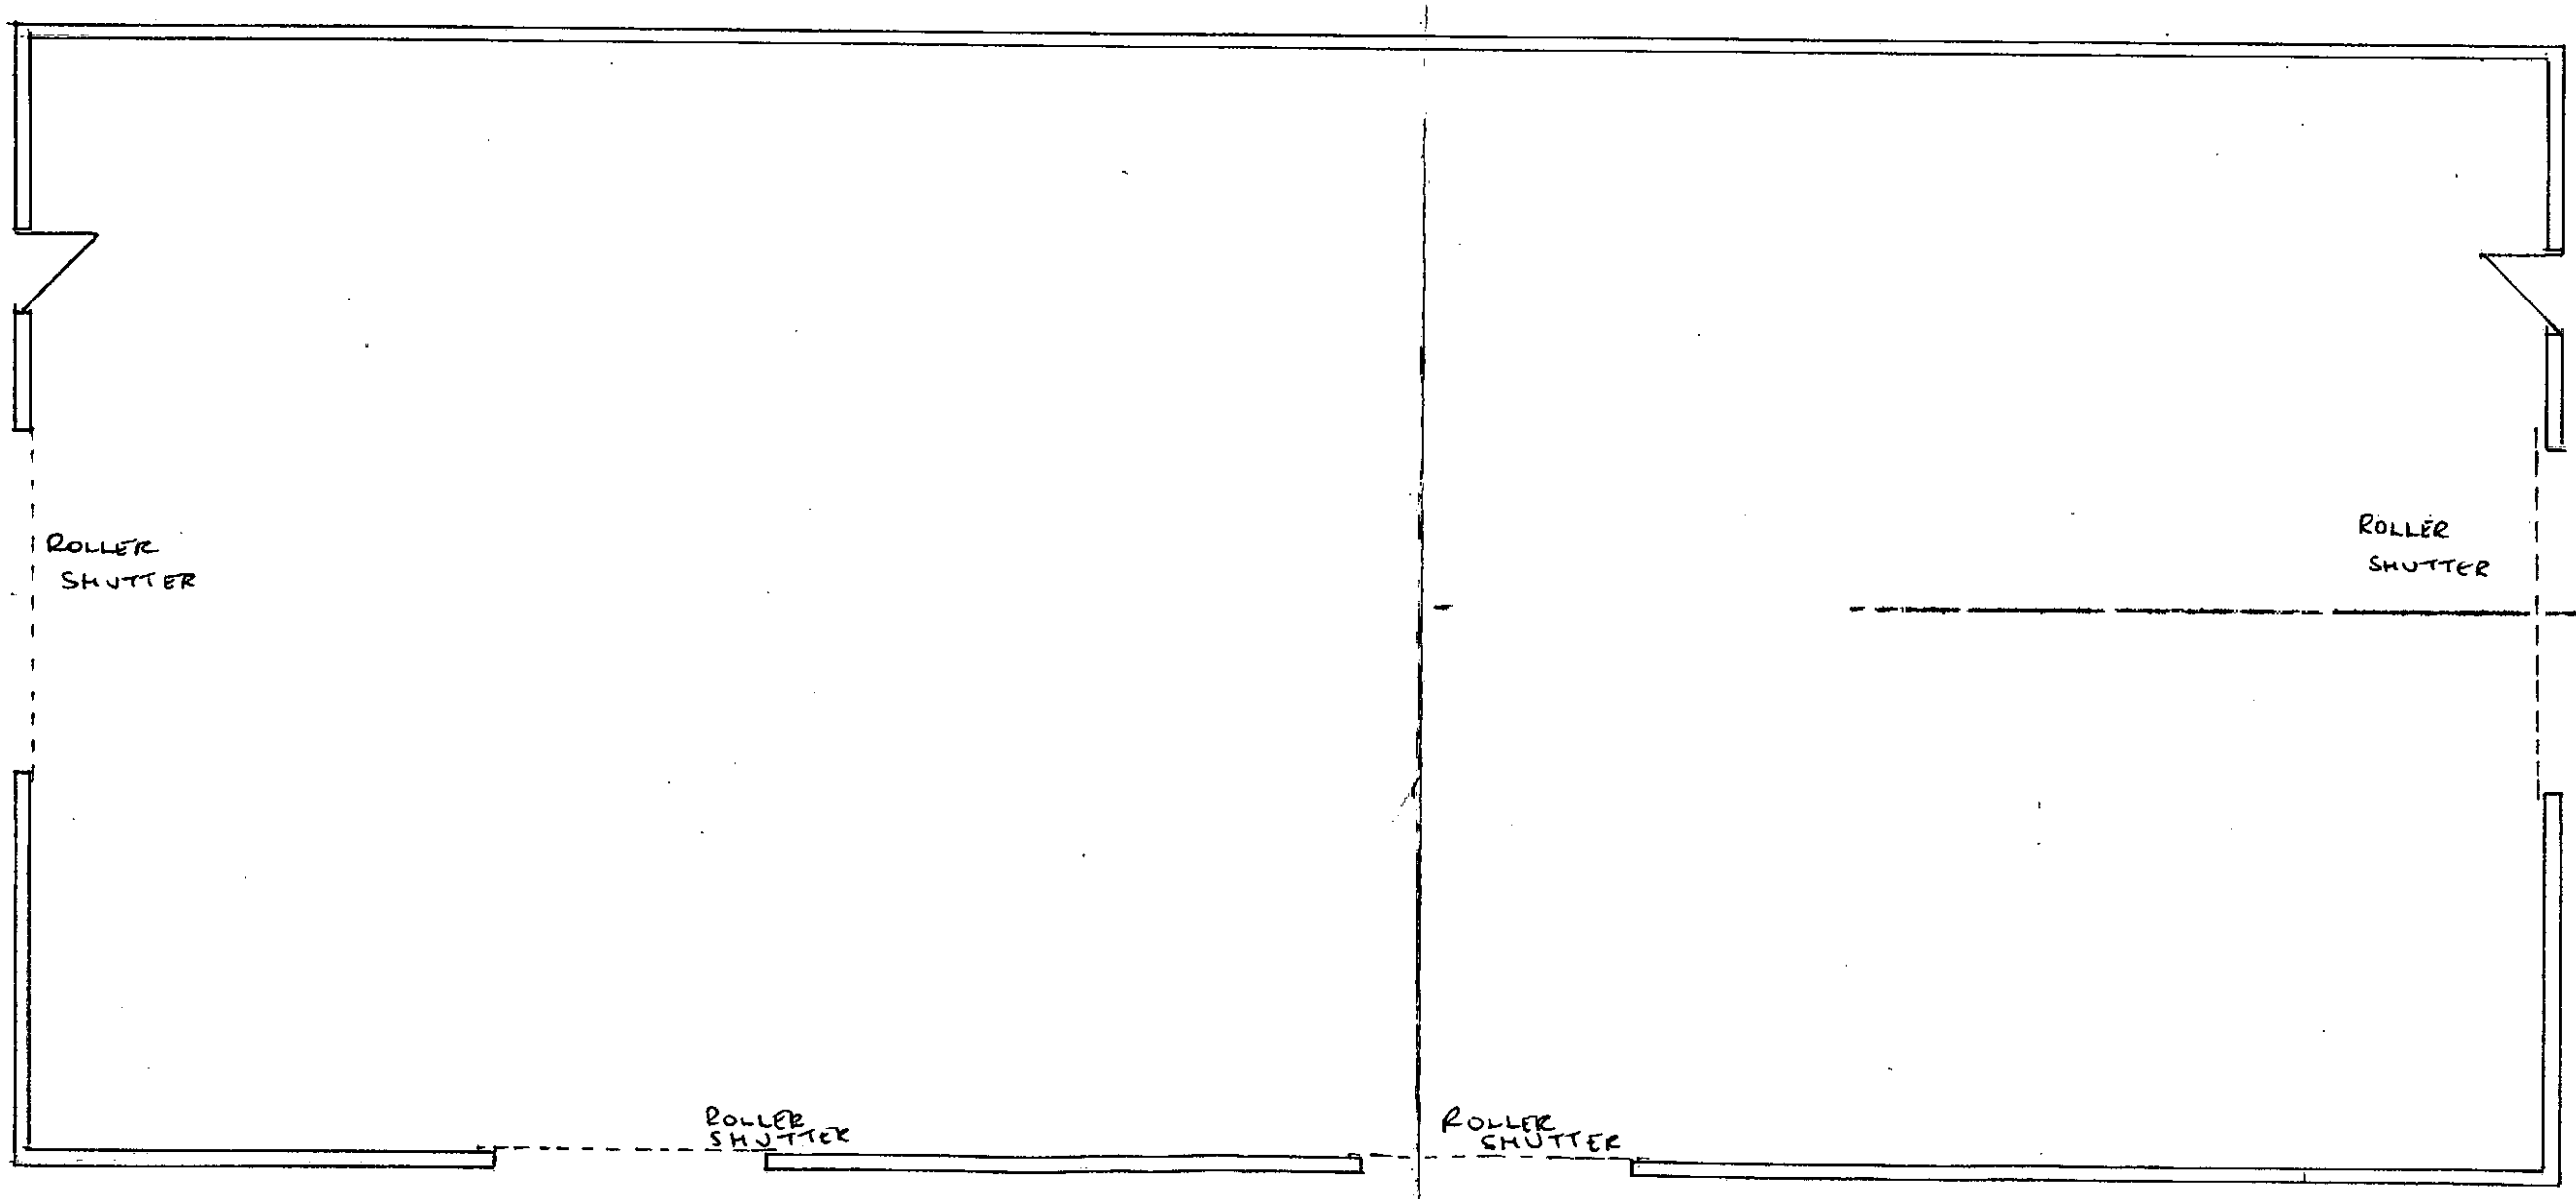

POLING MOTOR CO
FORDING BRIDGE
INDUSTRIAL ESTATE
BARNHAM ROAD
BARNHAM
WEST SUSSEX
PO 22 0HD
DWG Nº PMC/1001
SCALE 1:100
REV A

ARUN DISTRICT COUNCIL EG/40/10/