


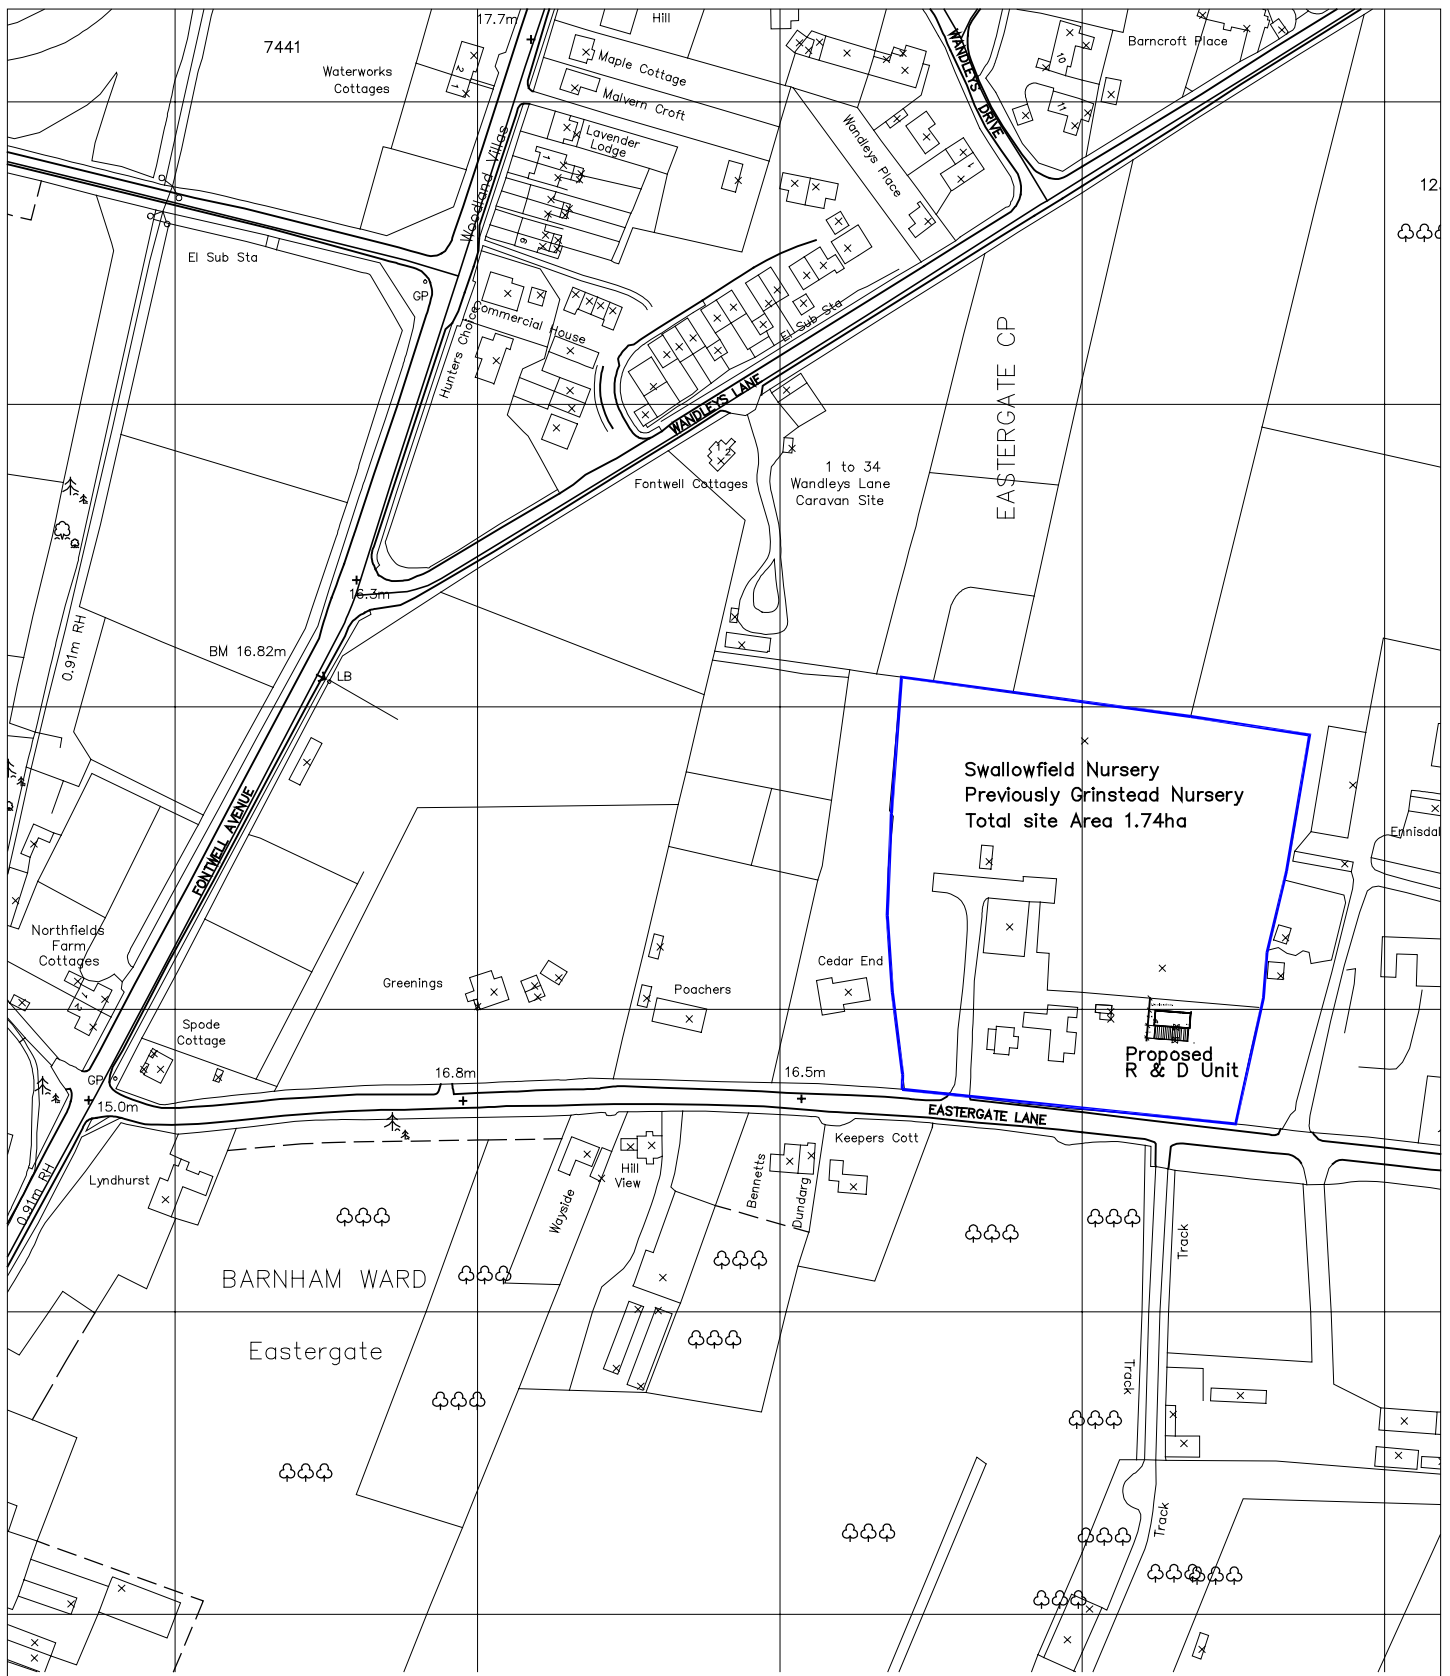

**Application for Certificate of Lawfulness
for R & D Plant Breeding Unit**
at Swallowfield Nursery, Eastergate Lane, Eastergate,
CHICHESTER PO20 3SJ
Scale 1/2500 @ A4
Location Plan Drg 50/01-1st August, 2013