




Aerial Photography map data ©2015 Google. Imagery ©2015 Landsat / Copernicus

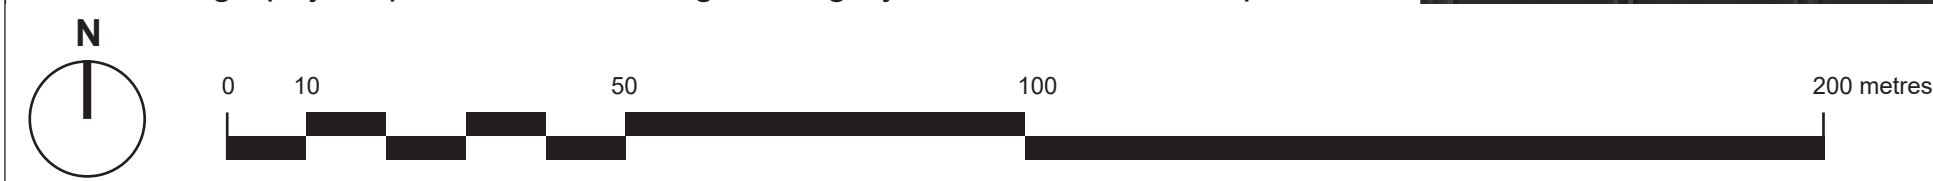

LEGEND

- Site Boundary
- Existing Boundary Vegetation
- Indicative Extent of Root Protection Areas - Subject to Detailed Tree Survey
- Existing Watercourse (rife)
- Existing Public Footpath
- Proposed Main Site Access (existing access retained)
- Proposed Secondary Site Access (pedestrians only)
- Proposed Built Form**
 - Housing Development
- Proposed Planting**
 - Reinforcement of Boundary Vegetation
 - Tree Belt
- Proposed Access Routes**
 - Residential Streets
 - Home Zones
 - Pedestrian Link
- Proposed Open Space**
 - Communal Open Space
 - LEAP** Local Equipped Area for Play
 - Rain Water Management Features

DRAFT ISSUE			
Rev	Description	Date	Initials
00	Draft Issue	25.08.17	MZ

 **LIZARD**
Landscape Design and Ecology
The Old Bank, 34 South Street, Tarring, Worthing, West Sussex, BN14 7LH
T: 01903 216033 E: lizardlandscape@btconnect.com W: lizardlandscapeecology.com

<i>Project Title</i> Land at Boweries, Barnham Road, Eastergate, West Sussex	
<i>Drawing Title</i> Strategic Landscape Masterplan Block Plan	
<i>Scale</i> NTS	<i>Drawn</i> MZ
<i>Date</i> 25.08.2017	
<i>Drawing No.</i> LLD1257-LPL-FIG-002	<i>Revision</i> 00