


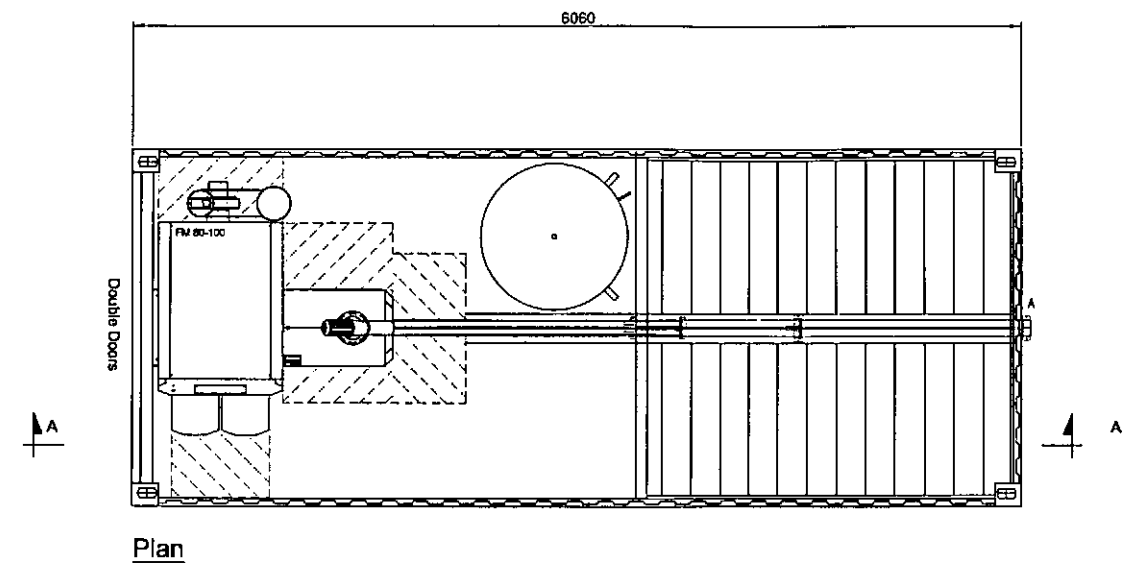

DOUCH ECO
1 SRINGHILL ORCHARD, WEIRWOOD, FOREST ROW, EAST SUSSEX, RH18 5HT. 01342 825143
DRAWING NUMBER: 0029 011
DRAWN BY: AK
DATE: 04/04/2012
SCALE: 1:50 @ A3
CLIENT: JUDE HOLLAND
ADDRESS: EASTERGATE PRIMARY SCHOOL
TITLE: BOILER PLAN
REVISION: 1
NOTES: