



FRONT

SIDE

REAR

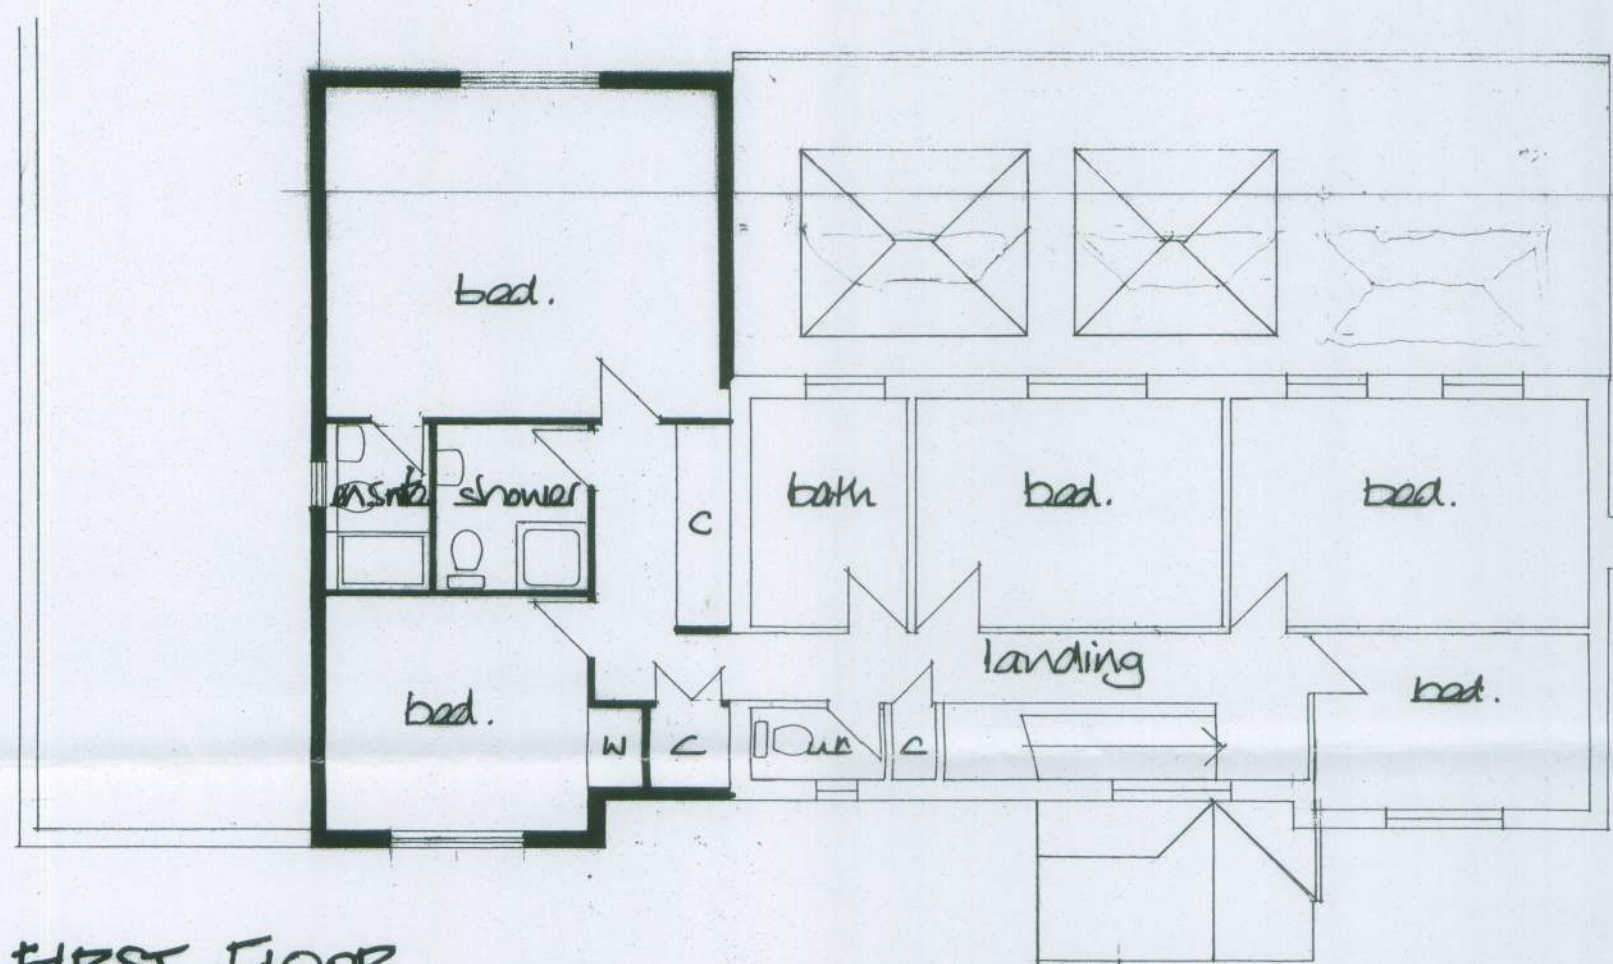


FIRST FLOOR

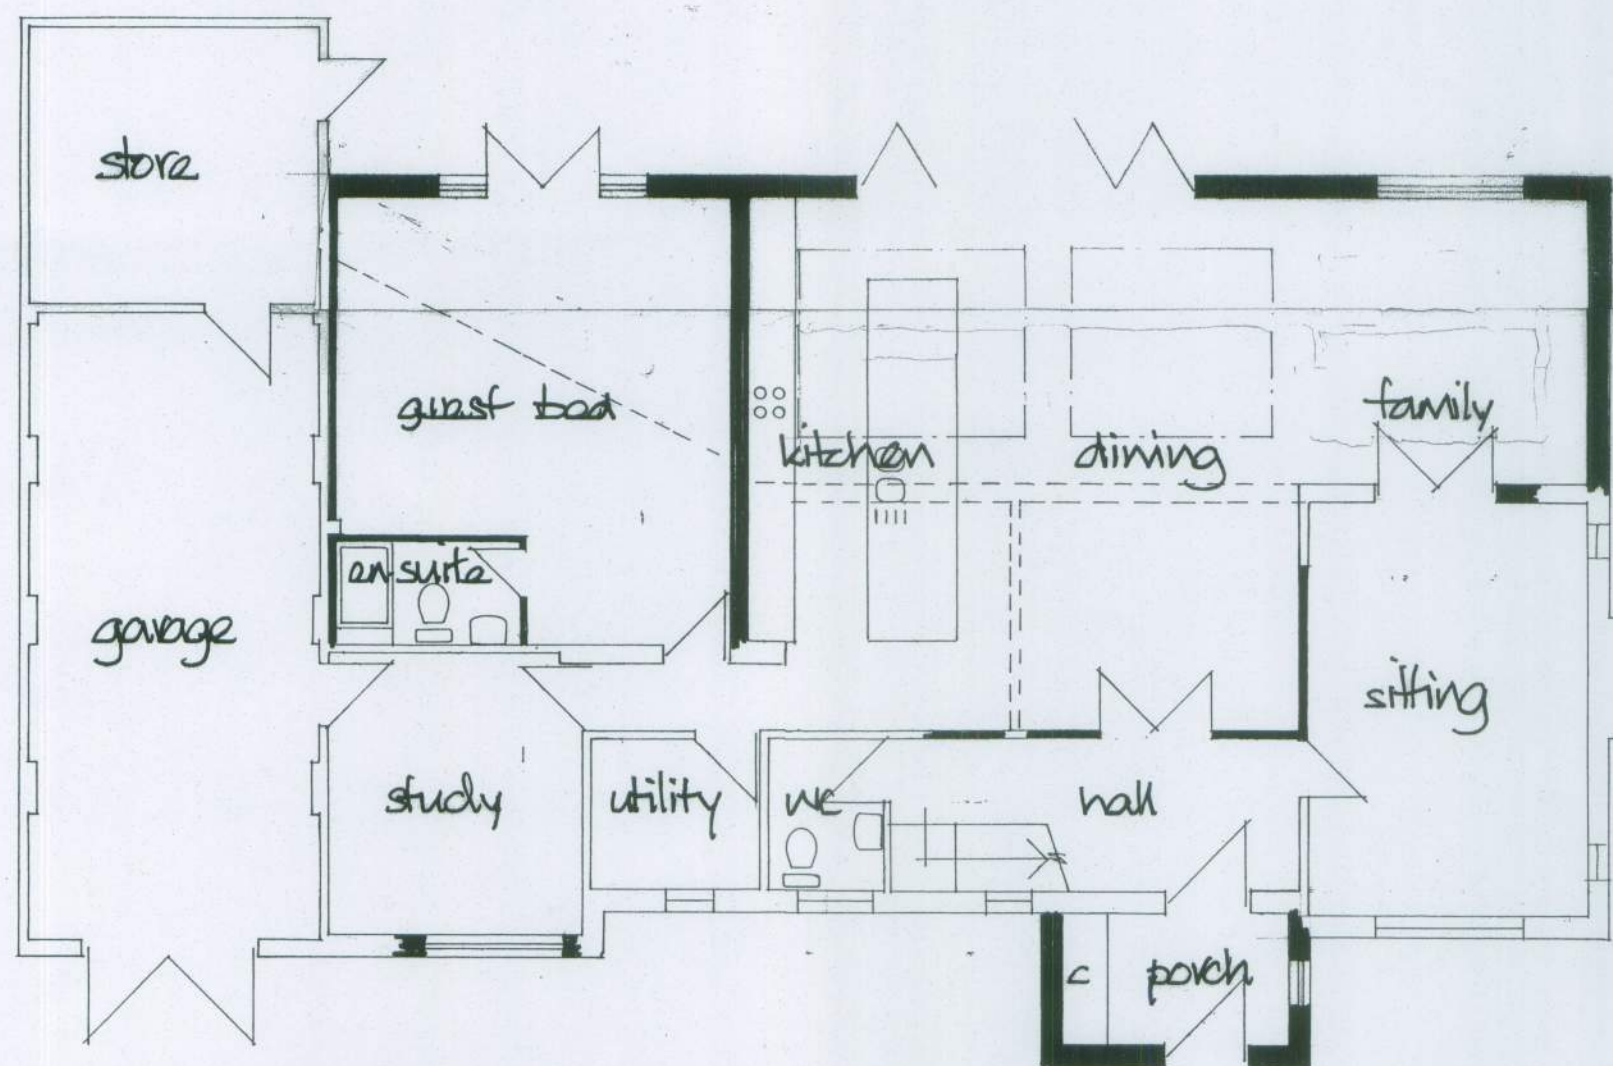

GROUND FLOOR



LOCATION PLAN
Scale 1:1250 OS UK 100046326

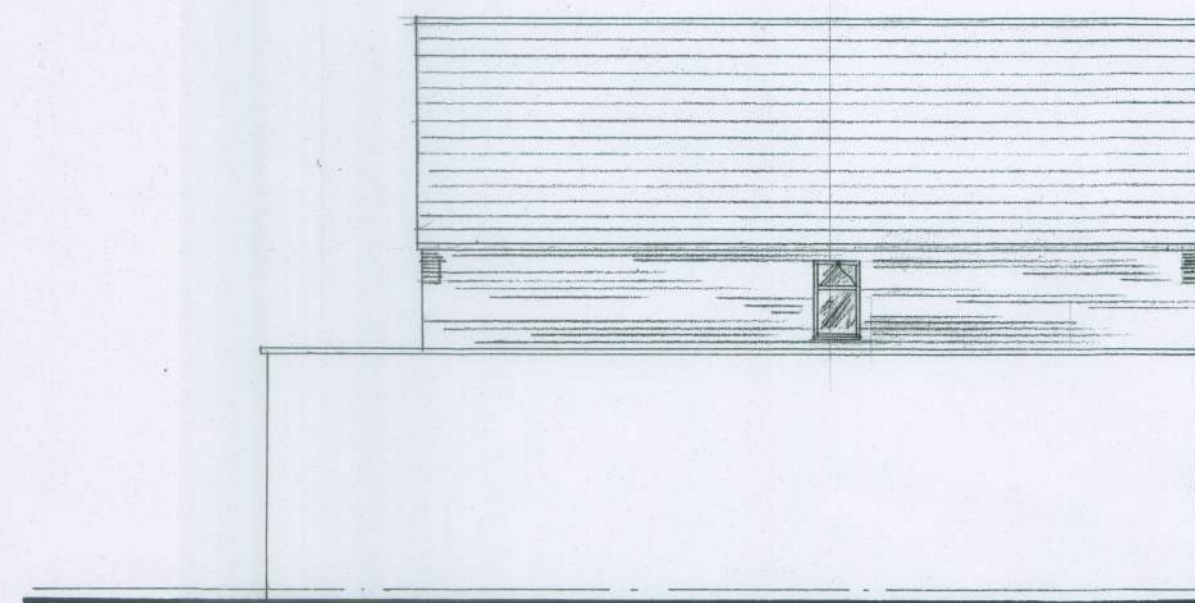

SIDE

DEREK TREAGUS ASSOCIATES ARCHITECTURAL SERVICES No3-The Townhouse, 20 Nelson Road, Southsea, Hampshire PO5 2AS Tel: 07956 624094 Email: derek.treagus@ntlworld.com	
Project	EXTENSIONS AT LANGHAM LE GH, BARNHAM ROAD, EASTERGATE.
Client	Mr & Mrs P Whiteley
Subject	Planning Drawing
Date: May 2015	Scale: 1:1250, 1:100 @ A2
Rev:	Drg. No. 15/395/01
- Copyright reserved. - All dimensions are to be site confirmed and should not be scaled unless for Planning purposes. - Verify all queries with the office.	