


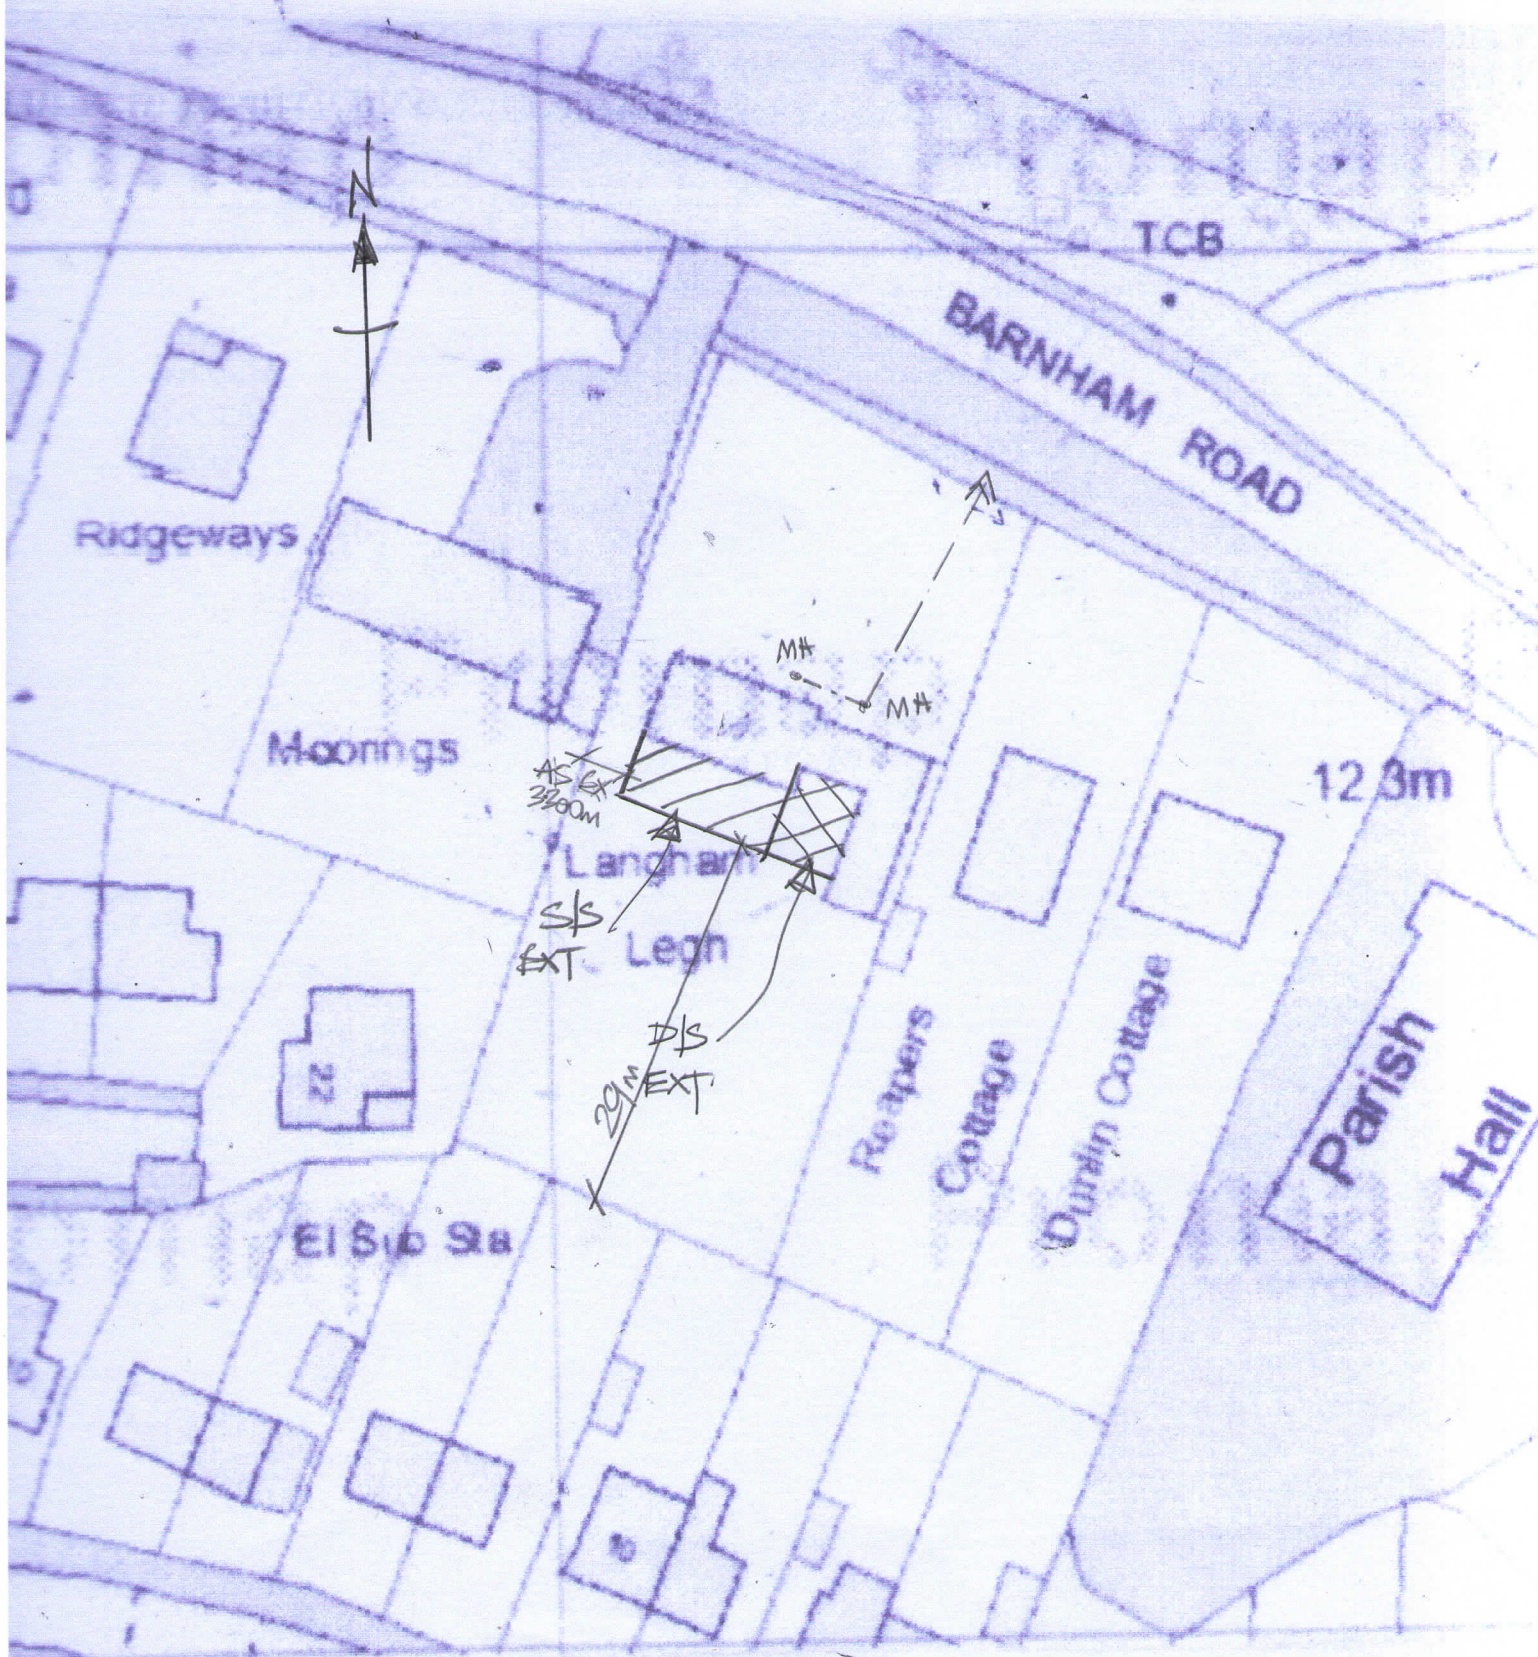

LANGHAM LEGN, BARNHAM, EAST ANGLS.

BRICK PLAN scale 1:500 @ A4