
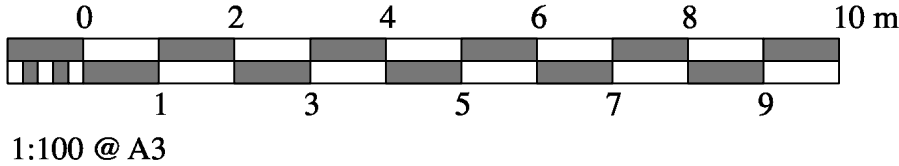
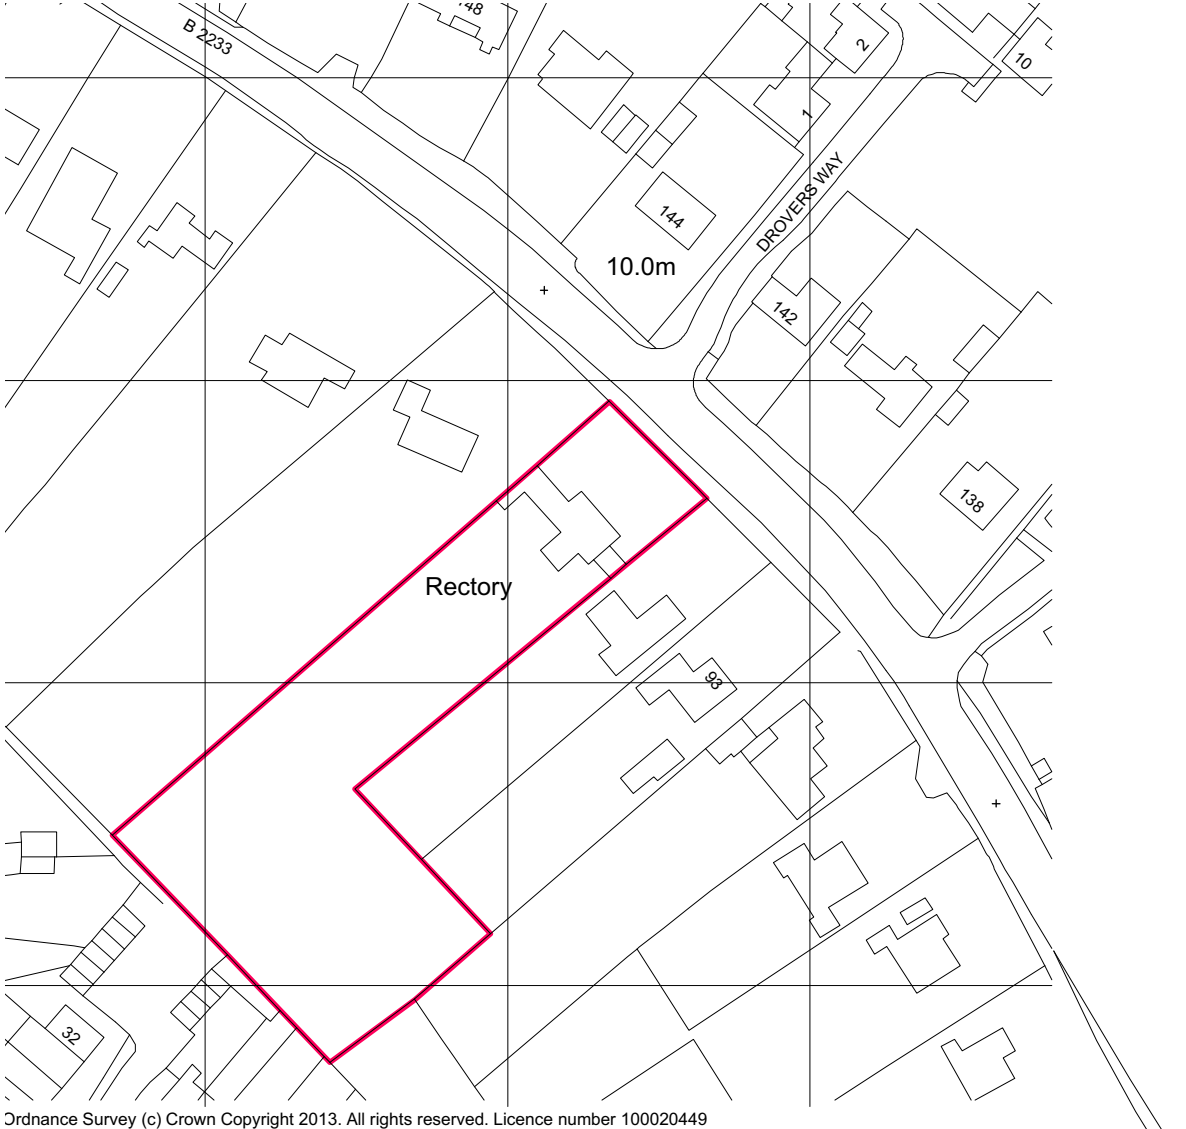


This drawing is the copyright of Gerald Moore RIBA. The contractor should check all dimensions on site. No dimensions are to be scaled from this drawing except for planning purposes. It is the contractor's responsibility to ensure that all works are in compliance with the current statutory requirements.

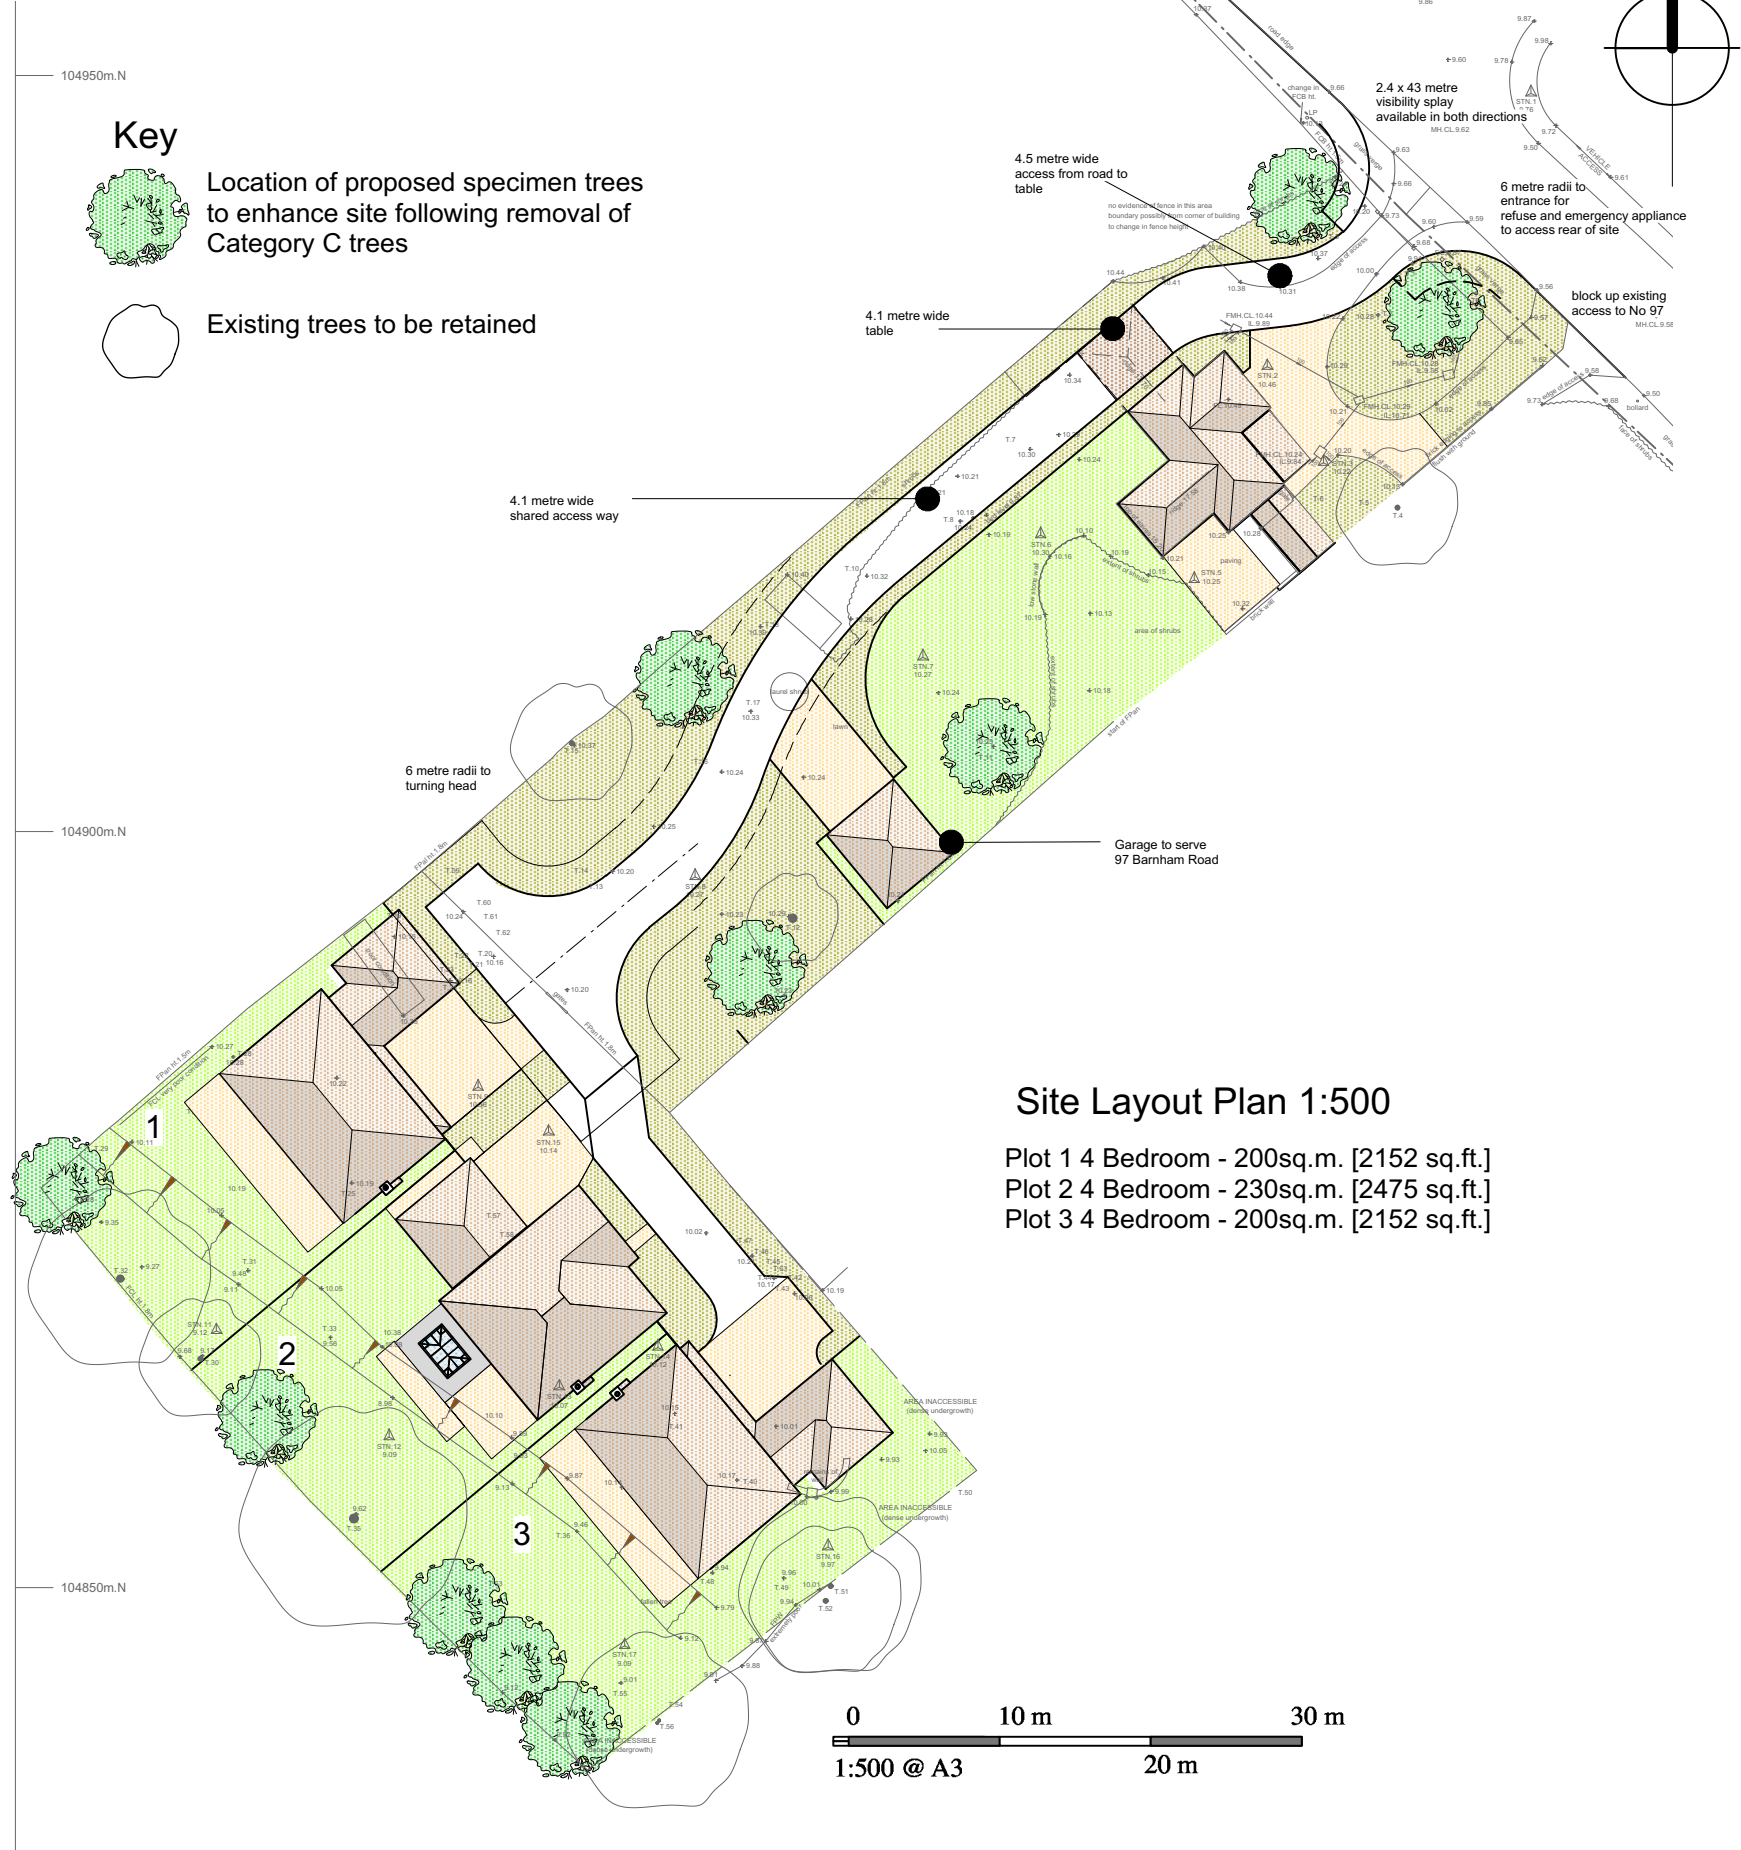

C.	140916	gm	Roof to plot 2 rear addition revised.
B.	300816	gm	Roof to plot 2 rear addition revised.
A.	300615	gm	Access road revisions following consultation.
Rev	Date	Amend	Revision

Drg No: 1220/13/P/01C

Scales: 1:1250, 1:500 **Date:** NOV 2014

Drawn: gm **Drawing Size:** A3

Gerald Moore RIBA. Chartered Architect
1 Exmoor Crescent Worthing West Sussex BN13 2PL

Tel: 01903 609607 Mobile: 07793 00 44 62 e-mail: contact@geraldmooreriba.co.uk

Client: SIGMA HOMES LIMITED

Project: 97 BARNHAM ROAD EASTERGATE PO22 0EQ

Drawing: LOCATION & SITE LAYOUT PLANS